


Notes

Check all dimensions on site. Do not scale from this drawing

Report any discrepancies and omissions to HLM Architects

This Drawing is Copyright ©

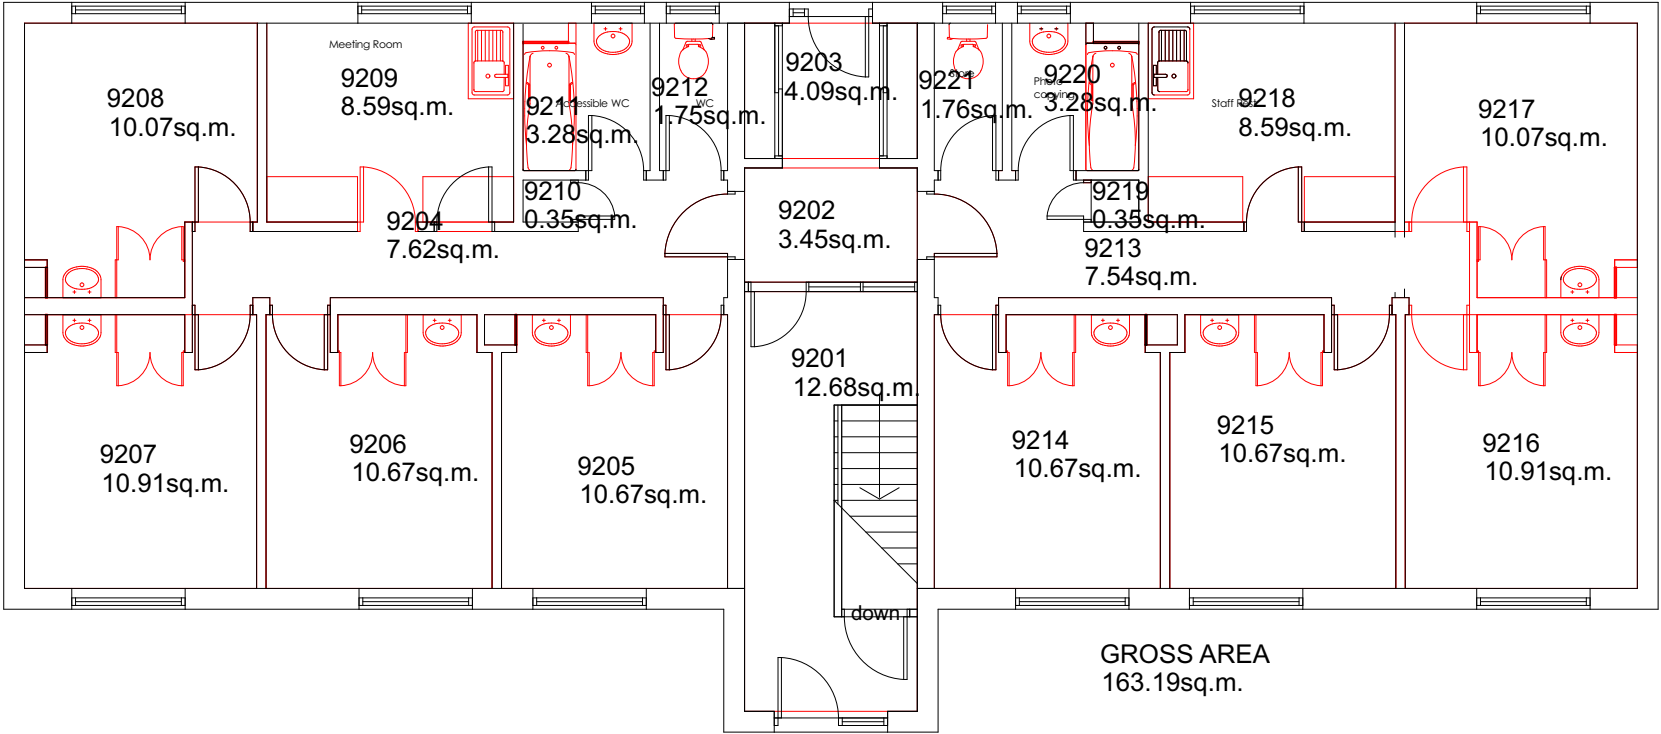

Rev	Description	Date	By	Chk
Revisions				Suitability
Project				

PRINCE CHARLES HOSPITAL

Client

Title

BLOCK 9 GROUND FLOOR DEMOLITIONS OPTION 1

Drawing No.	Revision
15-116-02-SK-007	

Scale @ A3	Drawn
1:100	LD
Date	Checked
09/12/2019	LD



© HLMArchitects
2nd Floor
Ailsa Court
121 West Regent Street
Glasgow G2 2SD

www.hlmarchitects.com
T. +44 (0) 141 226 8320
F. +44 (0) 141 226 8350
glasgow@hlmarchitects.com

1:500 50 M