


Notes

Check all dimensions on site. Do not scale from this drawing

Report any discrepancies and omissions to HLM Architects

This Drawing is Copyright ©

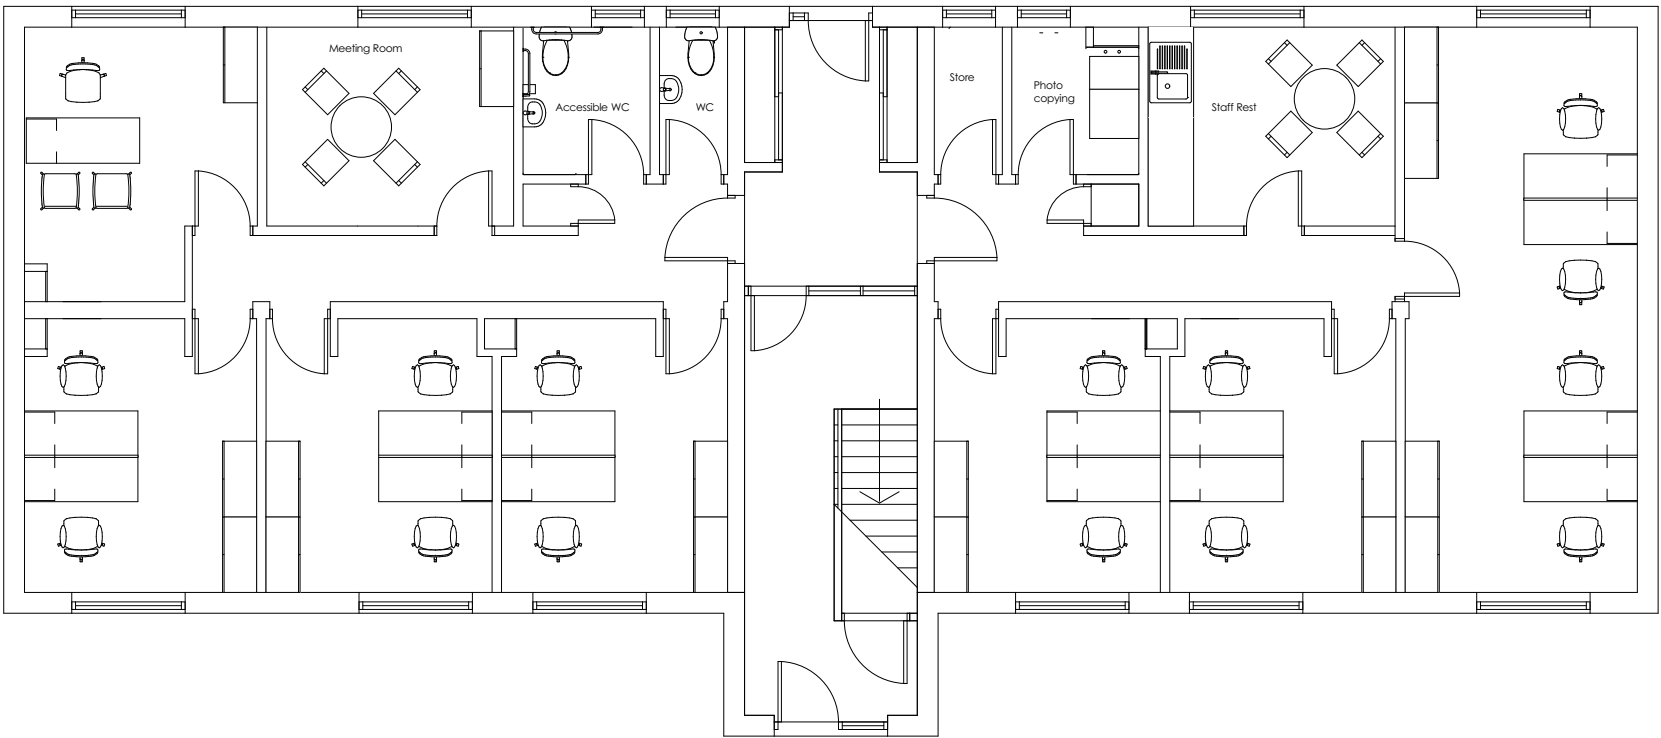

Level 0

Existing GA configuration, Minimal demolitions

- 15 desks (1 single person offices, 5 x 2 person offices, 1 x 4 person office)
- 1 Tea point
- 2 Wc, Including accessible
- 2 Store (Cleaning/Photocopying)

Rev	Description	Date	By	Chk
Revisions				Suitability
Project				

**PRINCE CHARLES
HOSPITAL**

Client

Title

**BLOCK 9 GROUND FLOOR
LAYOUT OPTION 1**

Drawing No.	Revision
-------------	----------

15-116-02-SK-001

Scale @ A3	Drawn
------------	-------

1:100 **LD**

Date	Checked
------	---------

09/12/2019 **LD**



© HLMArchitects
2nd Floor
Ailsa Court
121 West Regent Street
Glasgow G2 2SD

www.hlmarchitects.com
T. +44 (0) 141 226 8320
F. +44 (0) 141 226 8350
glasgow@hlmarchitects.com