


Notes

Check all dimensions on site. Do not scale from this drawing

Report any discrepancies and omissions to HLM Architects

This Drawing is Copyright ©

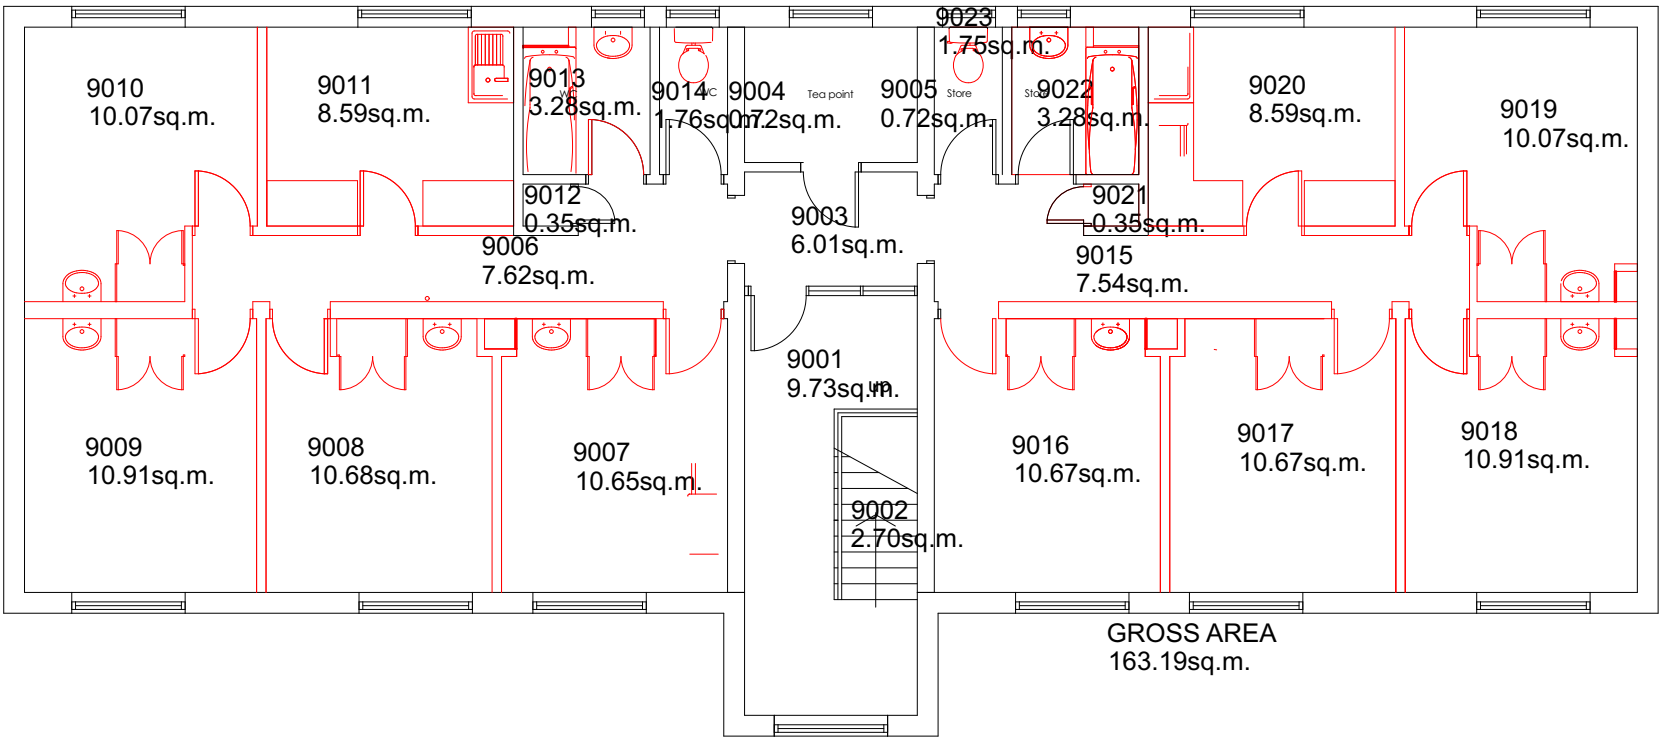

Rev	Description	Date	By	Chk
Revisions				Suitability
Project				

PRINCE CHARLES
HOSPITAL

Client

Title

BLOCK 9 SECOND FLOOR
DEMOLITIONS OPTION 2

Drawing No.	Revision
-------------	----------

15-116-02-SK-012

Scale @ A3	Drawn
------------	-------

1:100

LD

Date	Checked
------	---------

09/12/2019

LD



© HLMArchitects
2nd Floor
Ailsa Court
121 West Regent Street
Glasgow G2 2SD

www.hlmarchitects.com
T. +44 (0) 141 226 8320
F. +44 (0) 141 226 8350
glasgow@hlmarchitects.com