

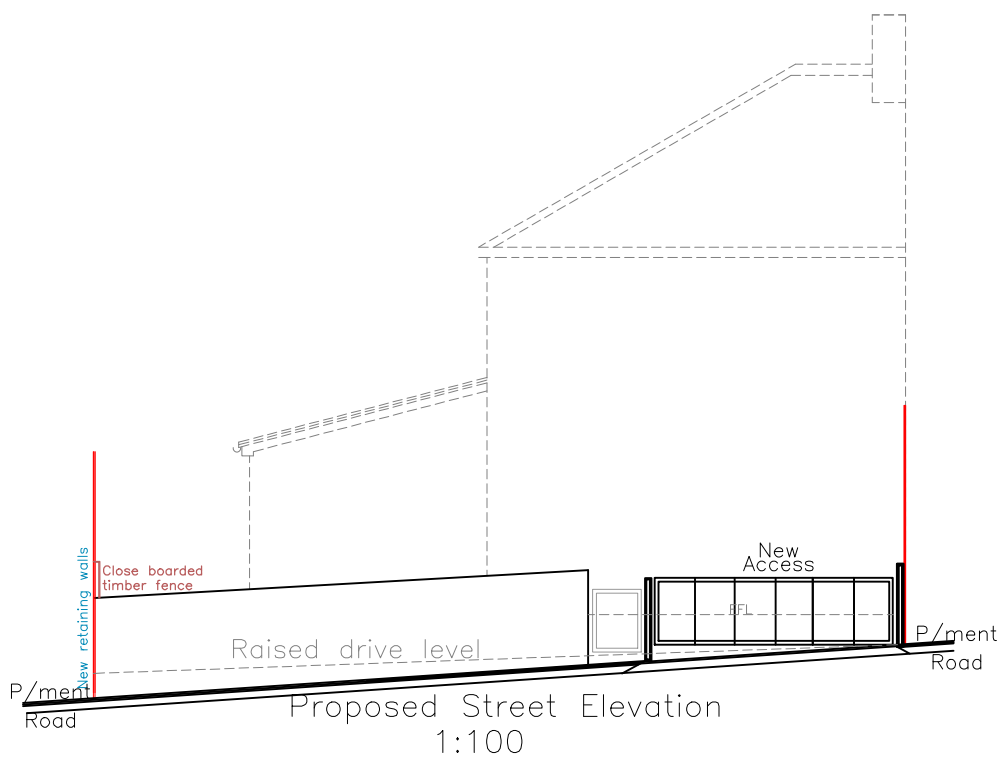
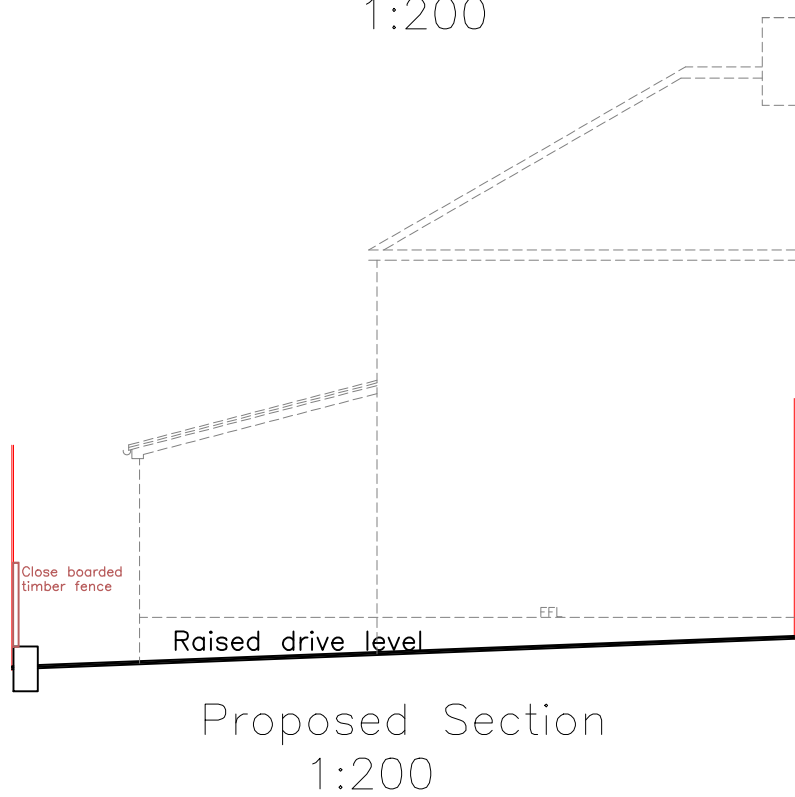
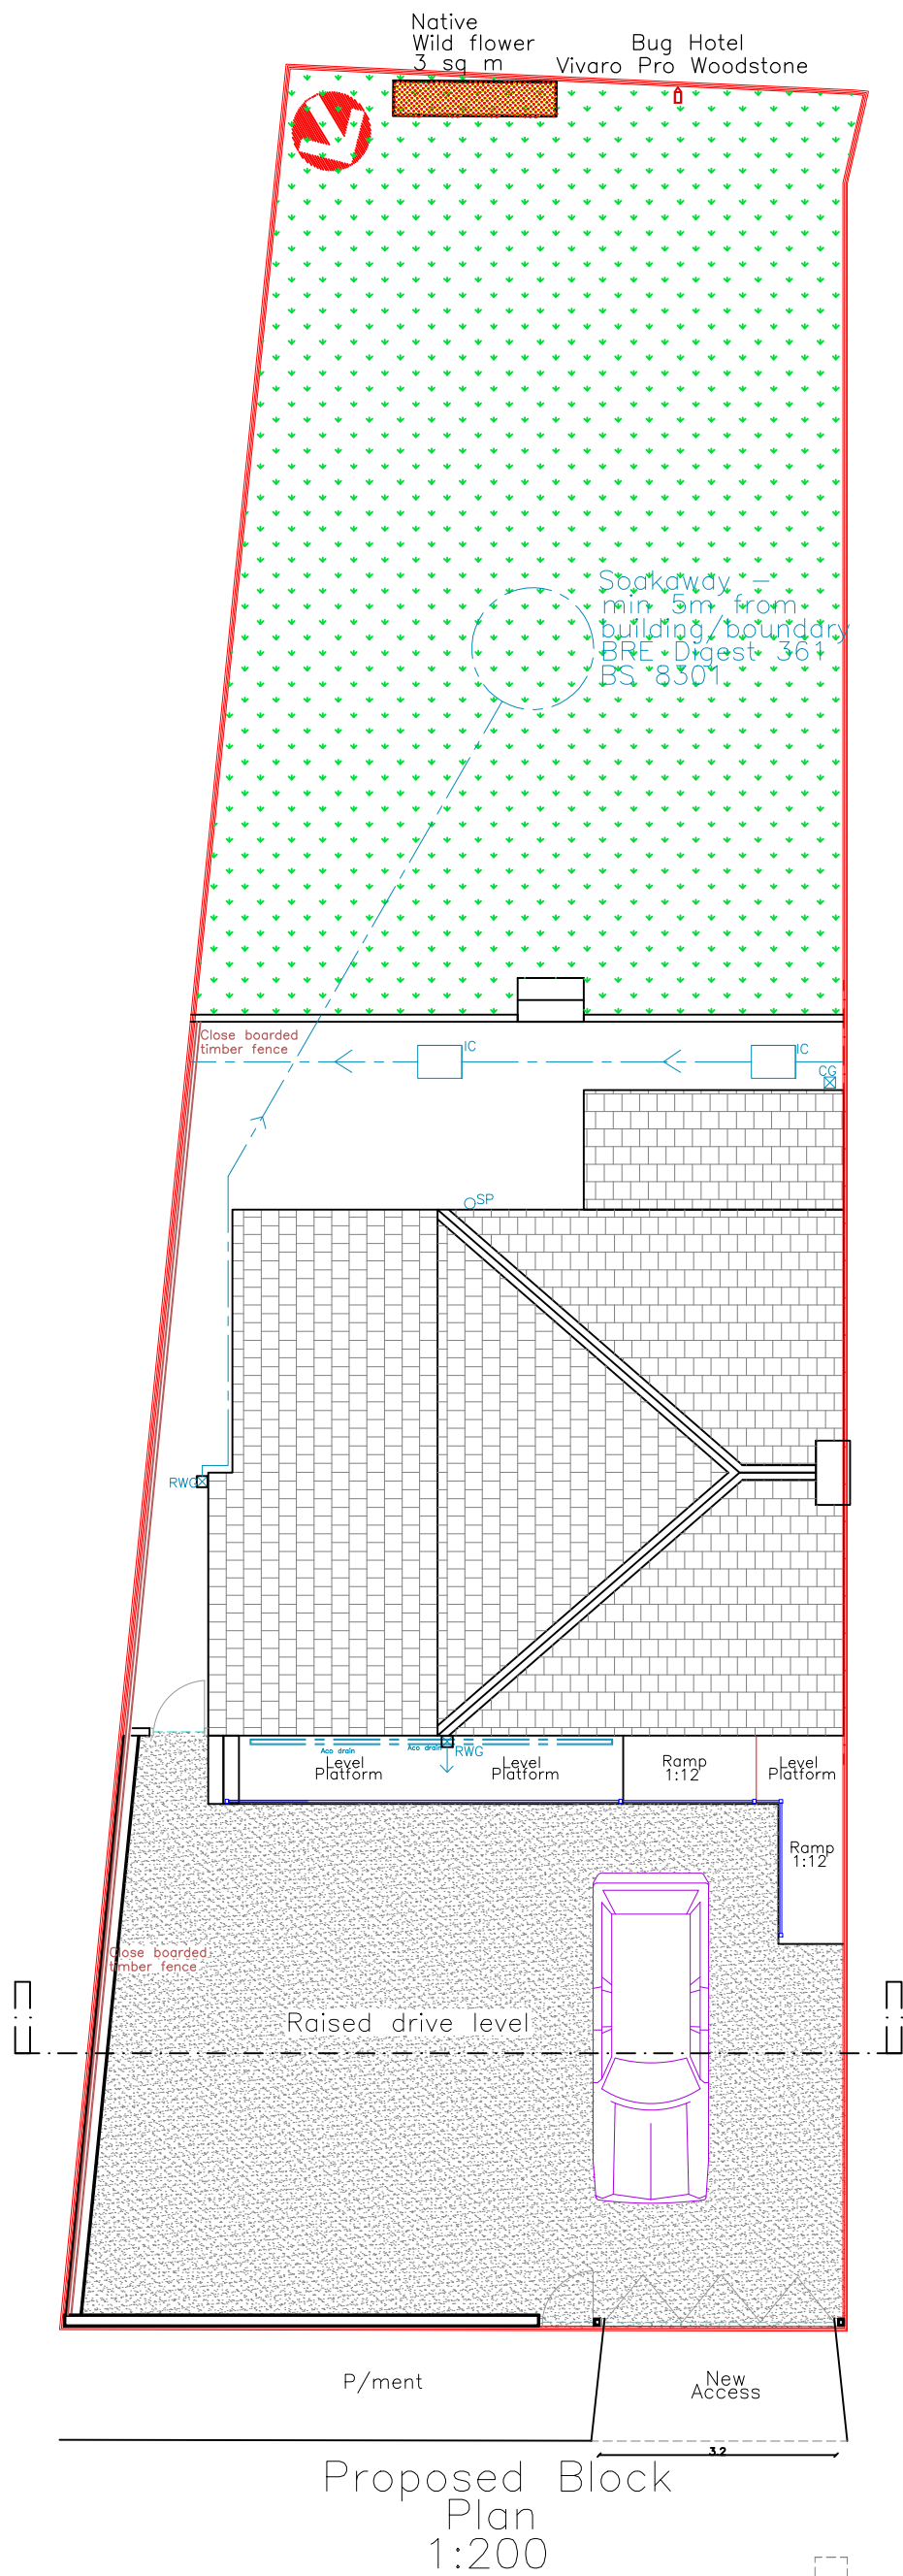
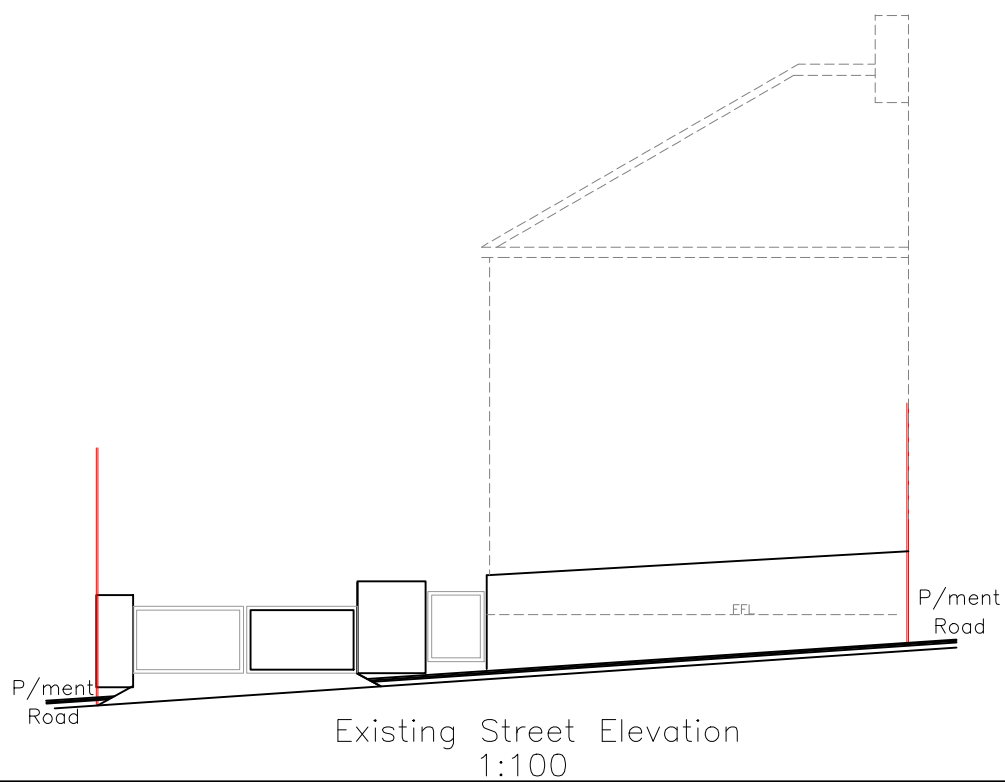


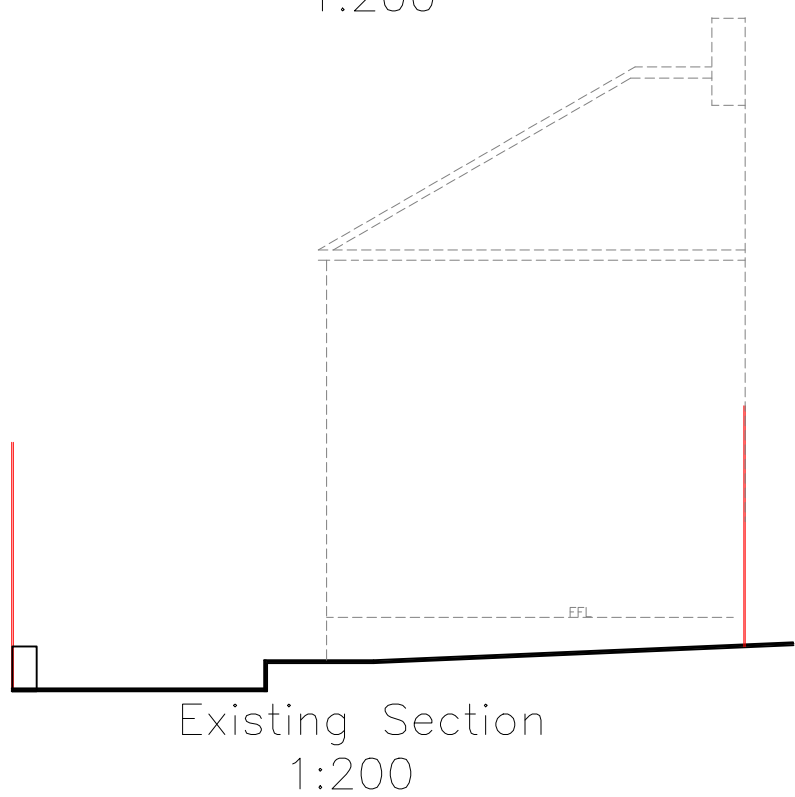

Finishes

Roof:	Concrete tile matching existing
External walls:	Rendered blockwork in white
Windows/Doors:	White uPVC matching existing
Fascia/RWG's:	White uPVC matching existing
Boundary walls:	Rendered blockwork in white
Safety Rails:	Fabricated Steel
Surfaces:	Permeable Tarmac

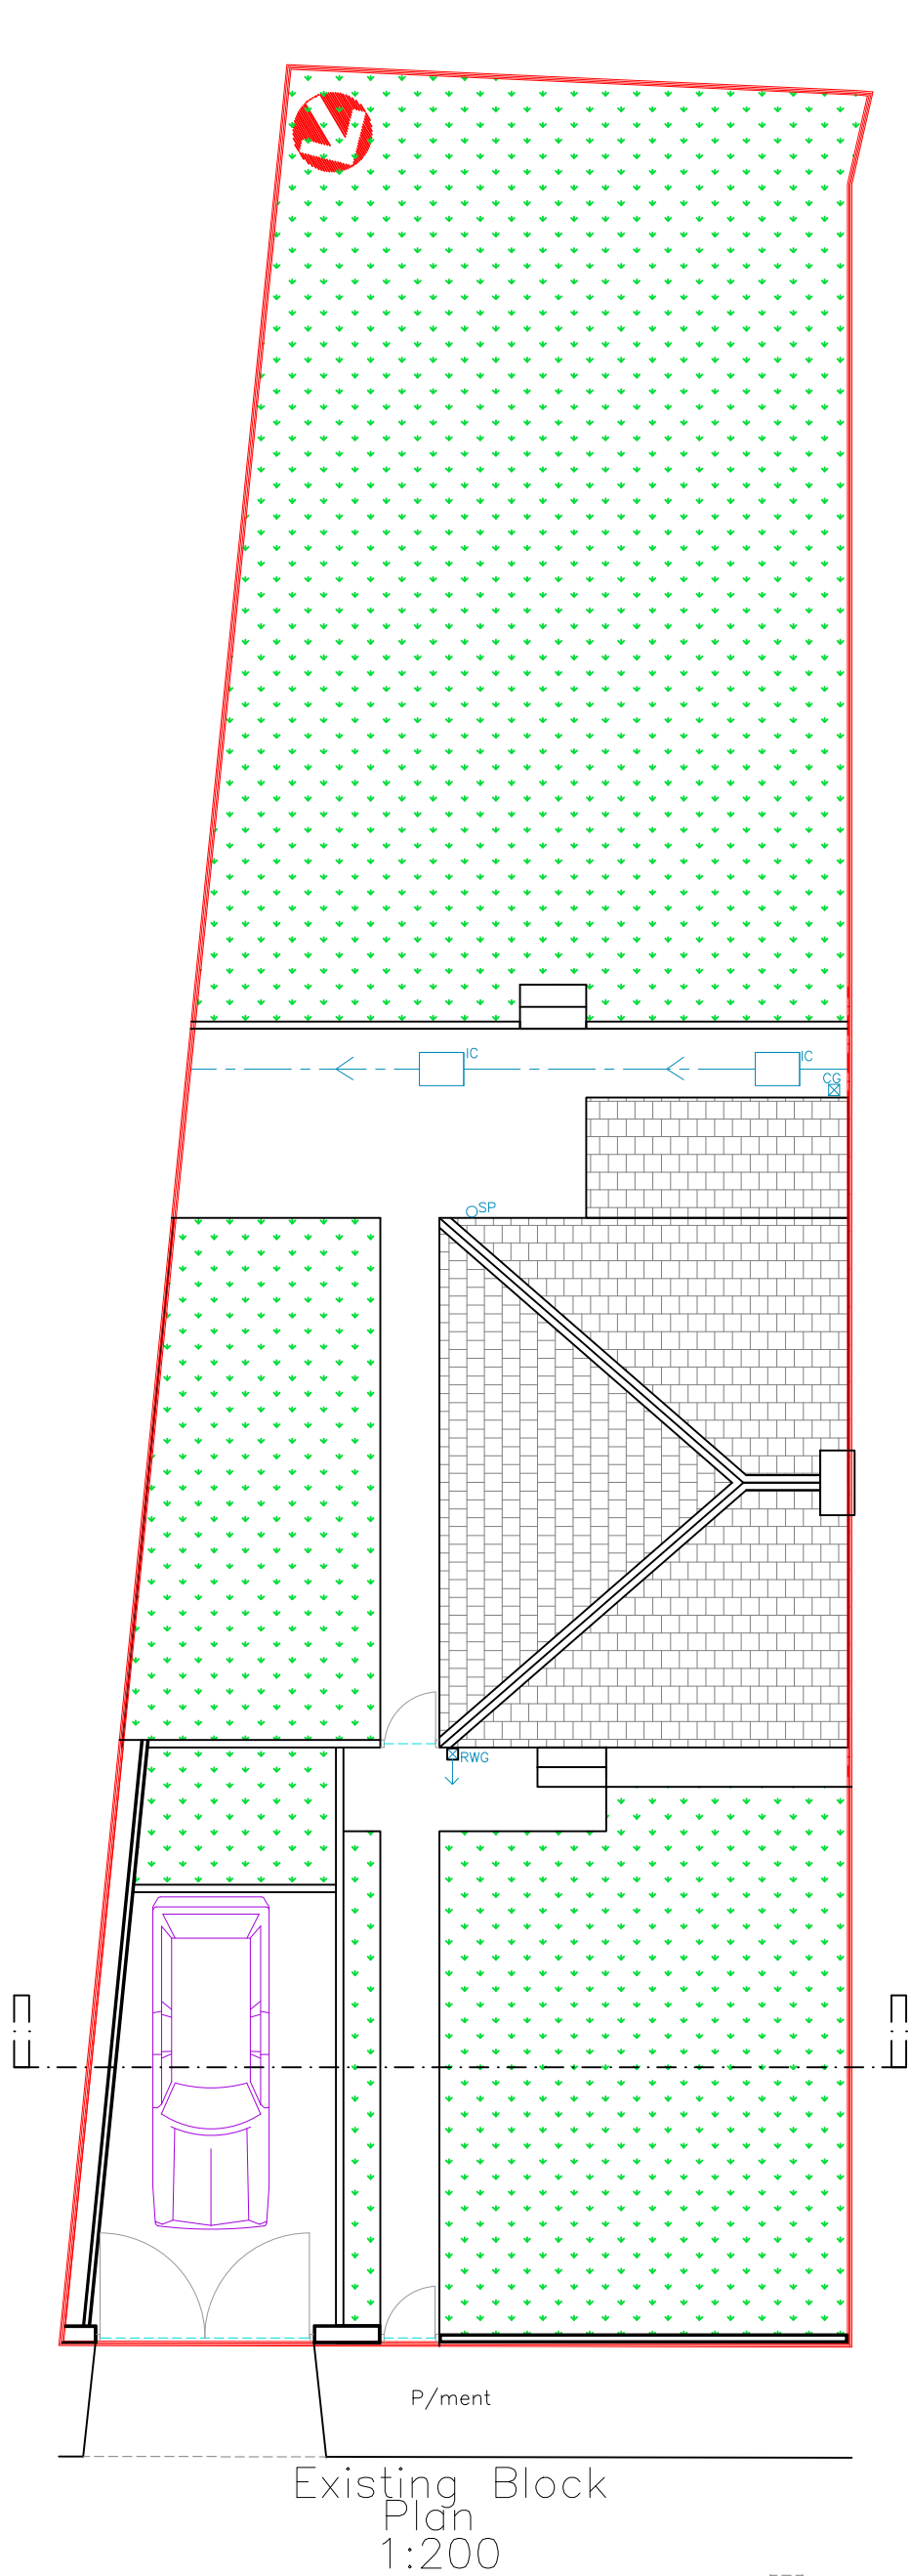

Utopia Design Architectural Services		
Building Planning Application Support Paul Thomas: BSc (Hons) Tel: 01685 559230. Mob: 07908 725065		
Issued Only for Purpose Indicated Drawing Status: FOR PLANNING/BUILDING REGS PURPOSES ONLY		
Address 31, Rocky Road Penydarren Merthyr Tydfil CF47 9JL		
Project Proposed Single Storey Side Extension with Increased Front Driveway and Associated Ground Level Re-profiling		
Drawn by PT	Date JULY 26	Scale 1:100
Title Existing & Proposed Plans Elevations & Sections		Paper A2 Drwg No ROCKY 31 BC 03A