




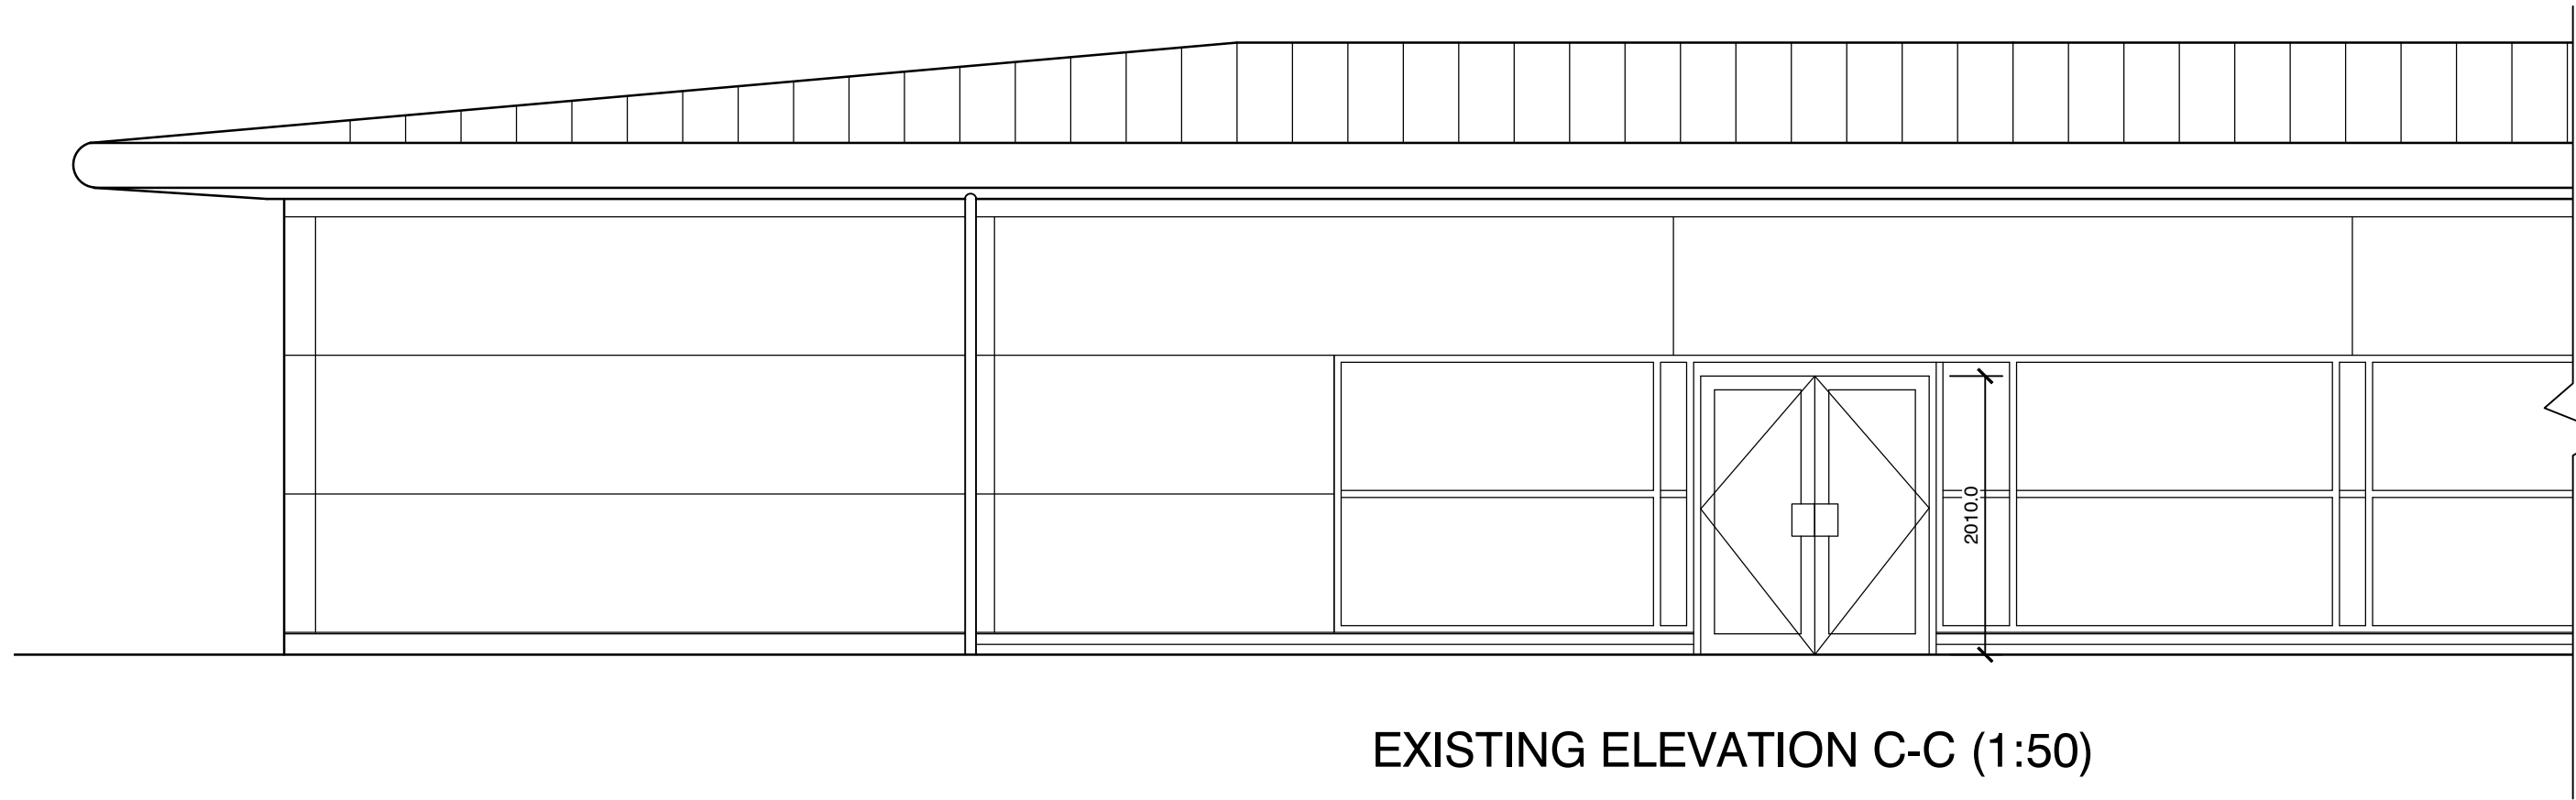

EXISTING ELEVATION C-C (1:50)

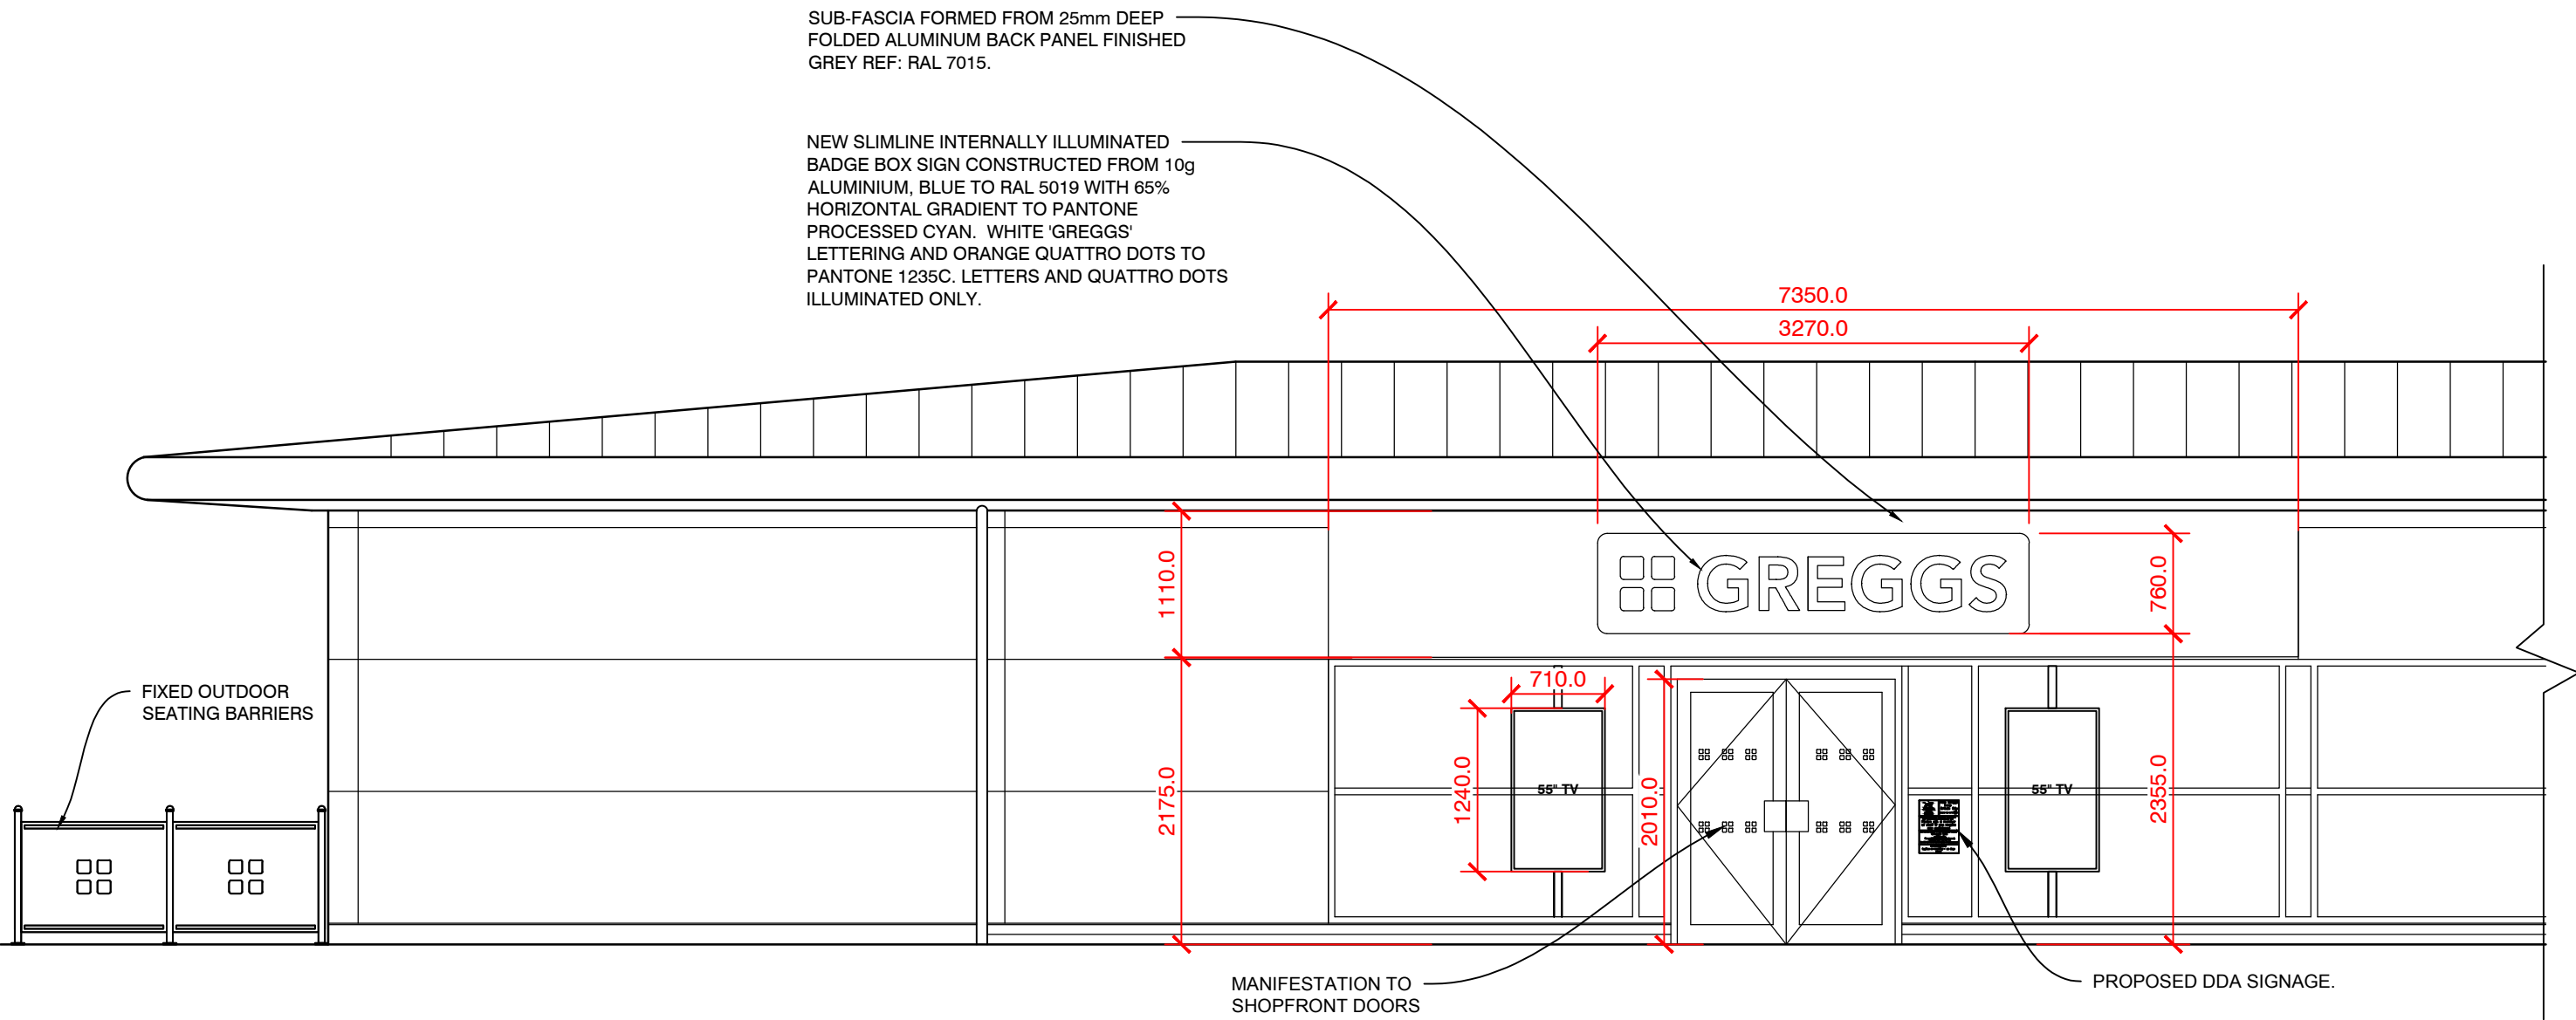

PROPOSED ELEVATION C-C (1:50)

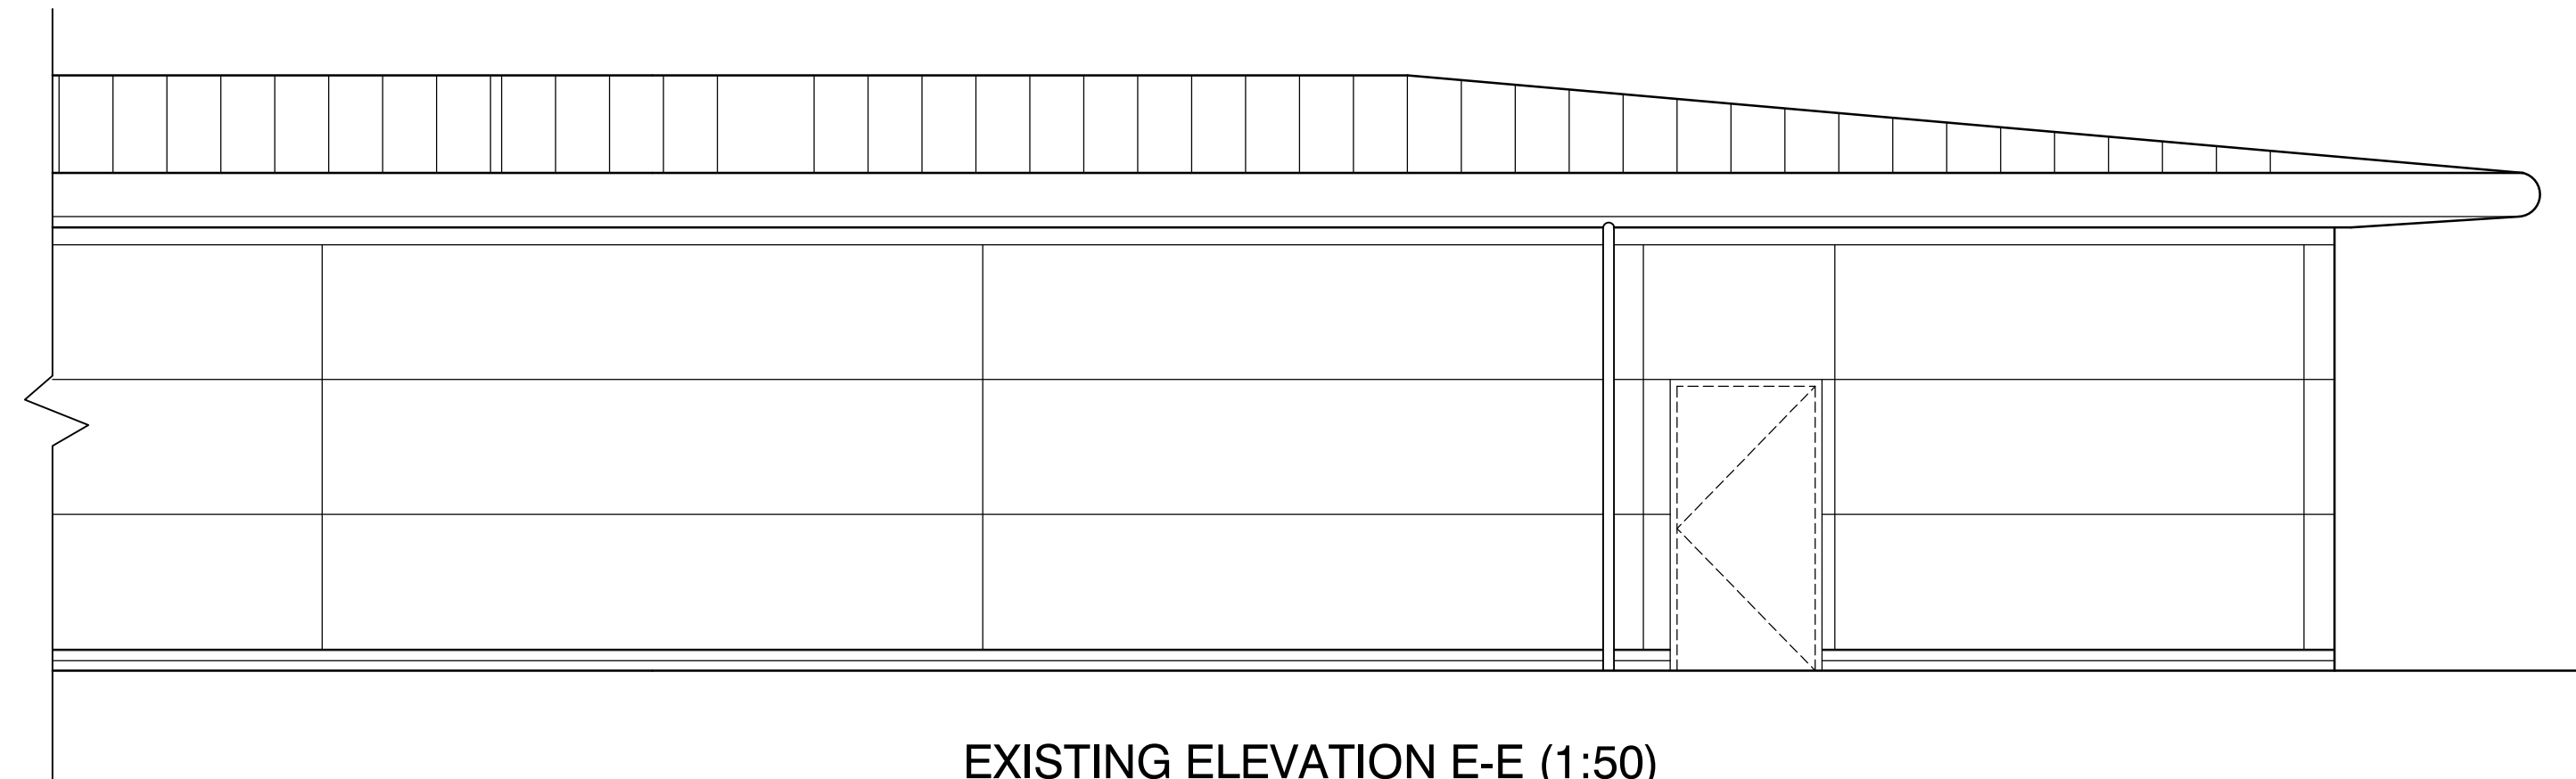

EXISTING ELEVATION E-E (1:50)




PRESSURE TREATED
TIMBER PLANKS

GALVANISED POSTS
AND DOOR FRAME

POSTS BOLTED INTO
CONCRETE PAD
FOUNDATIONS

PHOTO OF TYPICAL BIN STORE

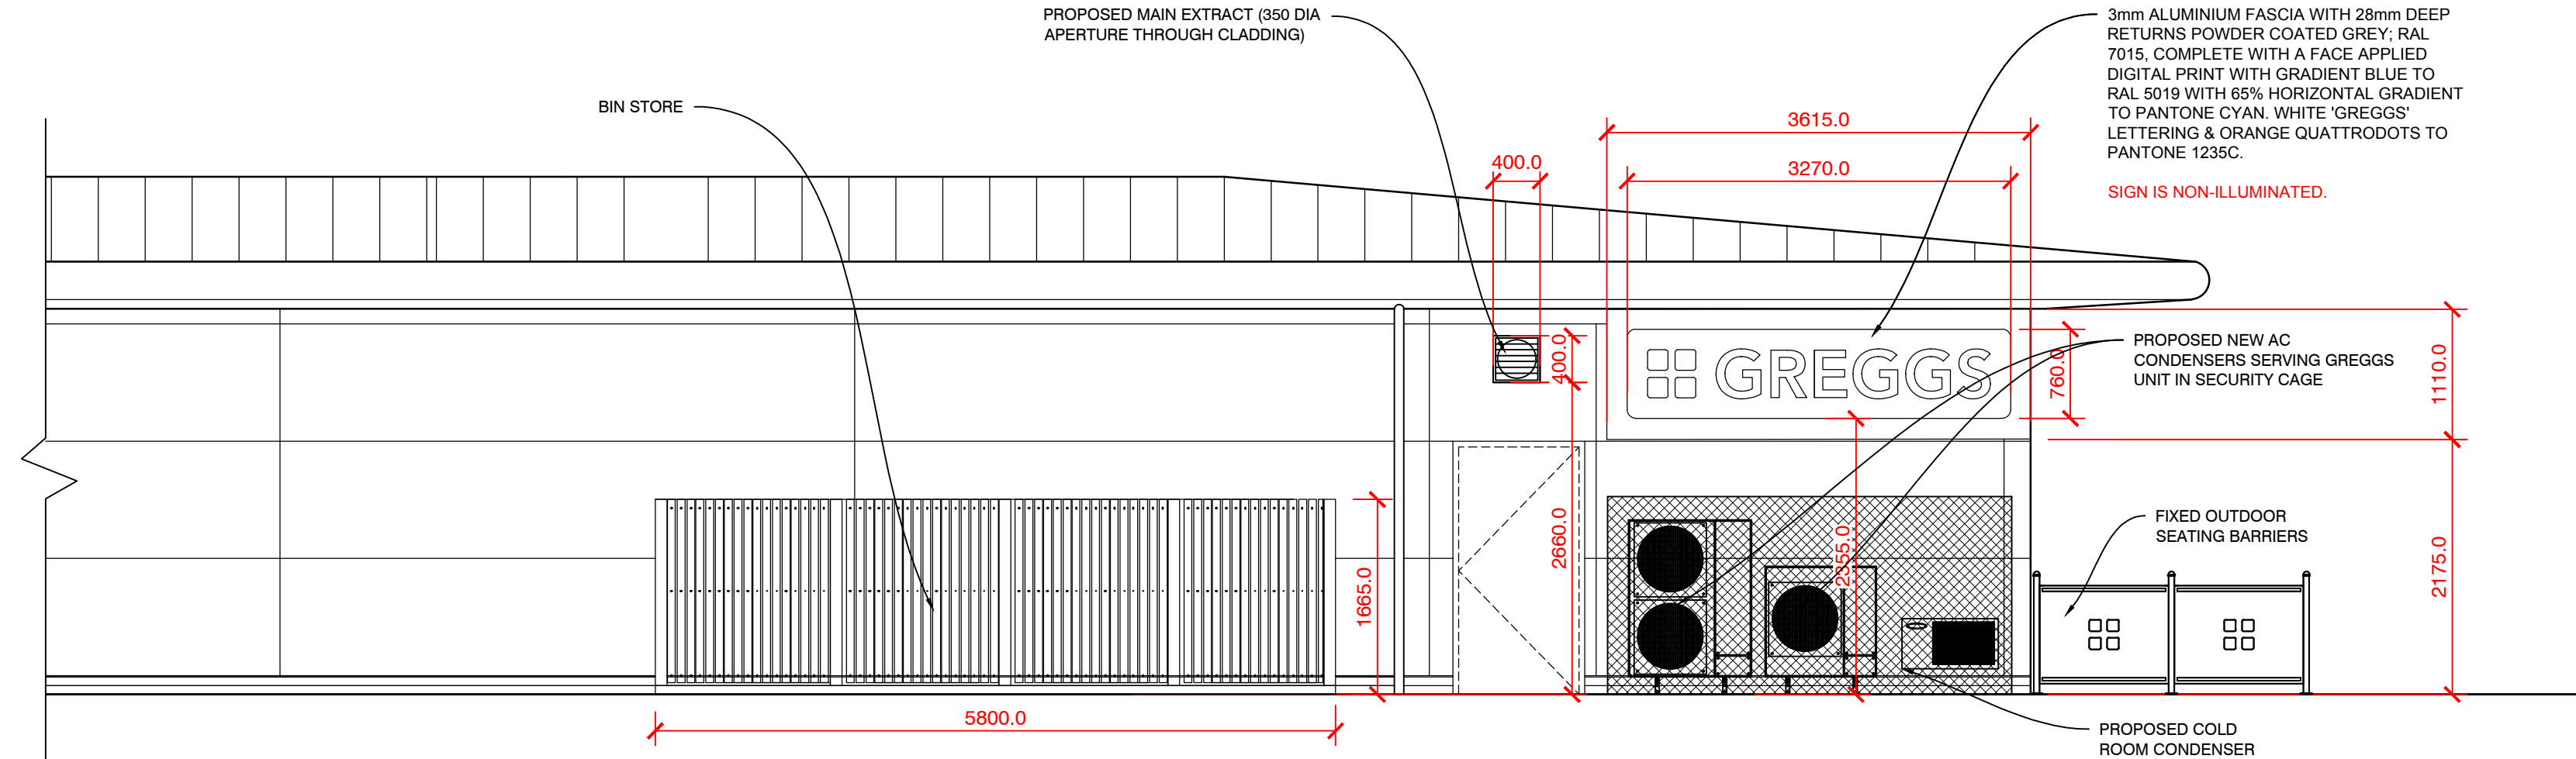

PROPOSED ELEVATION E-E (1:50)

A	UPDATED EXTERNAL SEATING, BIN STORE & AC CONDENSER LOCATIONS FOLLOWING LL AGREEMENT	11.06.21	TS
REV	DESCRIPTION	DATE	NAME
GREGGS Plc (WEST) MAINSTREAM WAY SALTLEY BIRMINGHAM B7 4SN Tel: (0121) 605 1122			
Shop S Number & Name MERTHYR TYDFIL, CYFARTHFA RP			
Title PROPOSED PLANNING & ADVERTS			
Site Address UNIT 13, CYFARTHFA RETAIL PARK, SWANSEA ROAD, MERTYR TYDFIL, CF48 1HY			
Gross Building Area 178 Sq m		Gross Sales Area N/A	
Drawing No. RWST/S5710			Rev. A
Date 12.05.21		Scale 1:50	@ A1
Drawn by TS	Scale Bar 0 500 1000 1500 2000 2500mm SCALE 1:50		
Issued 11-Jun-21			