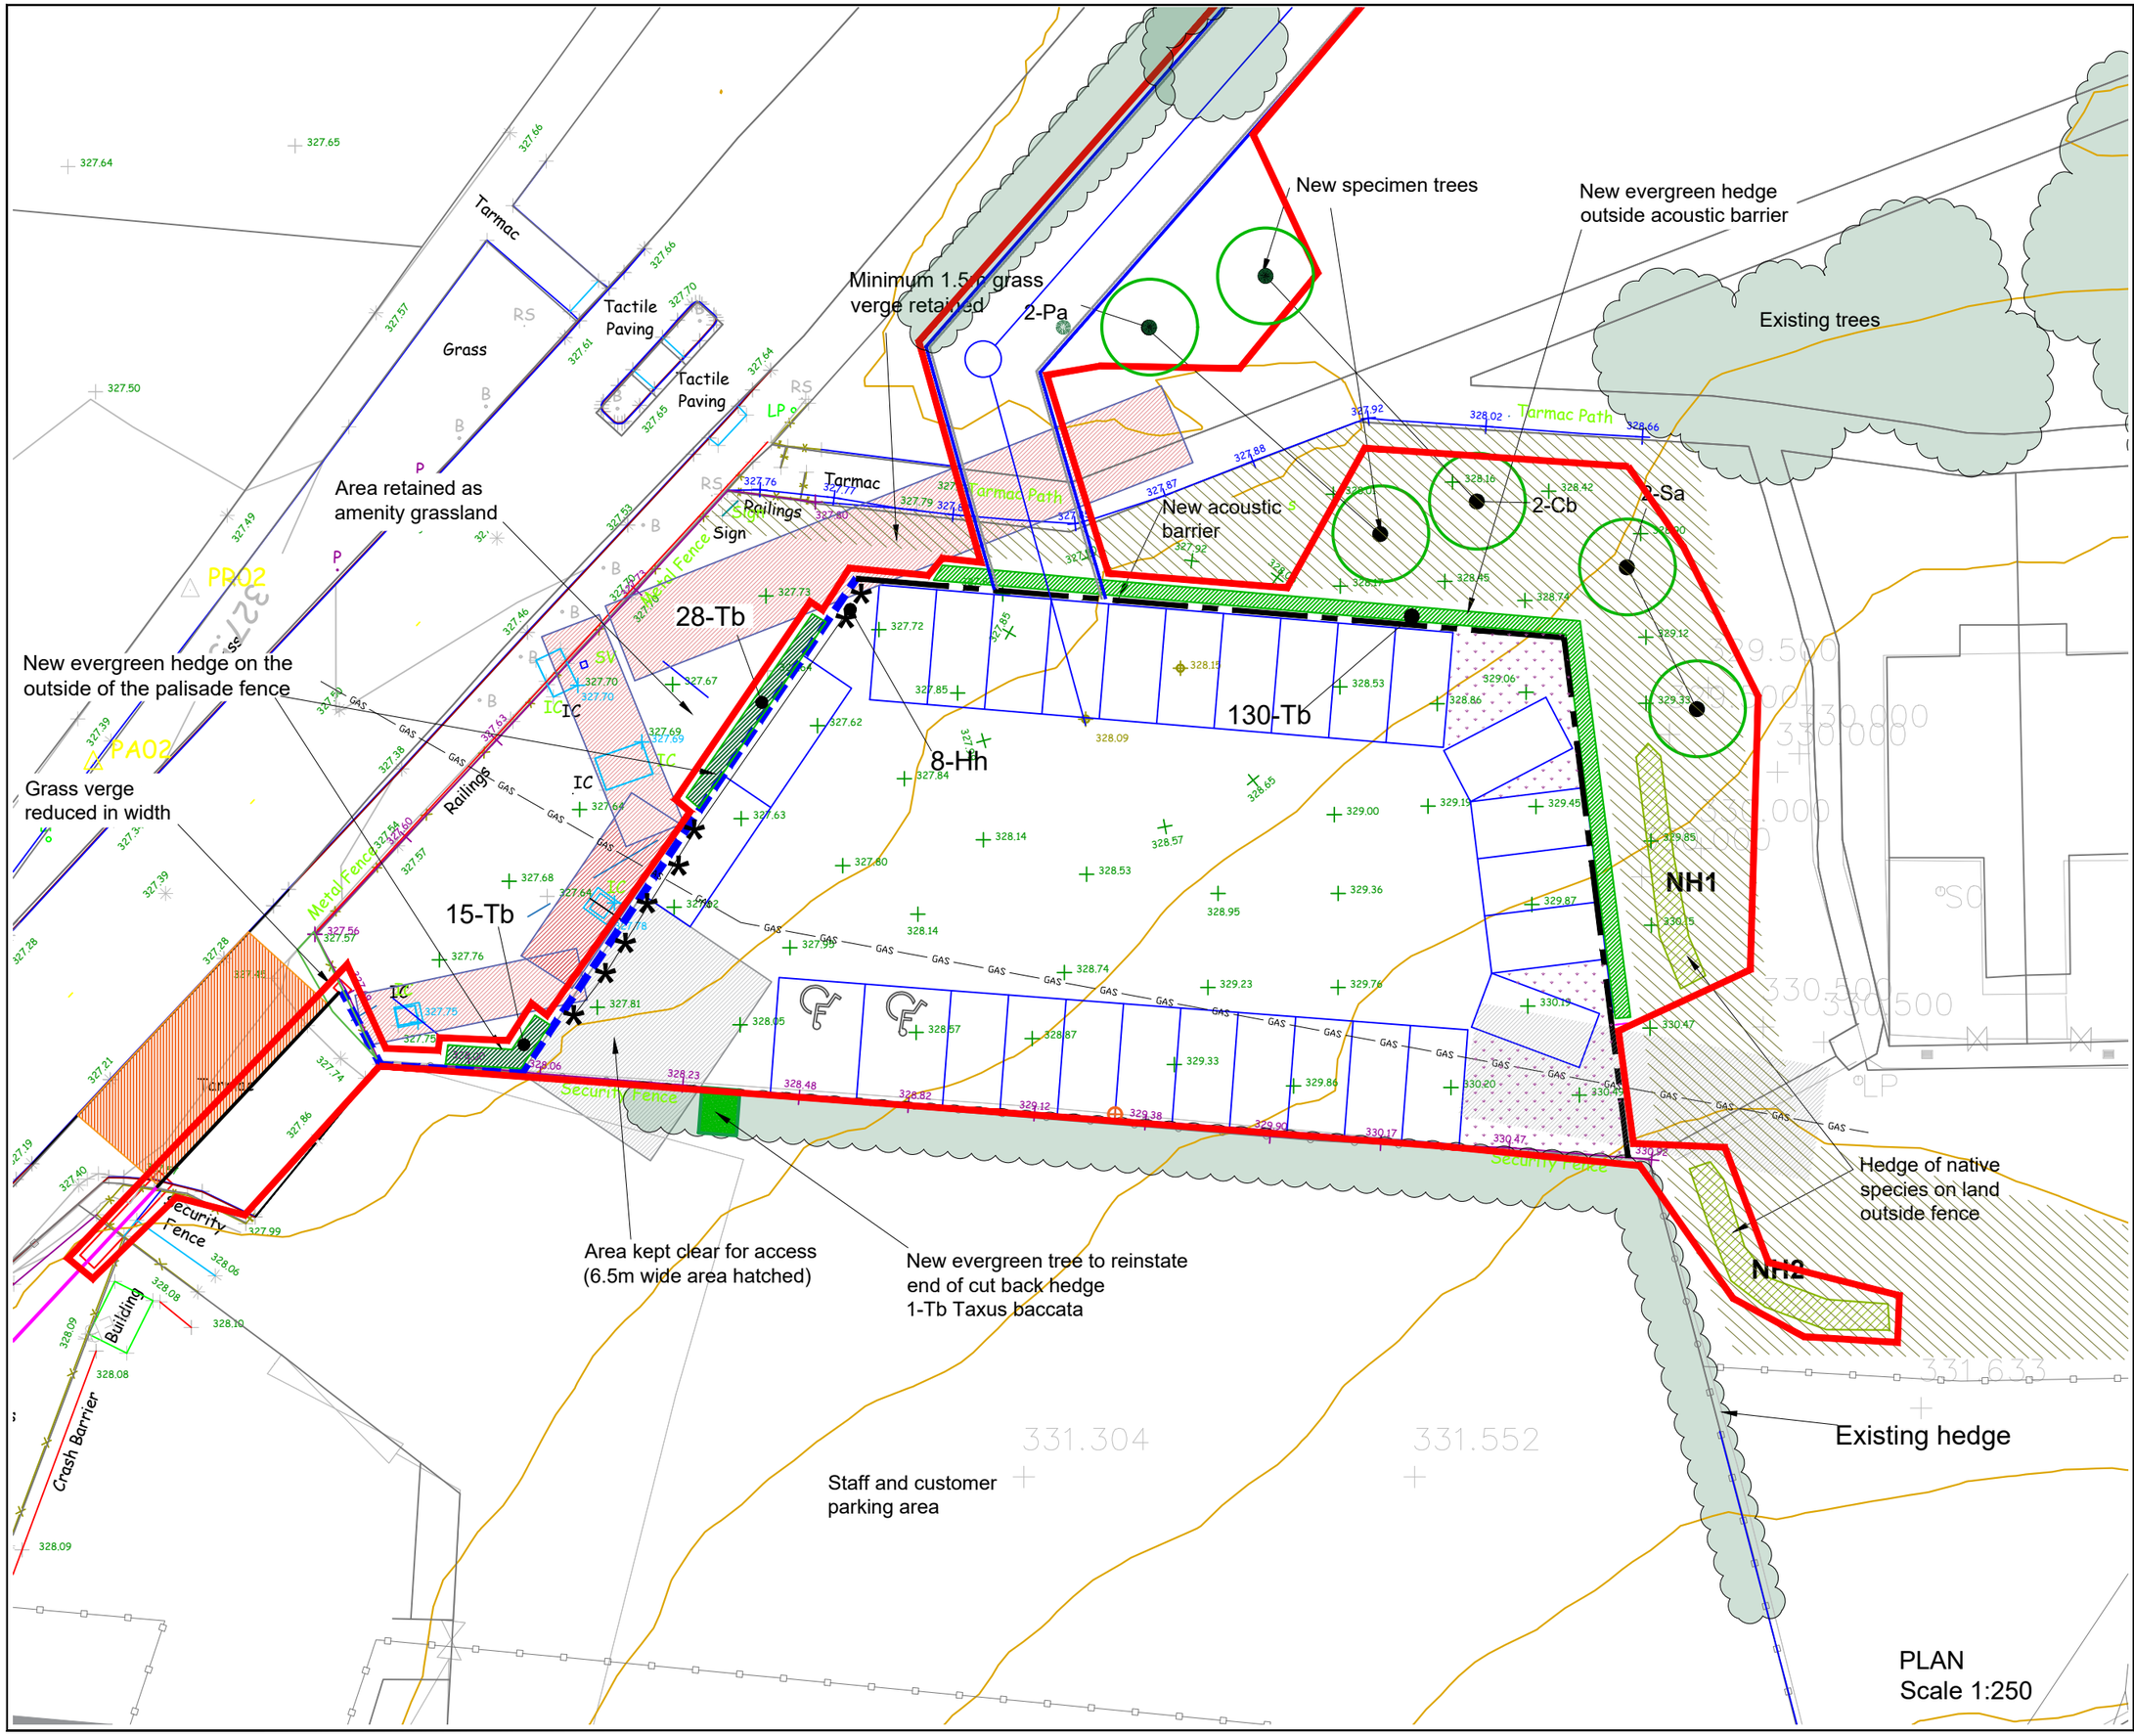


KEY:

- Existing vegetation
- New specimen trees
- NH1 — New native hedge species
- New evergreen hedge 1.0 - 1.25m high Taxus baccata @ 3/lin m
- New ivies**
- Wildflower seeding
- Existing sward management to encourage flowers and pollinators
- DCWW Easement
- Site boundary

Refer dwg nr. 581.05 for plant schedules and specification

** Refer dwg nr. 581/07 'Fence Detail' for mesh support details

Rev:	Date:	
E	21.05.24	Tree varieties changed
D	16.02.24	Connection to existing DCWW surface water sewer network added and 2 trees moved
C	26.01.24	Lighting column and plant species (Ivy / Taxus) revised
B	30.11.23	Revised plant species
A	05.10.23	Layout revised to avoid DCWW easements. Planters detail omitted. Plant schedules and wildflower spec moved to dwg nr 581.05

HAIRE LANDSCAPE CONSULTANTS
UPPER BRECHFA LLANDEFALLE
BRECON POWYS LD3 0NG
Tel. 07714 961358
Email: mike@hairelandscapeconsultants.co.uk
Website: hairelandscapeconsultants.co.uk

Client: Merthyr Motor Auctions

Project name: Site C Landscape Proposals

Drawing title: Planting Plan and Schedules

Scale	Date	Drawn by	Ckd by
1:250 @A3	May '21	MH	-

Drawing no. 581/04 Rev. E