
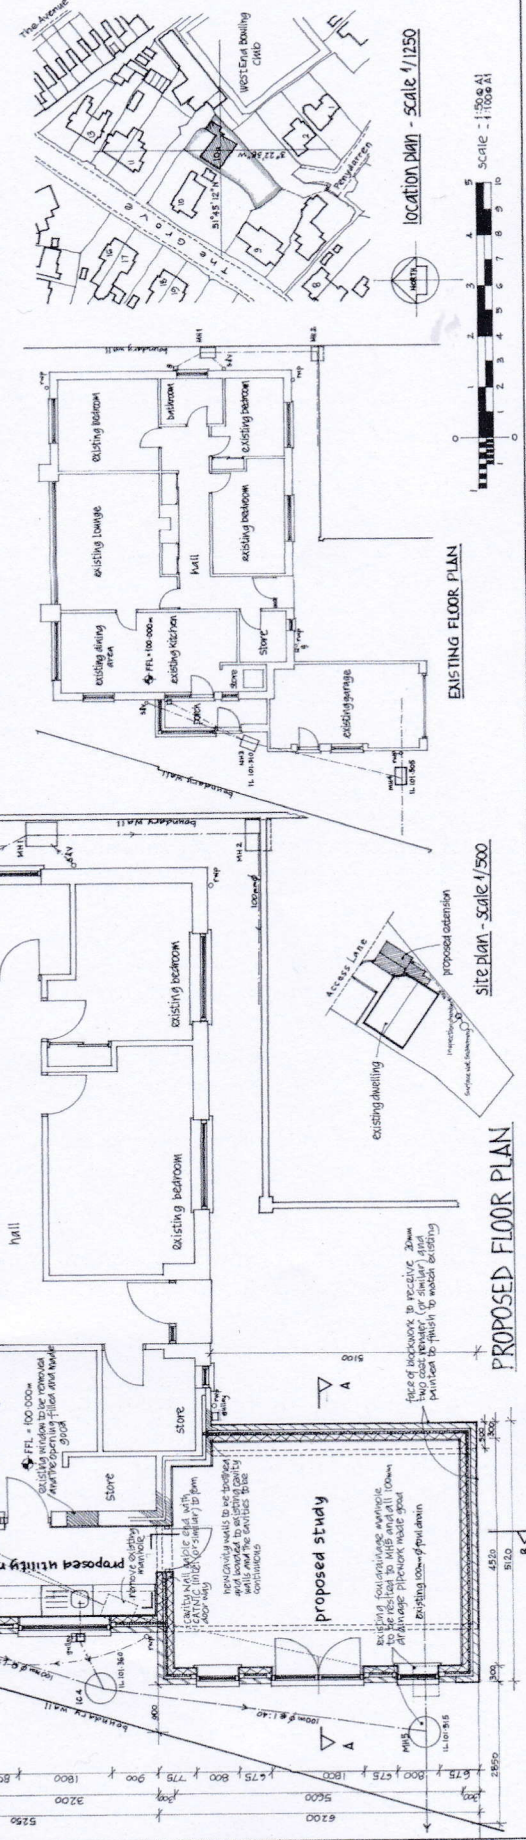
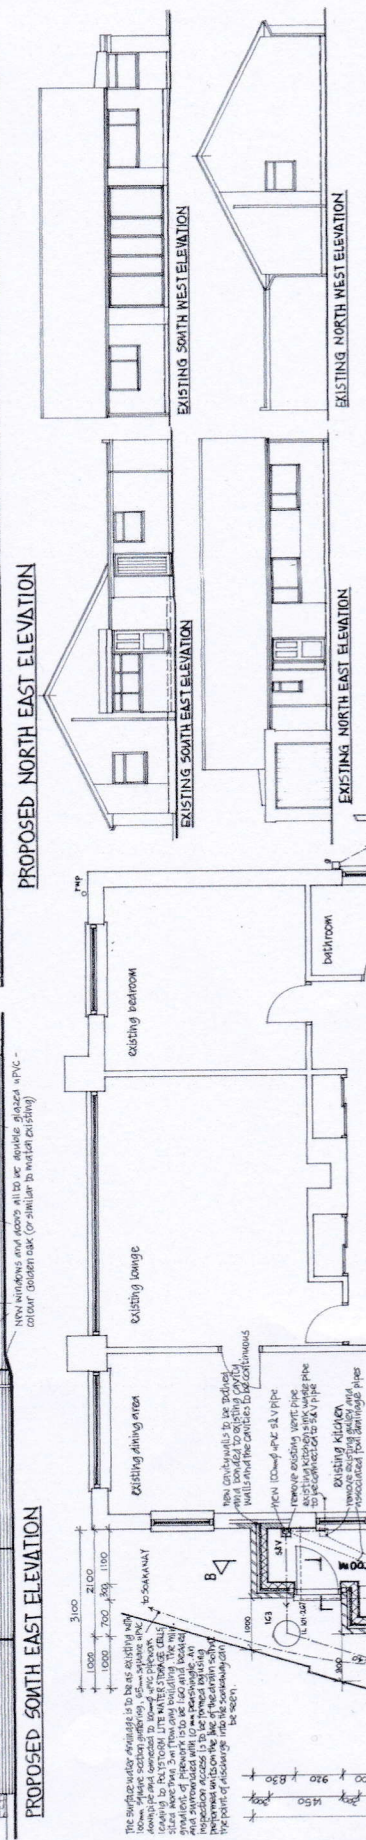
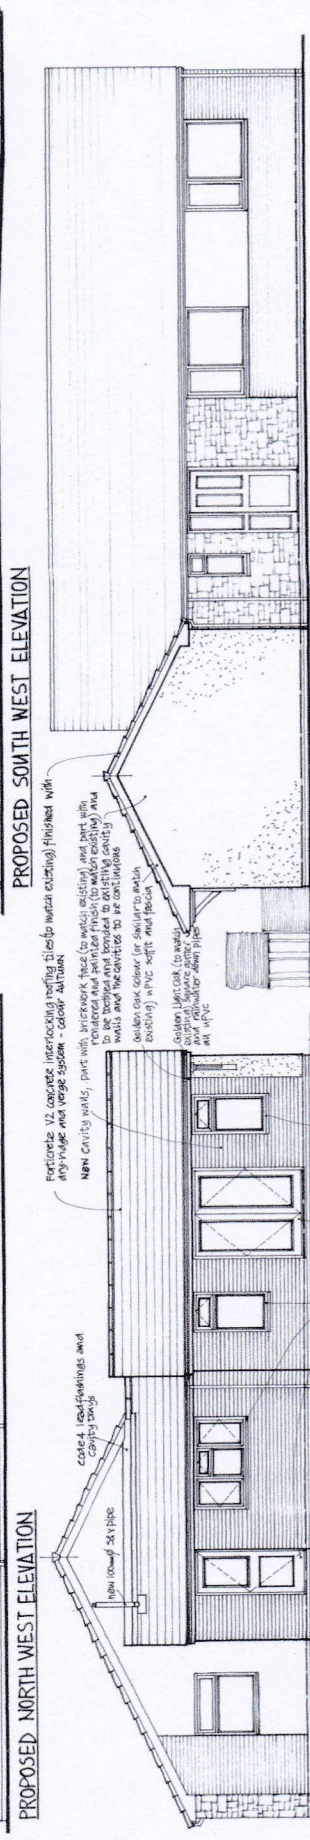


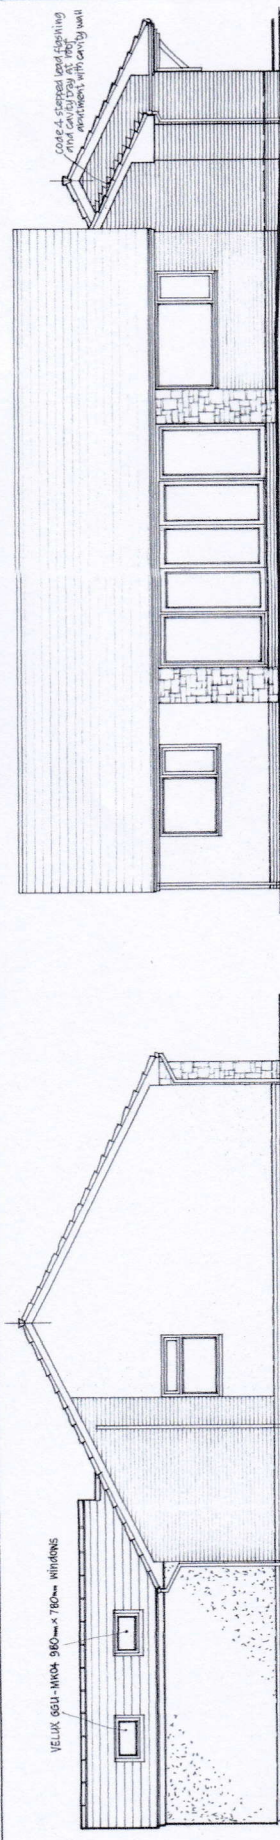

GRAHAM C DYE
44 THE GUNS
CHALKERS VARD
TREHARRIS
MERTHYR TYDFIL
CF46 3HQ

Mobile: 0771 509488
e-mail: graham.dye@bt.com

MR HUN DAVIES

PROPOSED STUDY & UTILITY ROOM
TO REPLACE EXISTING GARAGE &
PORCH AT CADLAN, 10A THE
GROVE, MERTHYR TYDFIL CF47 8YR

**EXISTING AND PROPOSED FLOOR
PLANS AND ELEVATIONS**

SCALE: 1:100 & 1:50

DATE: 21st March 2021

05/05/1/21

