


This drawing must not be scaled.  
Figured dimensions, levels, etc., only are to be used.  
Any inaccuracies must be notified to the Architect / Engineer.  
This drawing is copyright.  
Detail drawings and larger scale drawings take precedence over smaller scale drawings.

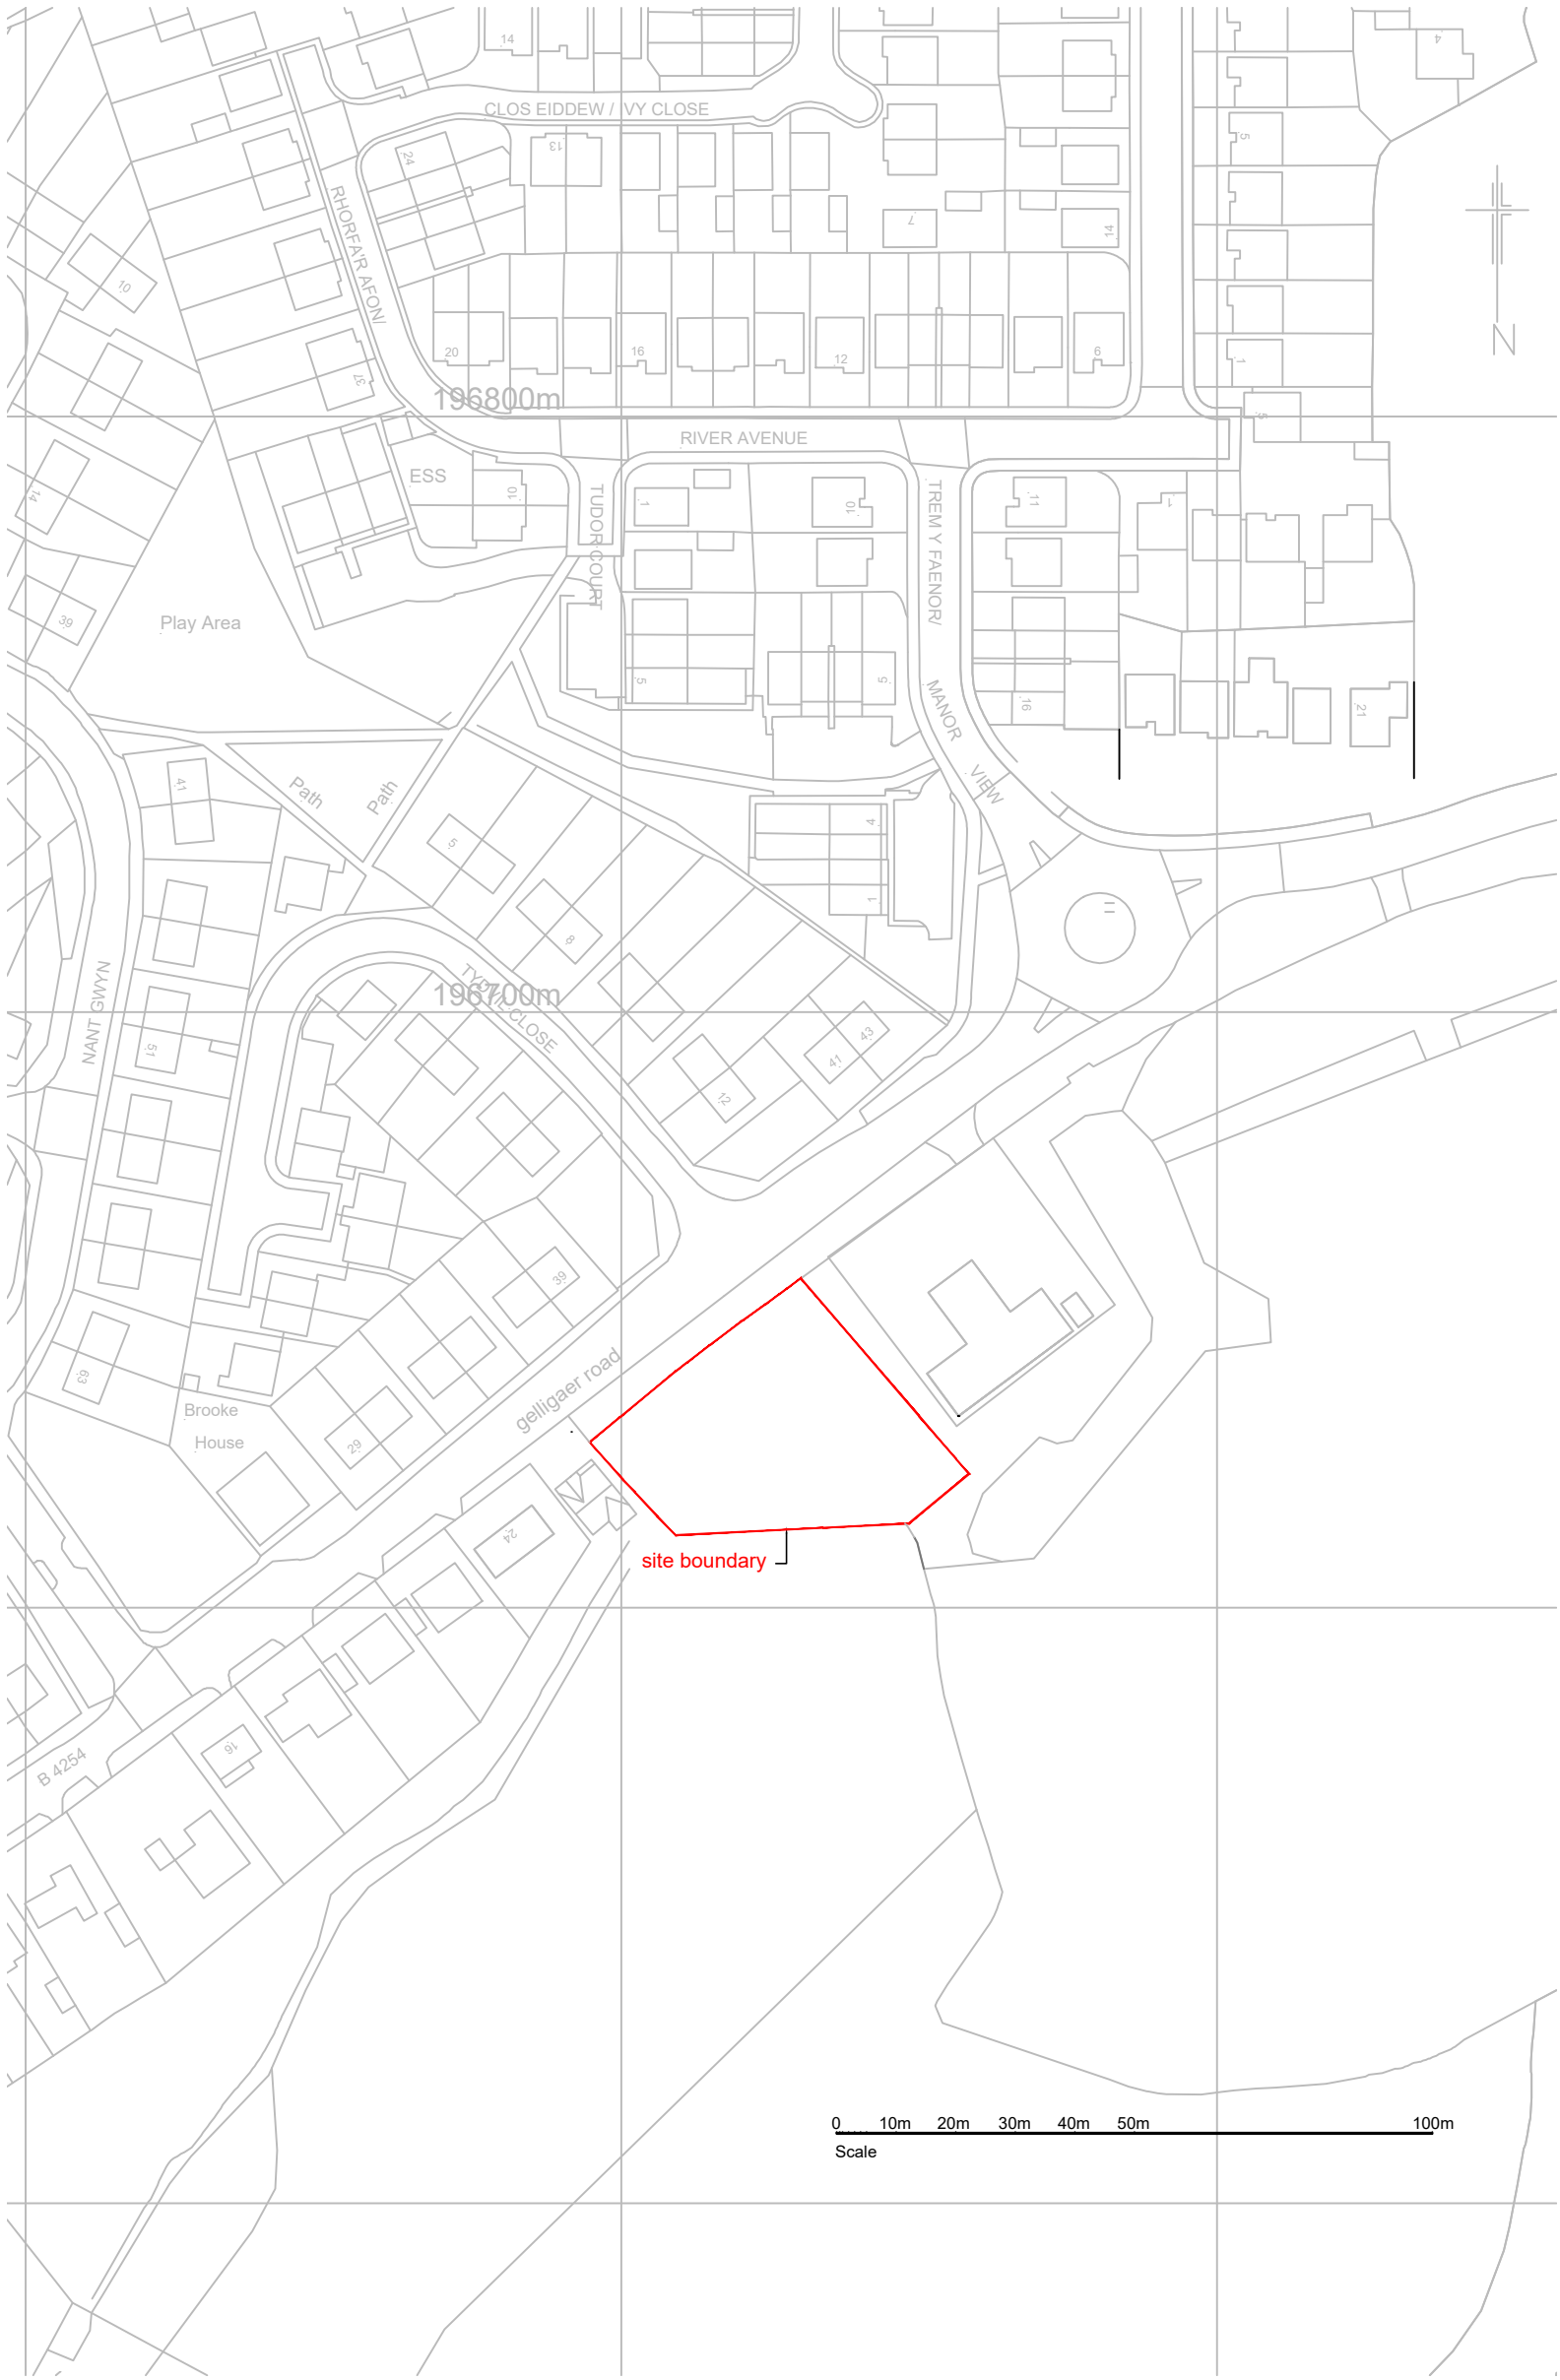

Location Plan      Scale 1:1250

