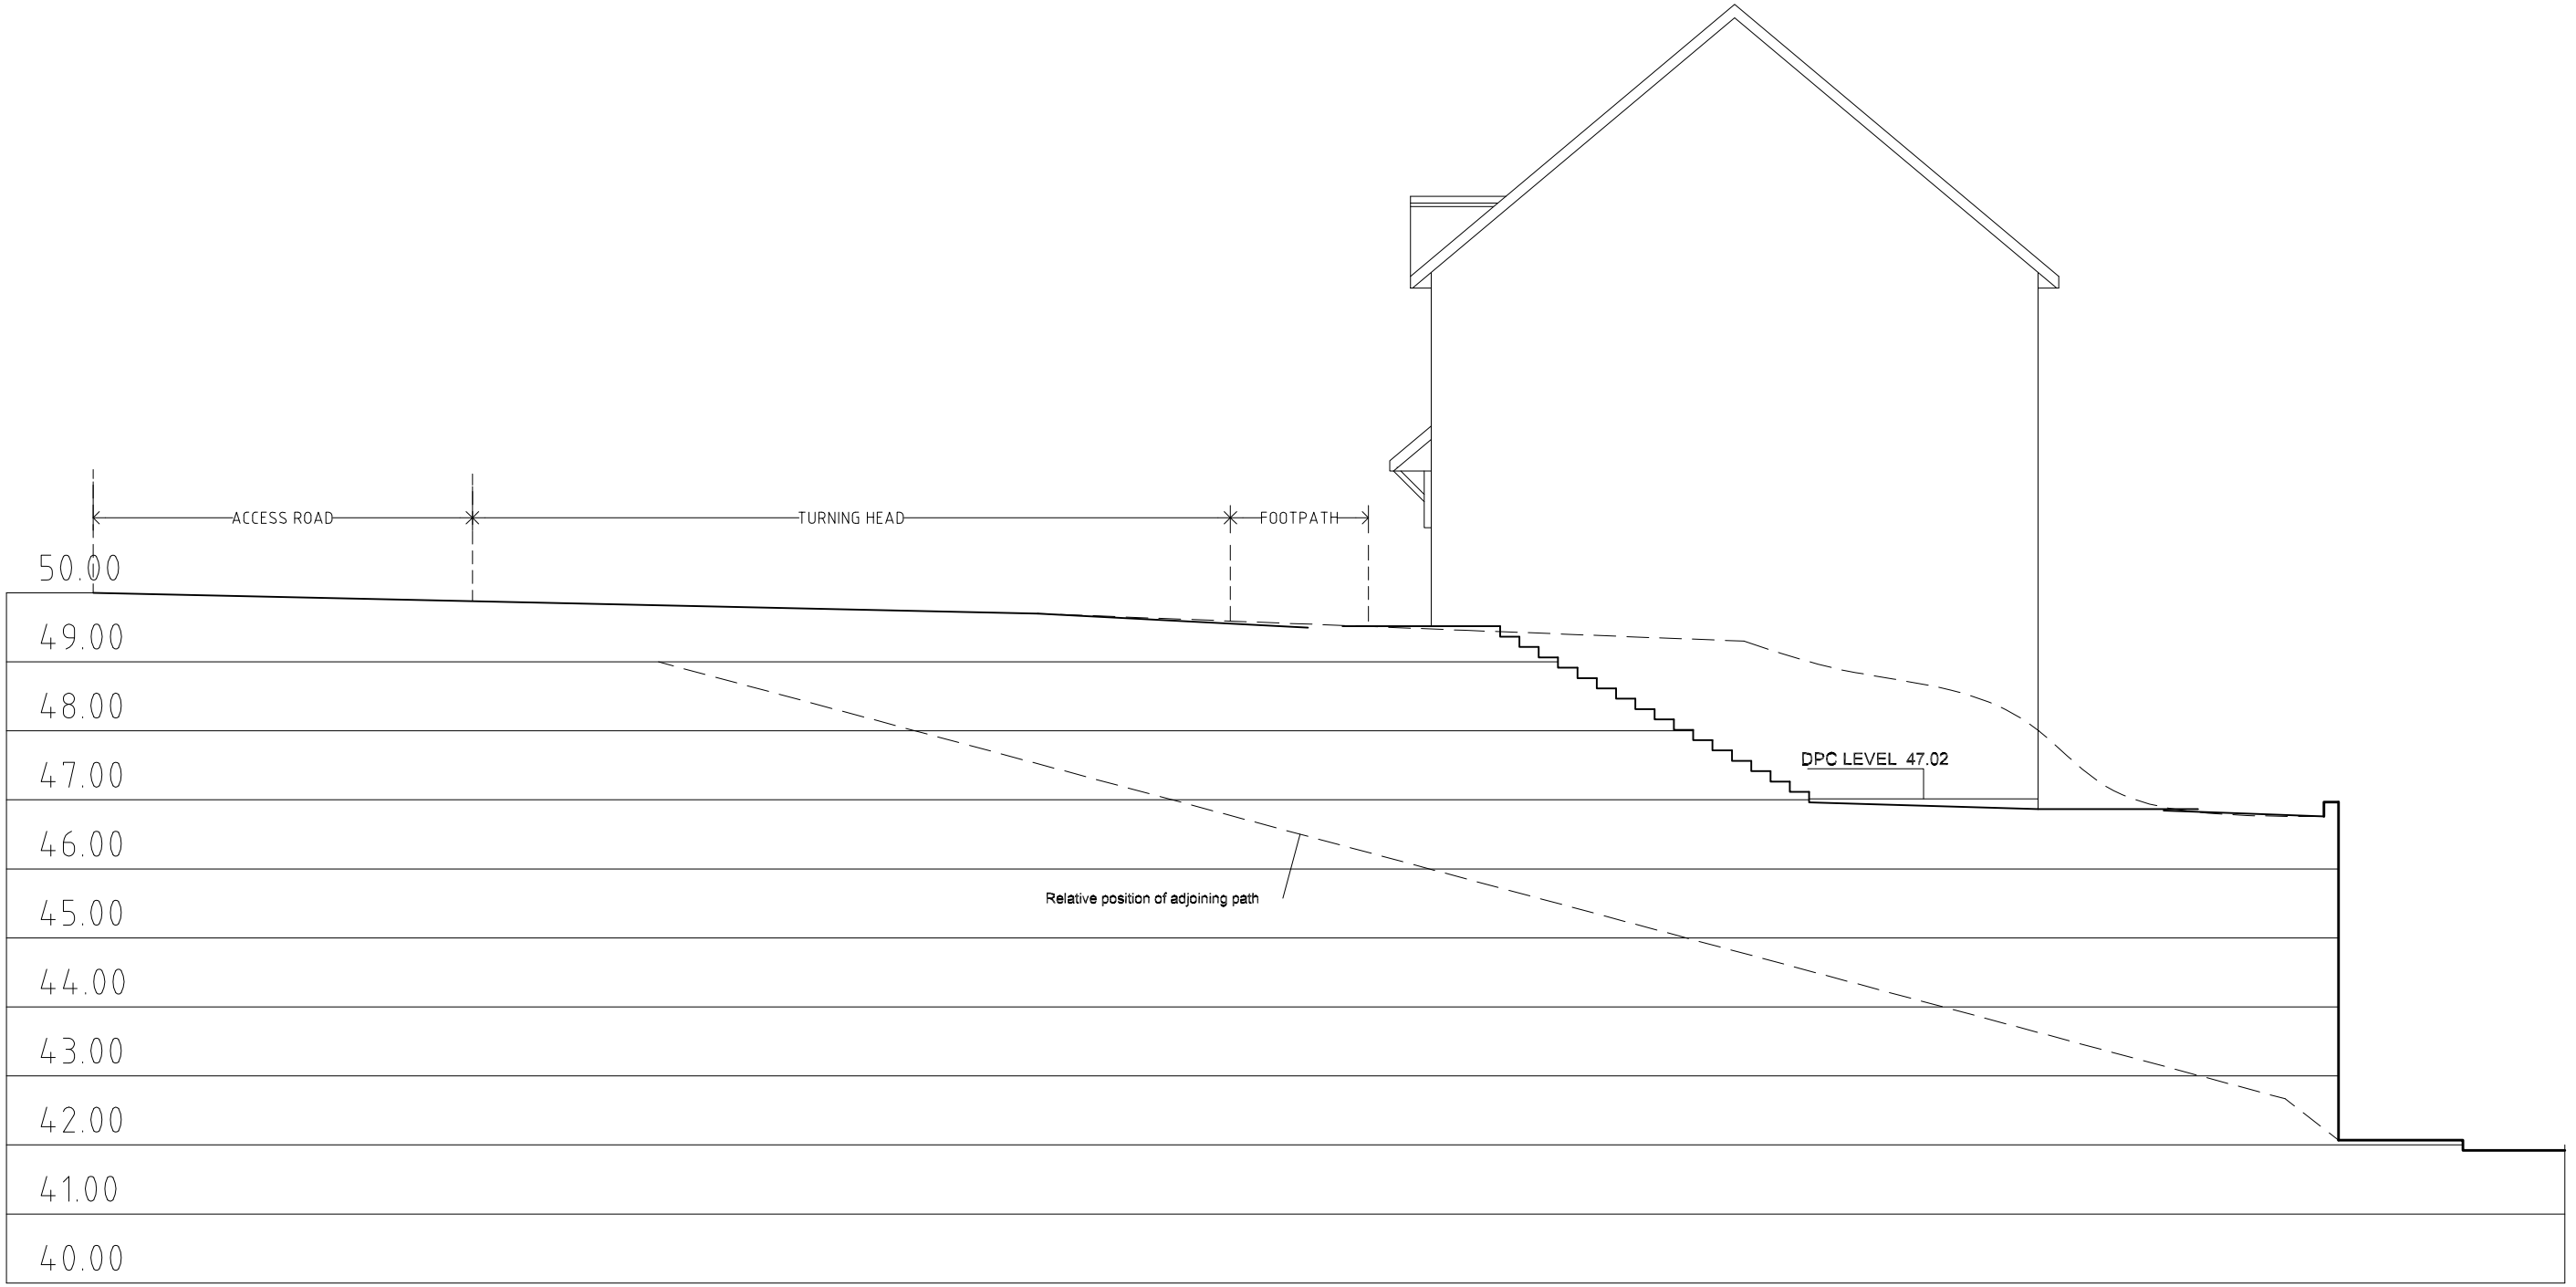



AMENDMENTS : A. adjoining path added. March 2017

k.j.lloyd AADip. RIBA
CHARTERED ARCHITECT
49 Coed Y Pia, LLanbradach
Caerphilly, CF83 3PT

PROJECT
PROPOSED DETACHED DWELLING
LAND ADJOINING 18 SPRINGFIELD RISE
TWYNYGARREG
TREHARRIS CF46 5RD

SCALE 1:100 @ A3
DATE FEB. 2017
DRAWN KL
DRG.NO. 03

DRAWING SECTION A.A.

THIS DRAWING IS COPYRIGHT