


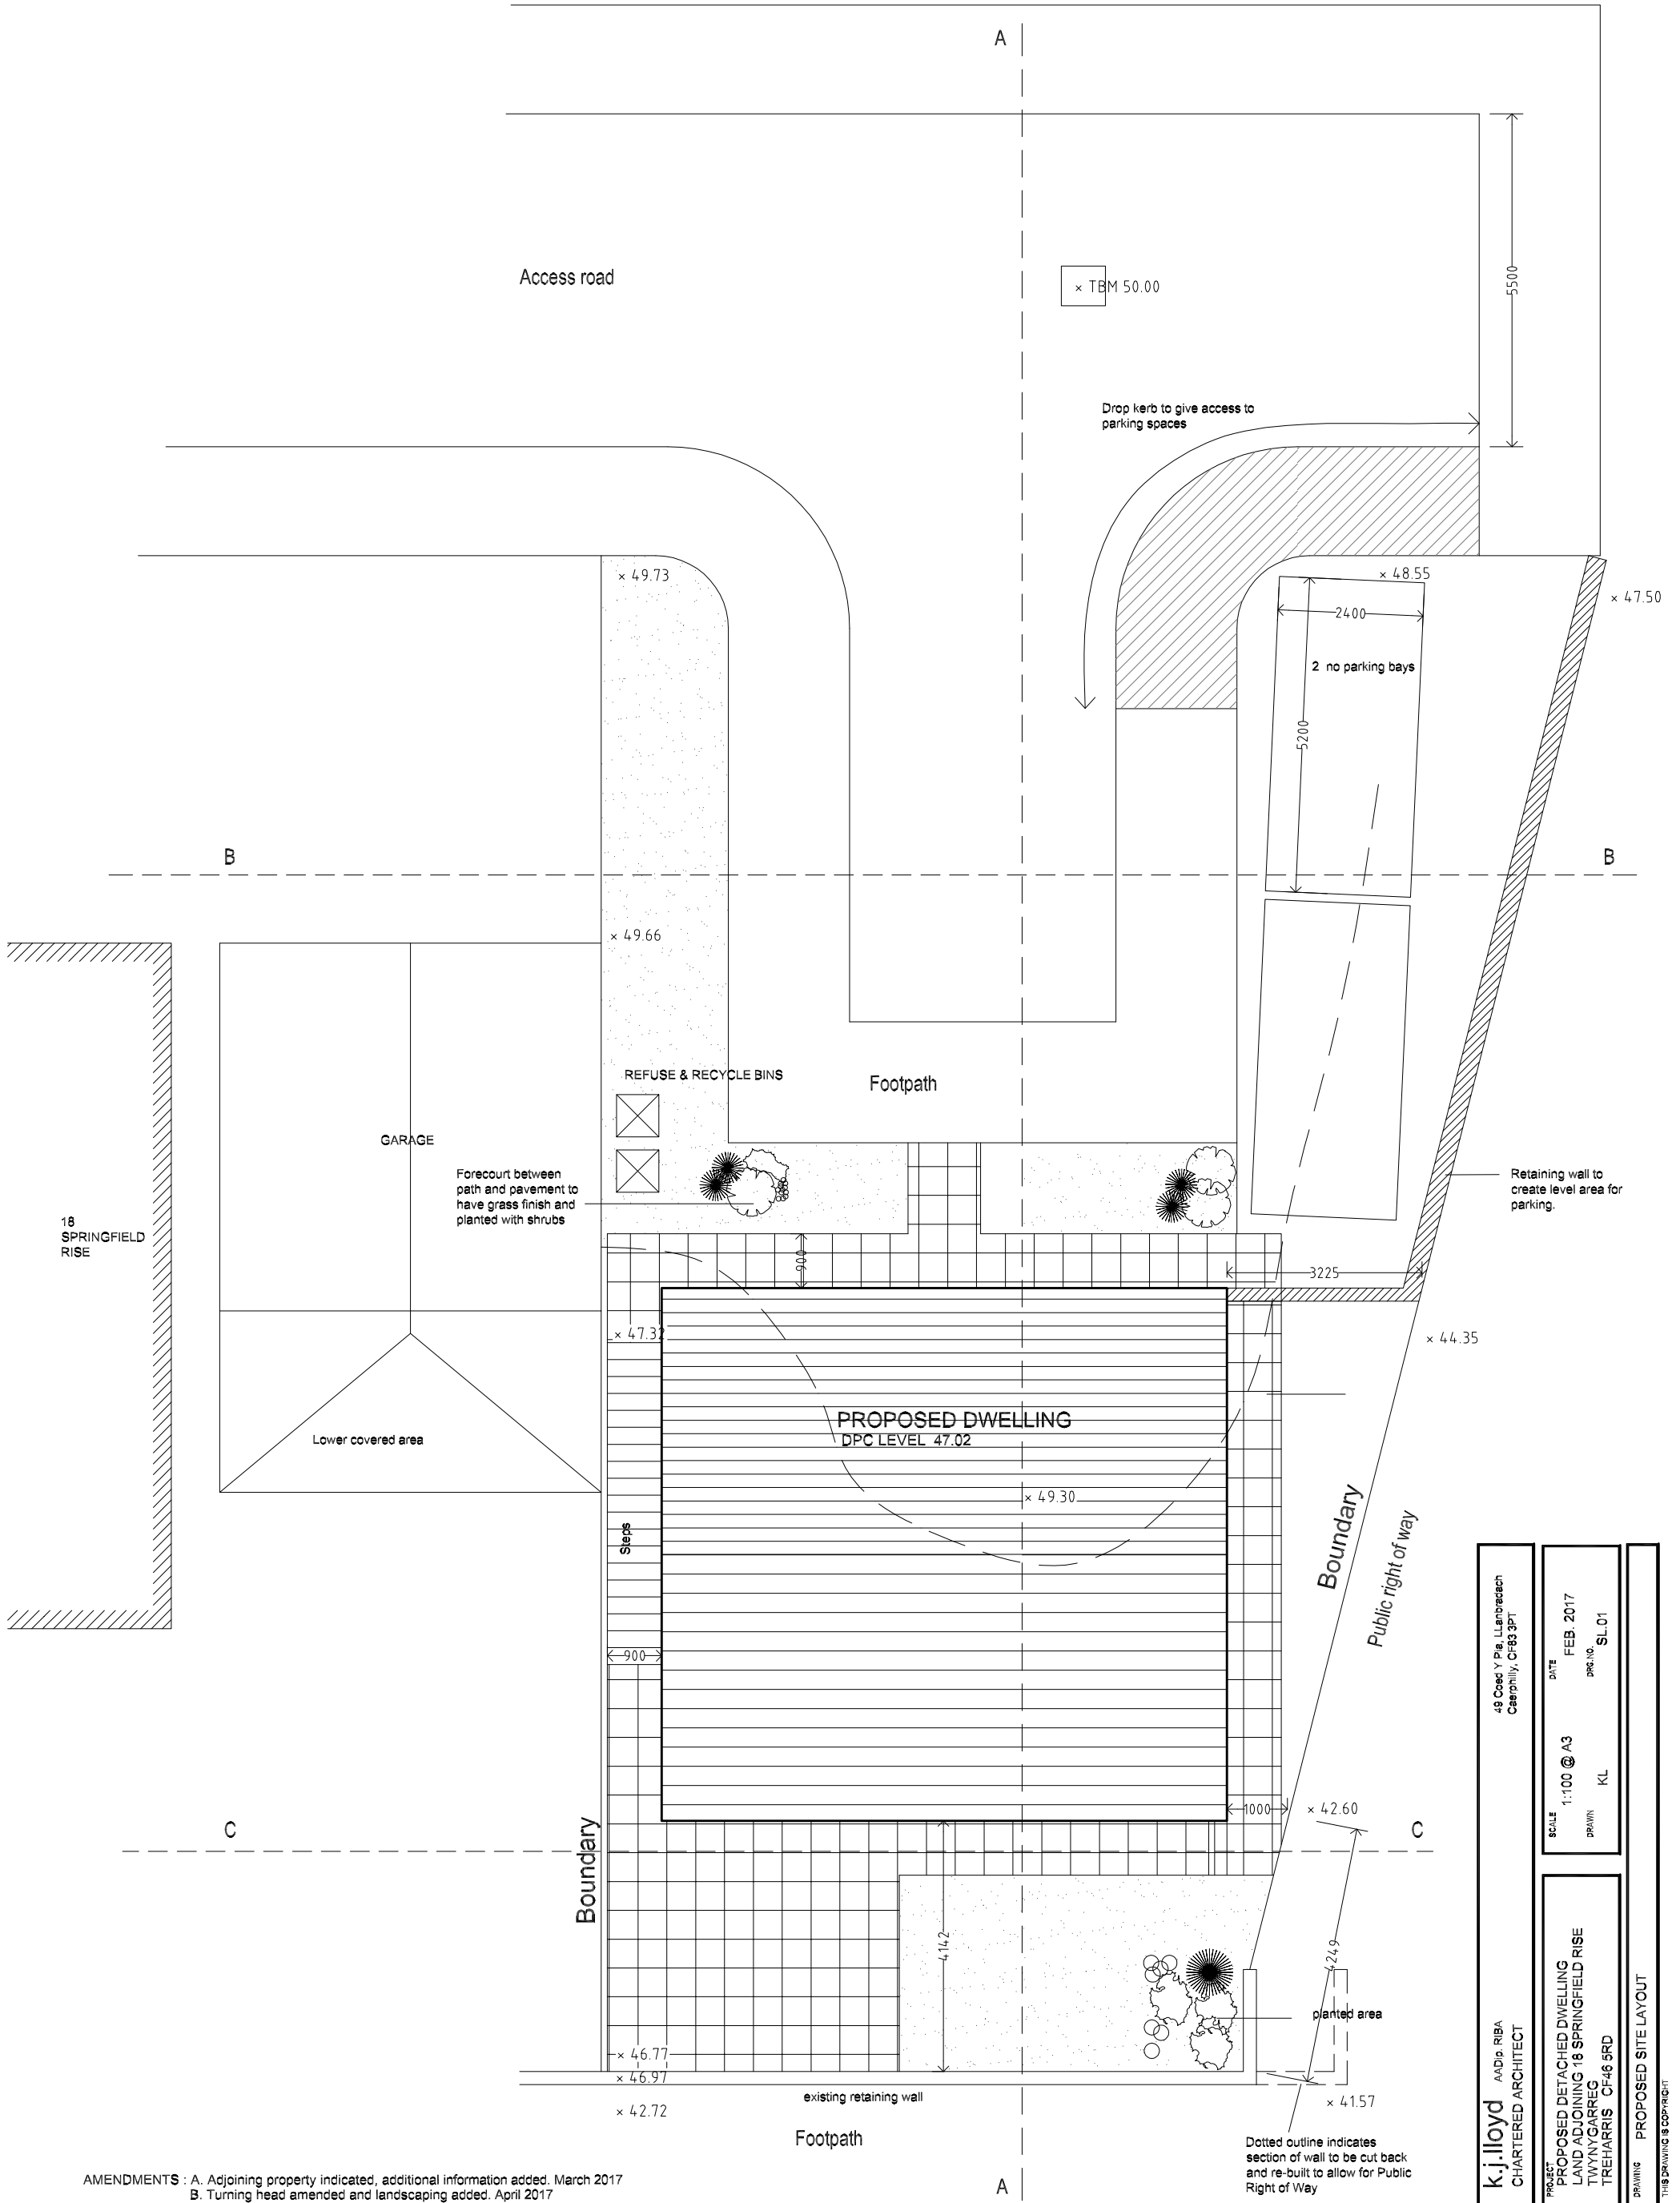

AMENDMENTS : A. Adjoining property indicated, additional information added. March 2017
B. Turning head amended and landscaping added. April 2017

49 Coed Y Pfa, Llanbrachach Caerphilly, CF83 3PT		k.j.loyd AADip, RIBA CHARTERED ARCHITECT	
PROJECT	DATE	SCALE	DRAWN
PROPOSED DETACHED DWELLING LAND ADJOINING 18 SPRINGFIELD RISE TWYNYGARREG TREHARRIS CF46 5RD	FEB. 2017 SL.01	1:100 @ A3	KL
DRAWING		PROPOSED SITE LAYOUT	
THIS DRAWING IS COPYRIGHT			