


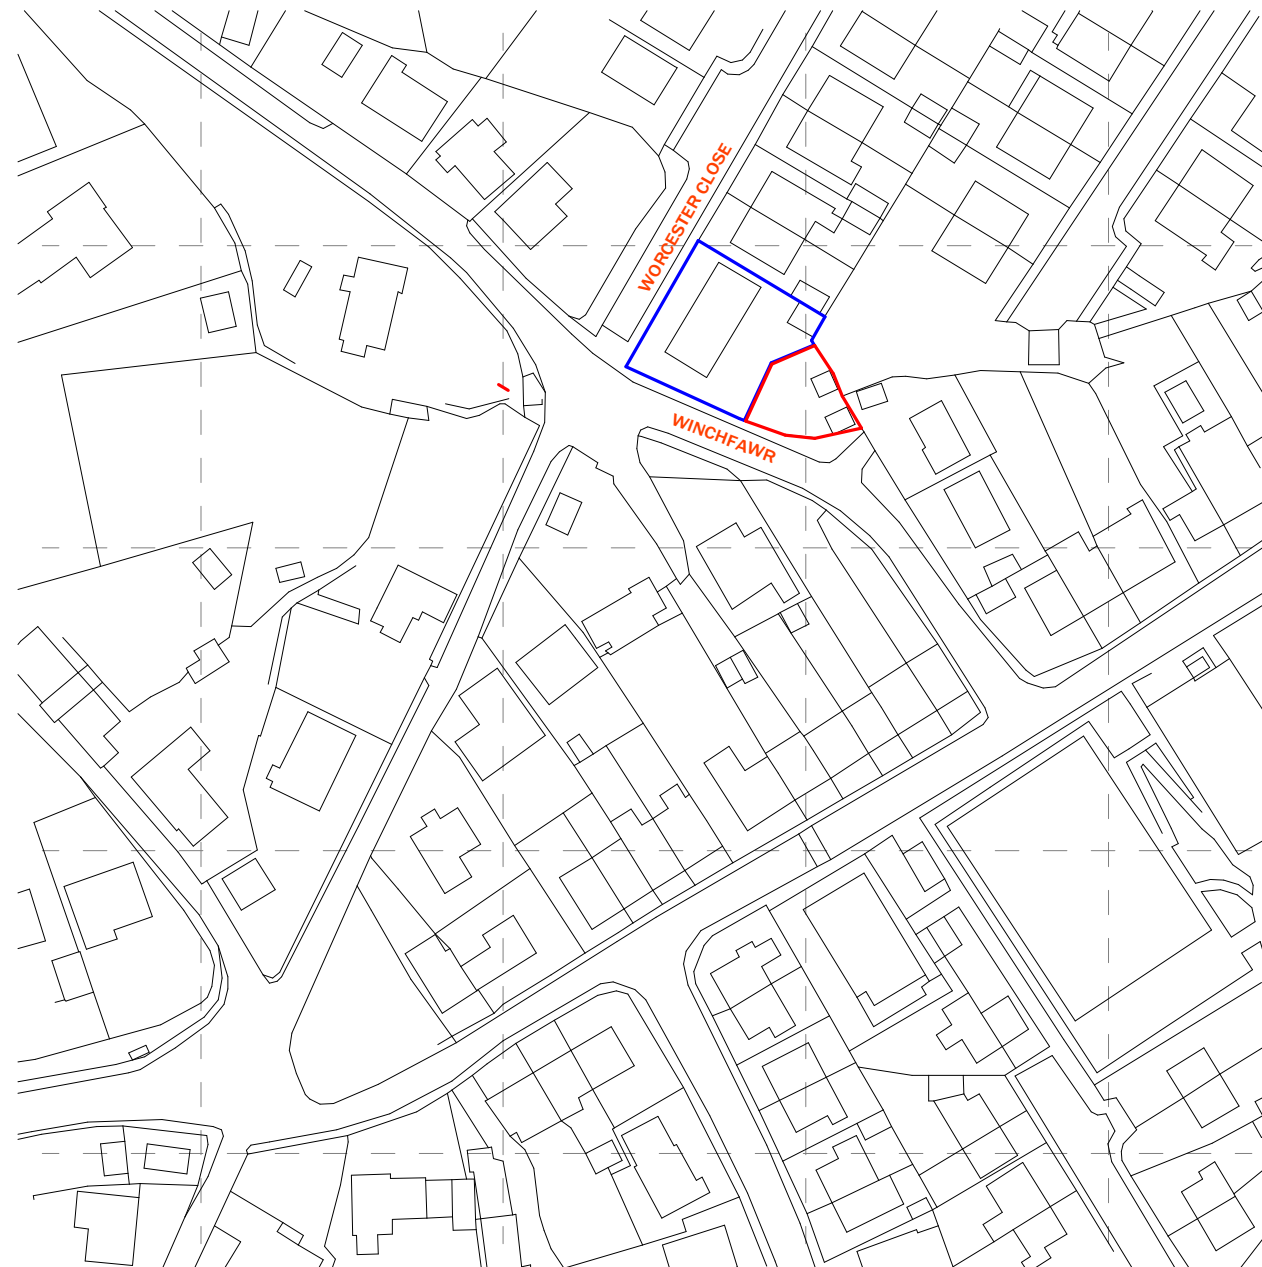

1

SITE LOCATION PLAN

SCALE: 1 : 1250

YOUR ADDRESS ©2019

PROJECT: PROPOSED BUILDING PLOT

WINCHFAWR,
MERTHYR TYDFIL

DATE: 09.09.19
PROJECT NO: PC054

REVISION DATE
A 10.10.19

NOTES:

LOCATION PLAN

SCALE: 1 : 1250

A1.0

DRAWN BY: PC