


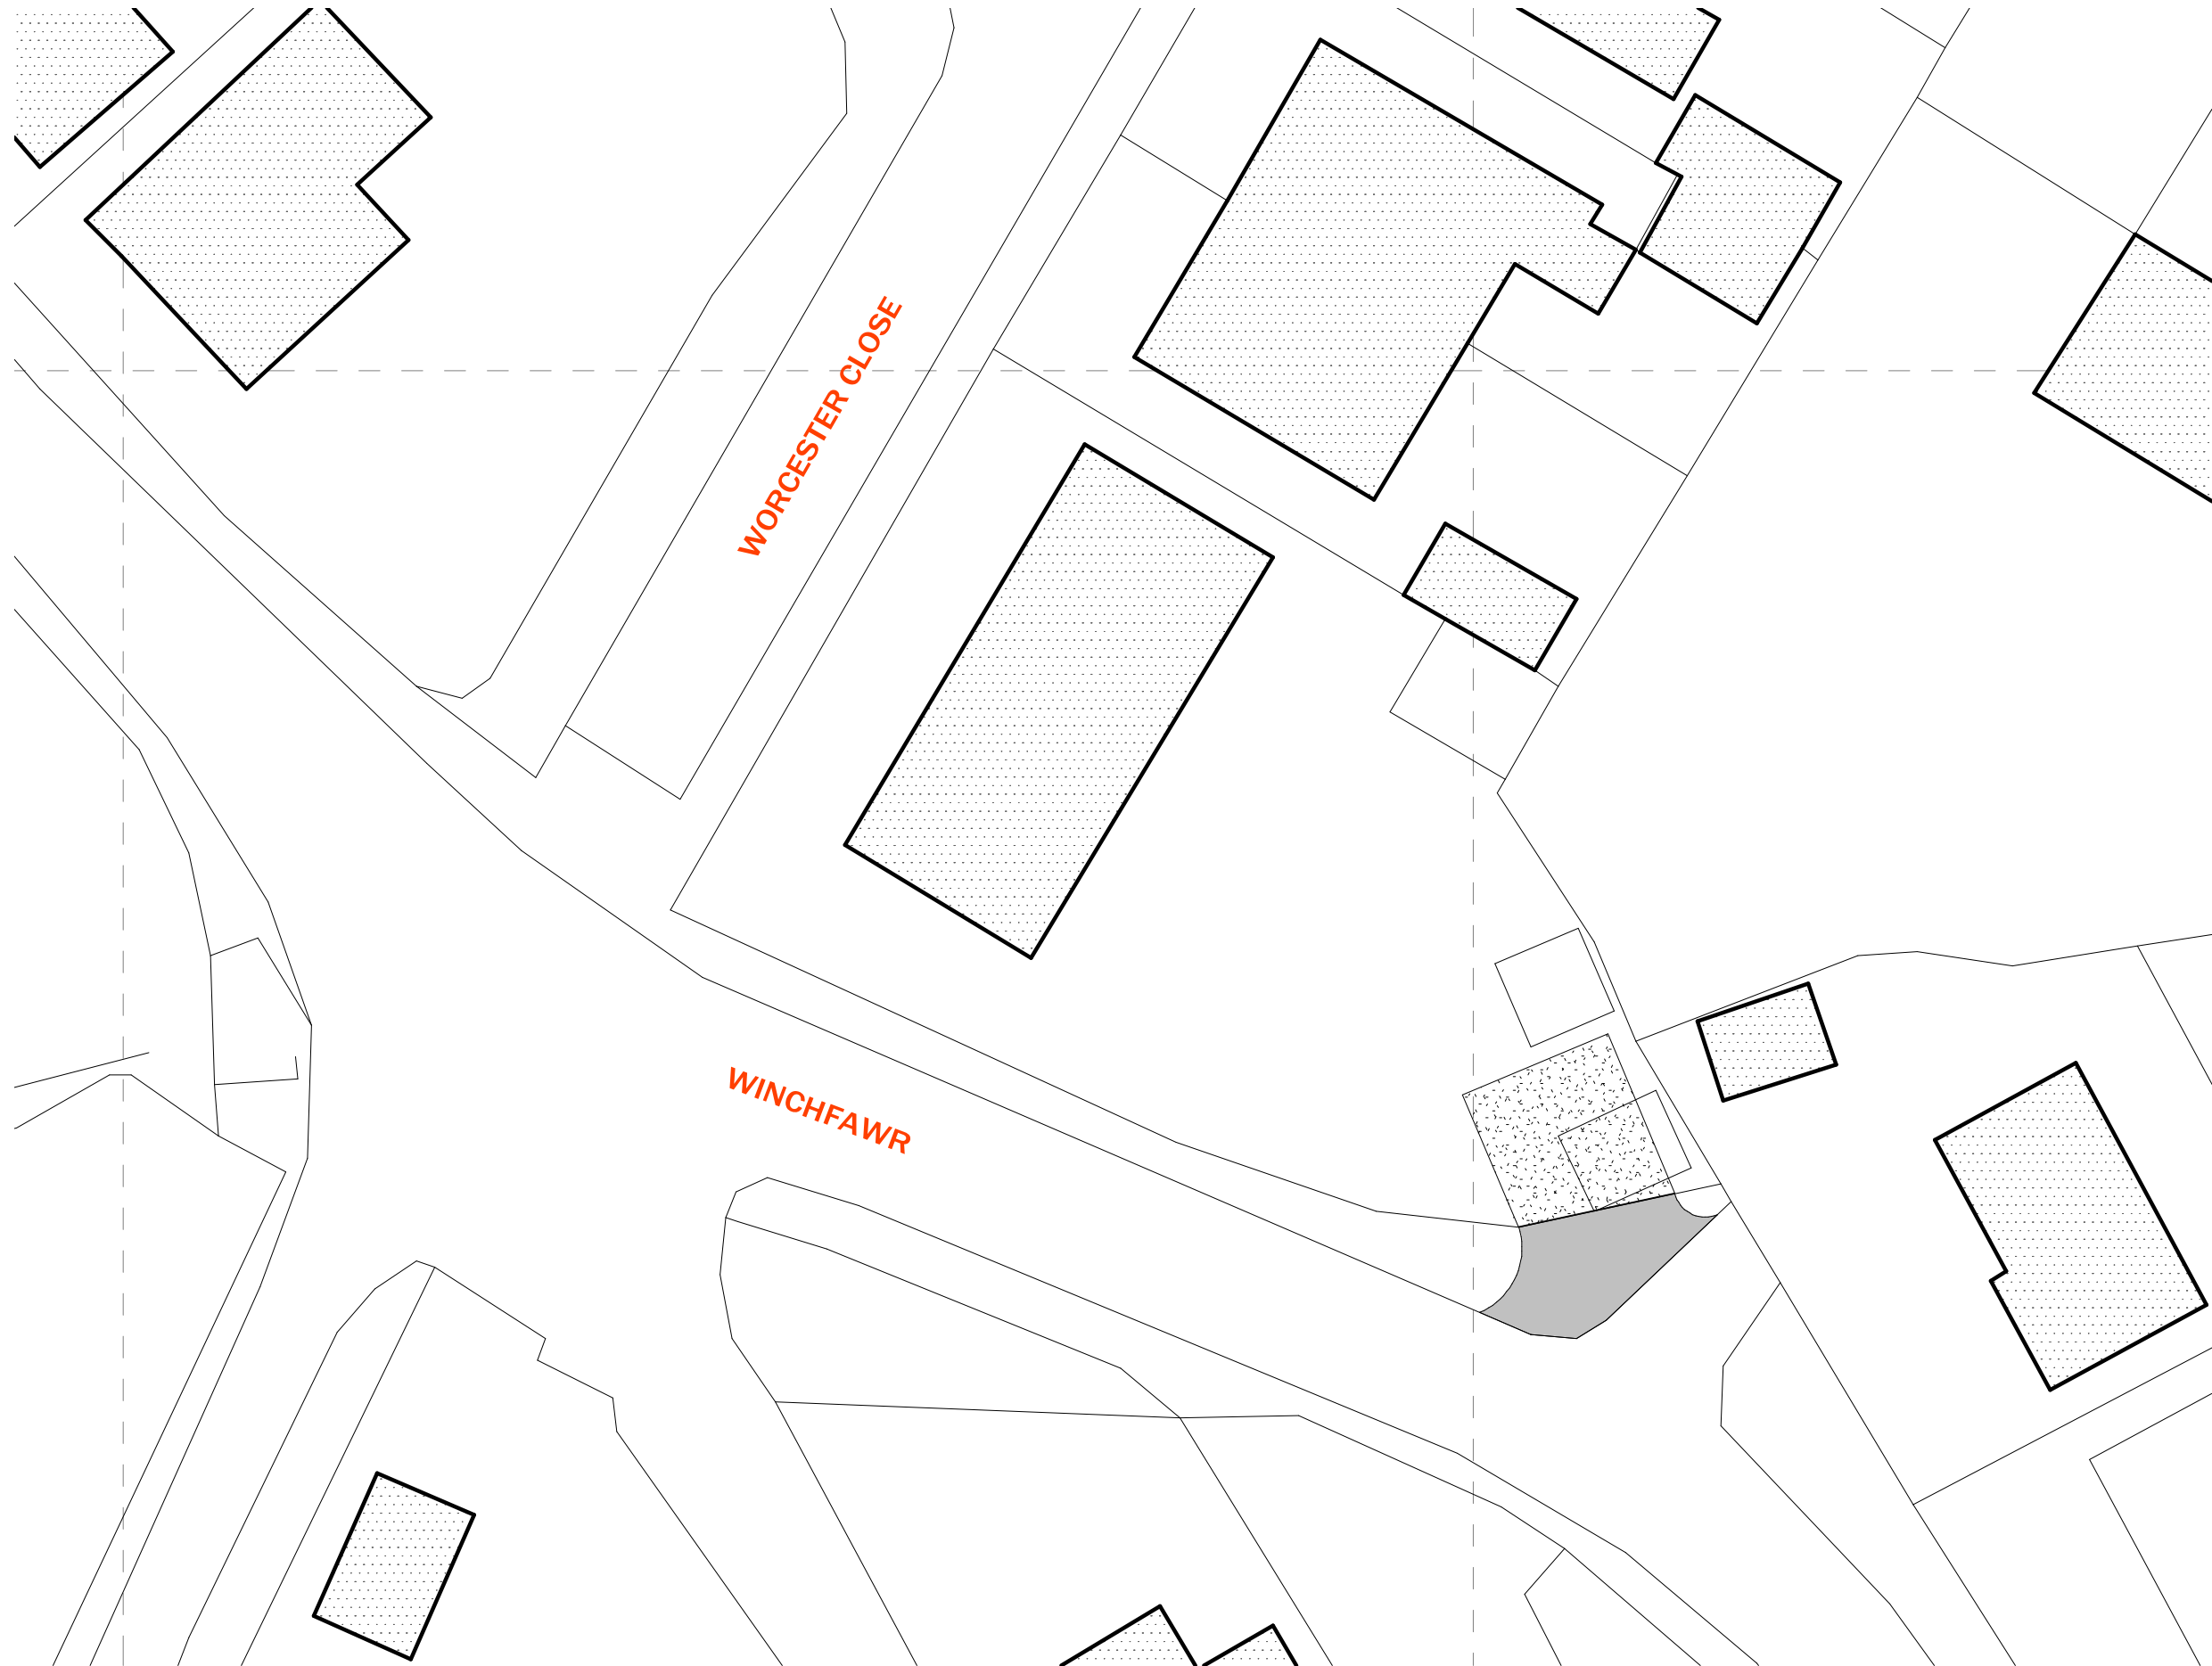

1

EXISTING SITE LAYOUT

SCALE: 1 : 250

YOUR ADDRESS 02019

PROJECT:
**PROPOSED
BUILDING
PLOT**

WINCHFAWR,
MERTHYR TYDFIL

DATE: 09.09.19

PROJECT NO PC054

REVISION DATE

A 10.10.19

NOTES:

**EXISTING
SITE
LAYOUT**

SCALE: 1 : 250

A1.1

DRAWN BY: PC