


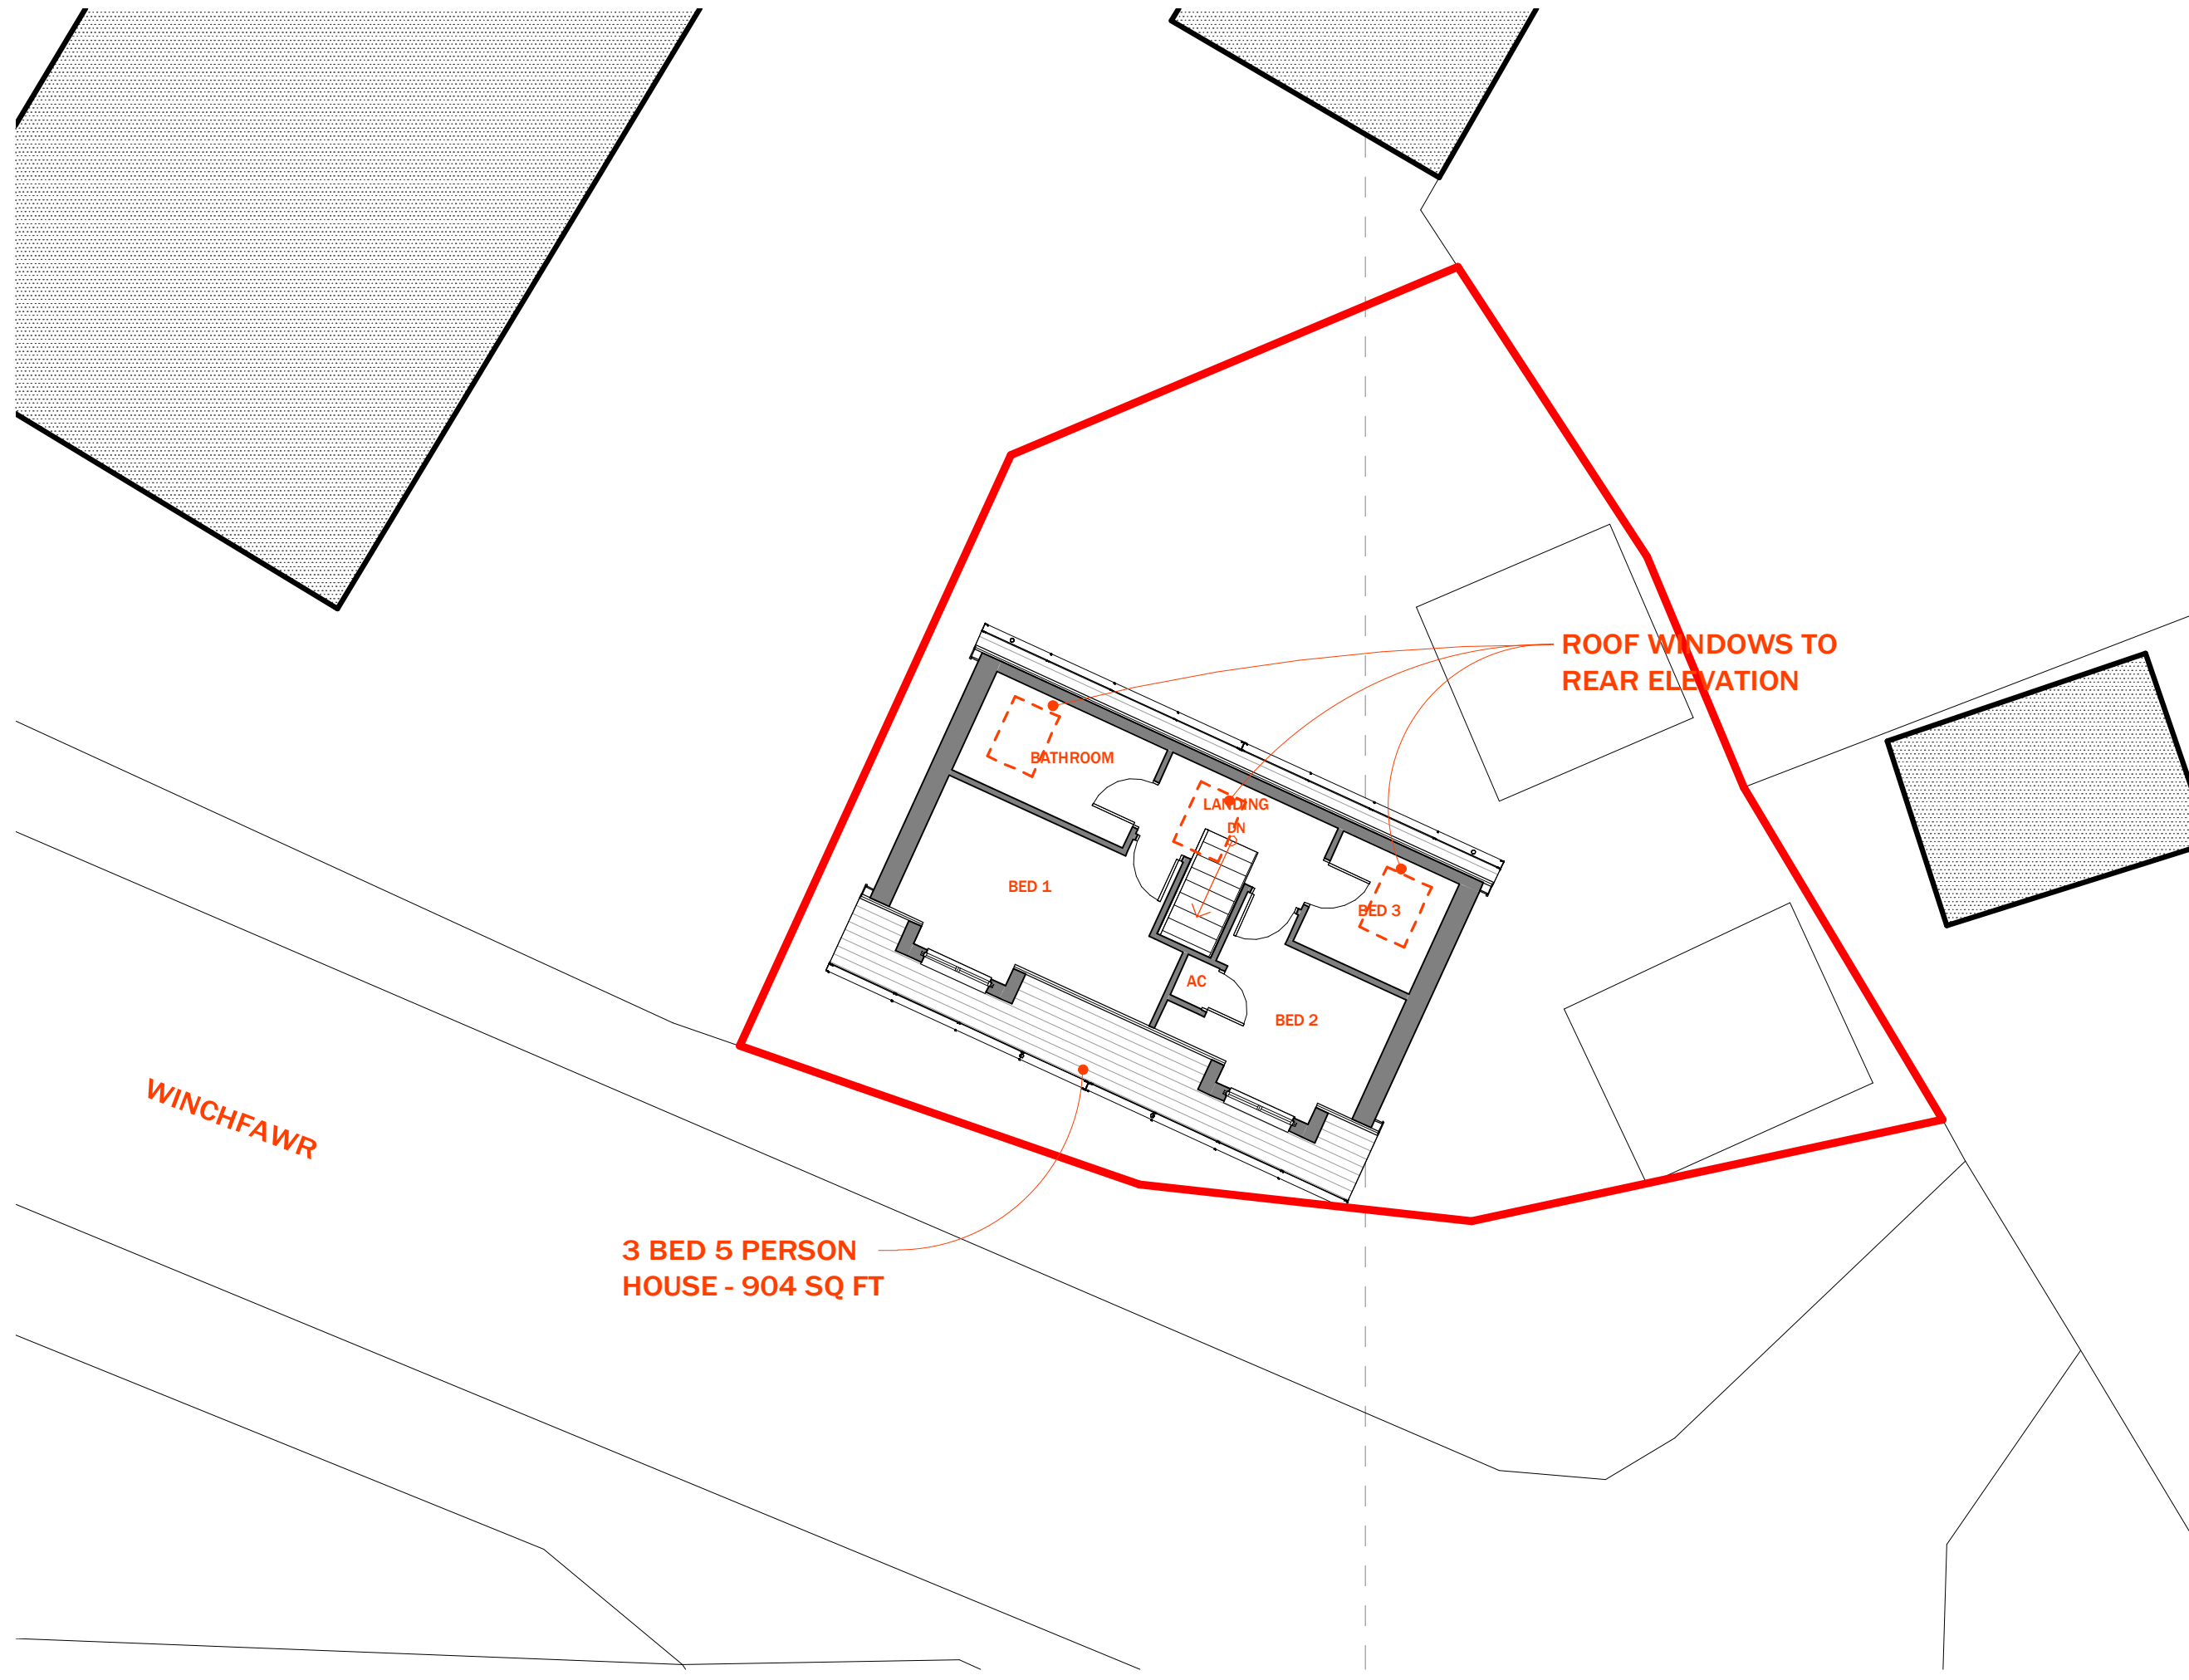

PROJECT:
**PROPOSED
BUILDING
PLOT**

WINCHFAWR,
MERTHYR TYDFIL
DATE: 09.09.19
PROJECT NO: PC054
REVISION: A DATE: 10.10.19

NOTES:

**PROPOSED
FIRST
FLOOR
PLAN**

SCALE: 1 : 100

A1.4

DRAWN BY: PC