




PROPOSED REAR ELEVATION

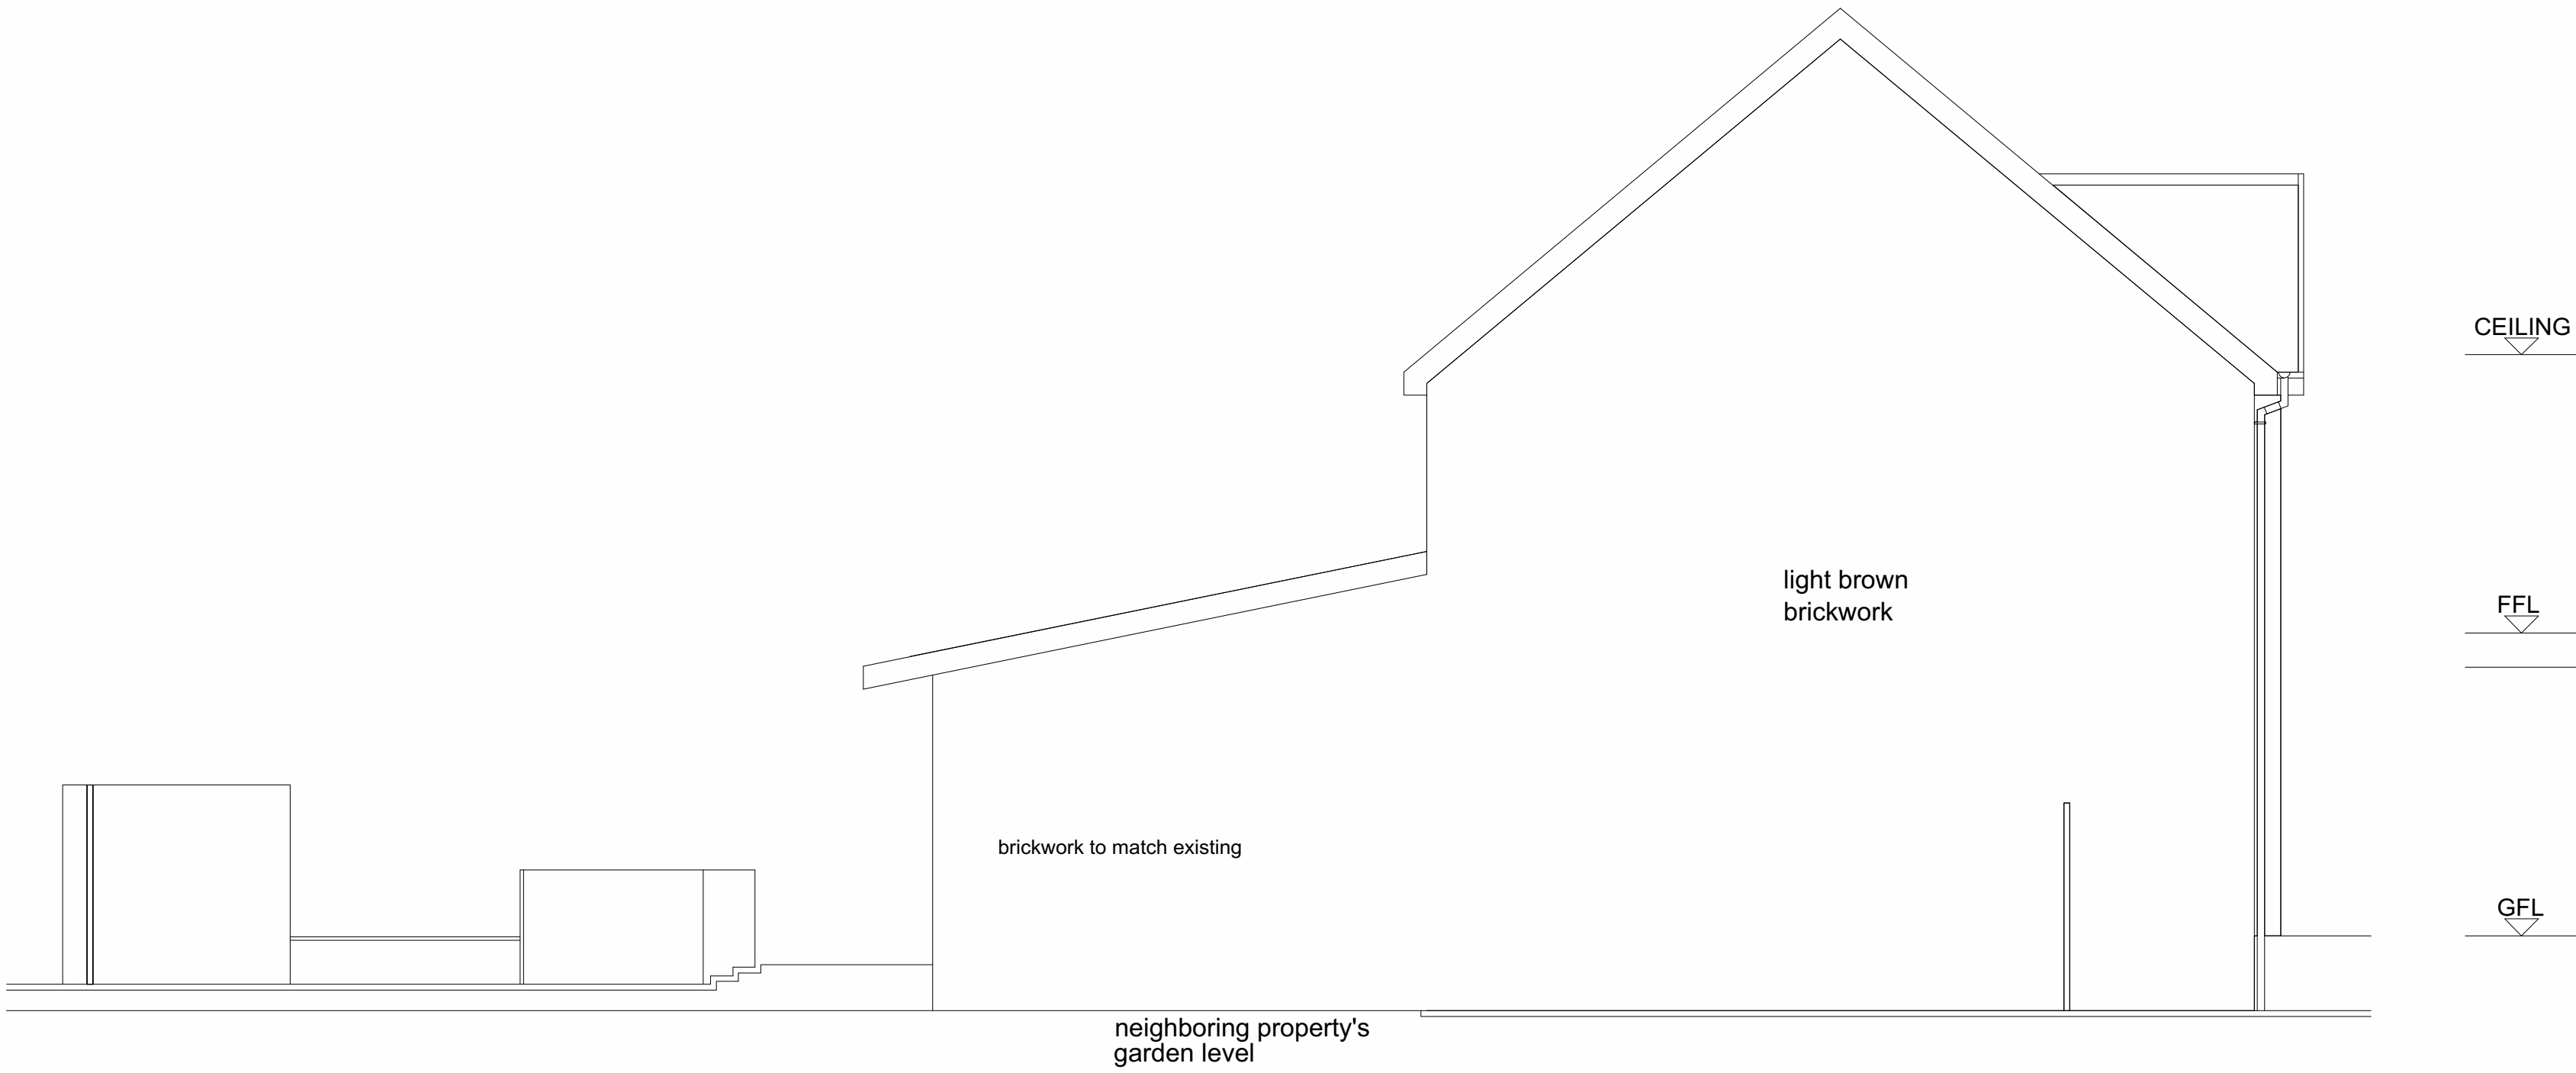

PROPOSED SIDE ELEVATION




PROPOSED SIDE ELEVATION


 George and Co.

43 Cwrt Bevan
Merthyr Tydfil
CF47 0AQ


713.05		proposed plans	
tender	1:50@A1	JUL 20	CG/SG
1st Floor Woodfired Studios 62 High St Merthyr Tydfil CF37 8DE 07830328652 hello@georgeandco.studio www.georgeandco.studio			
DO NOT SCALE THIS DRAWING		©George and Co.	

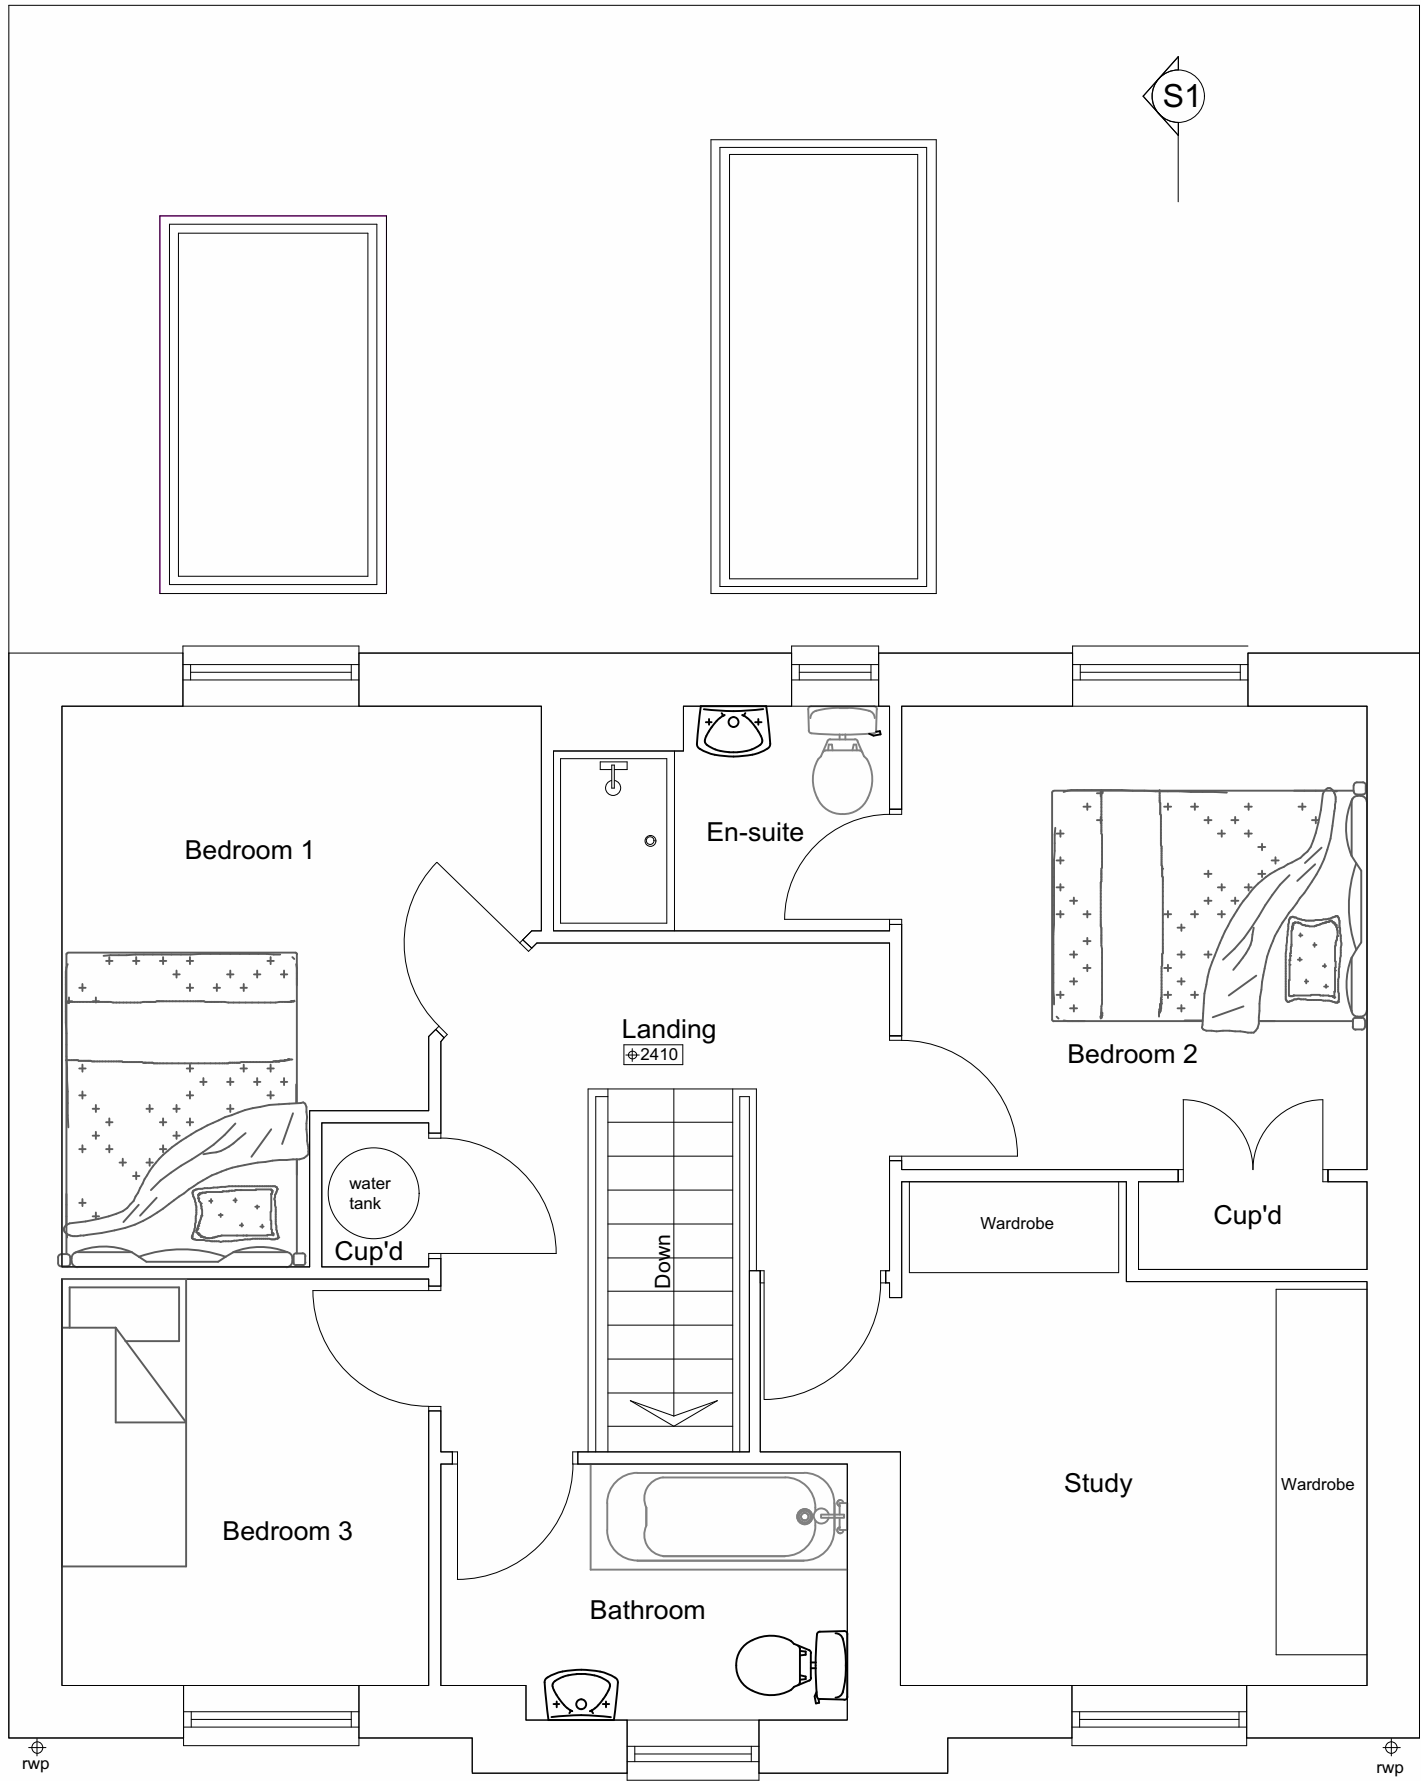

PROPOSED FIRST FLOOR PLAN

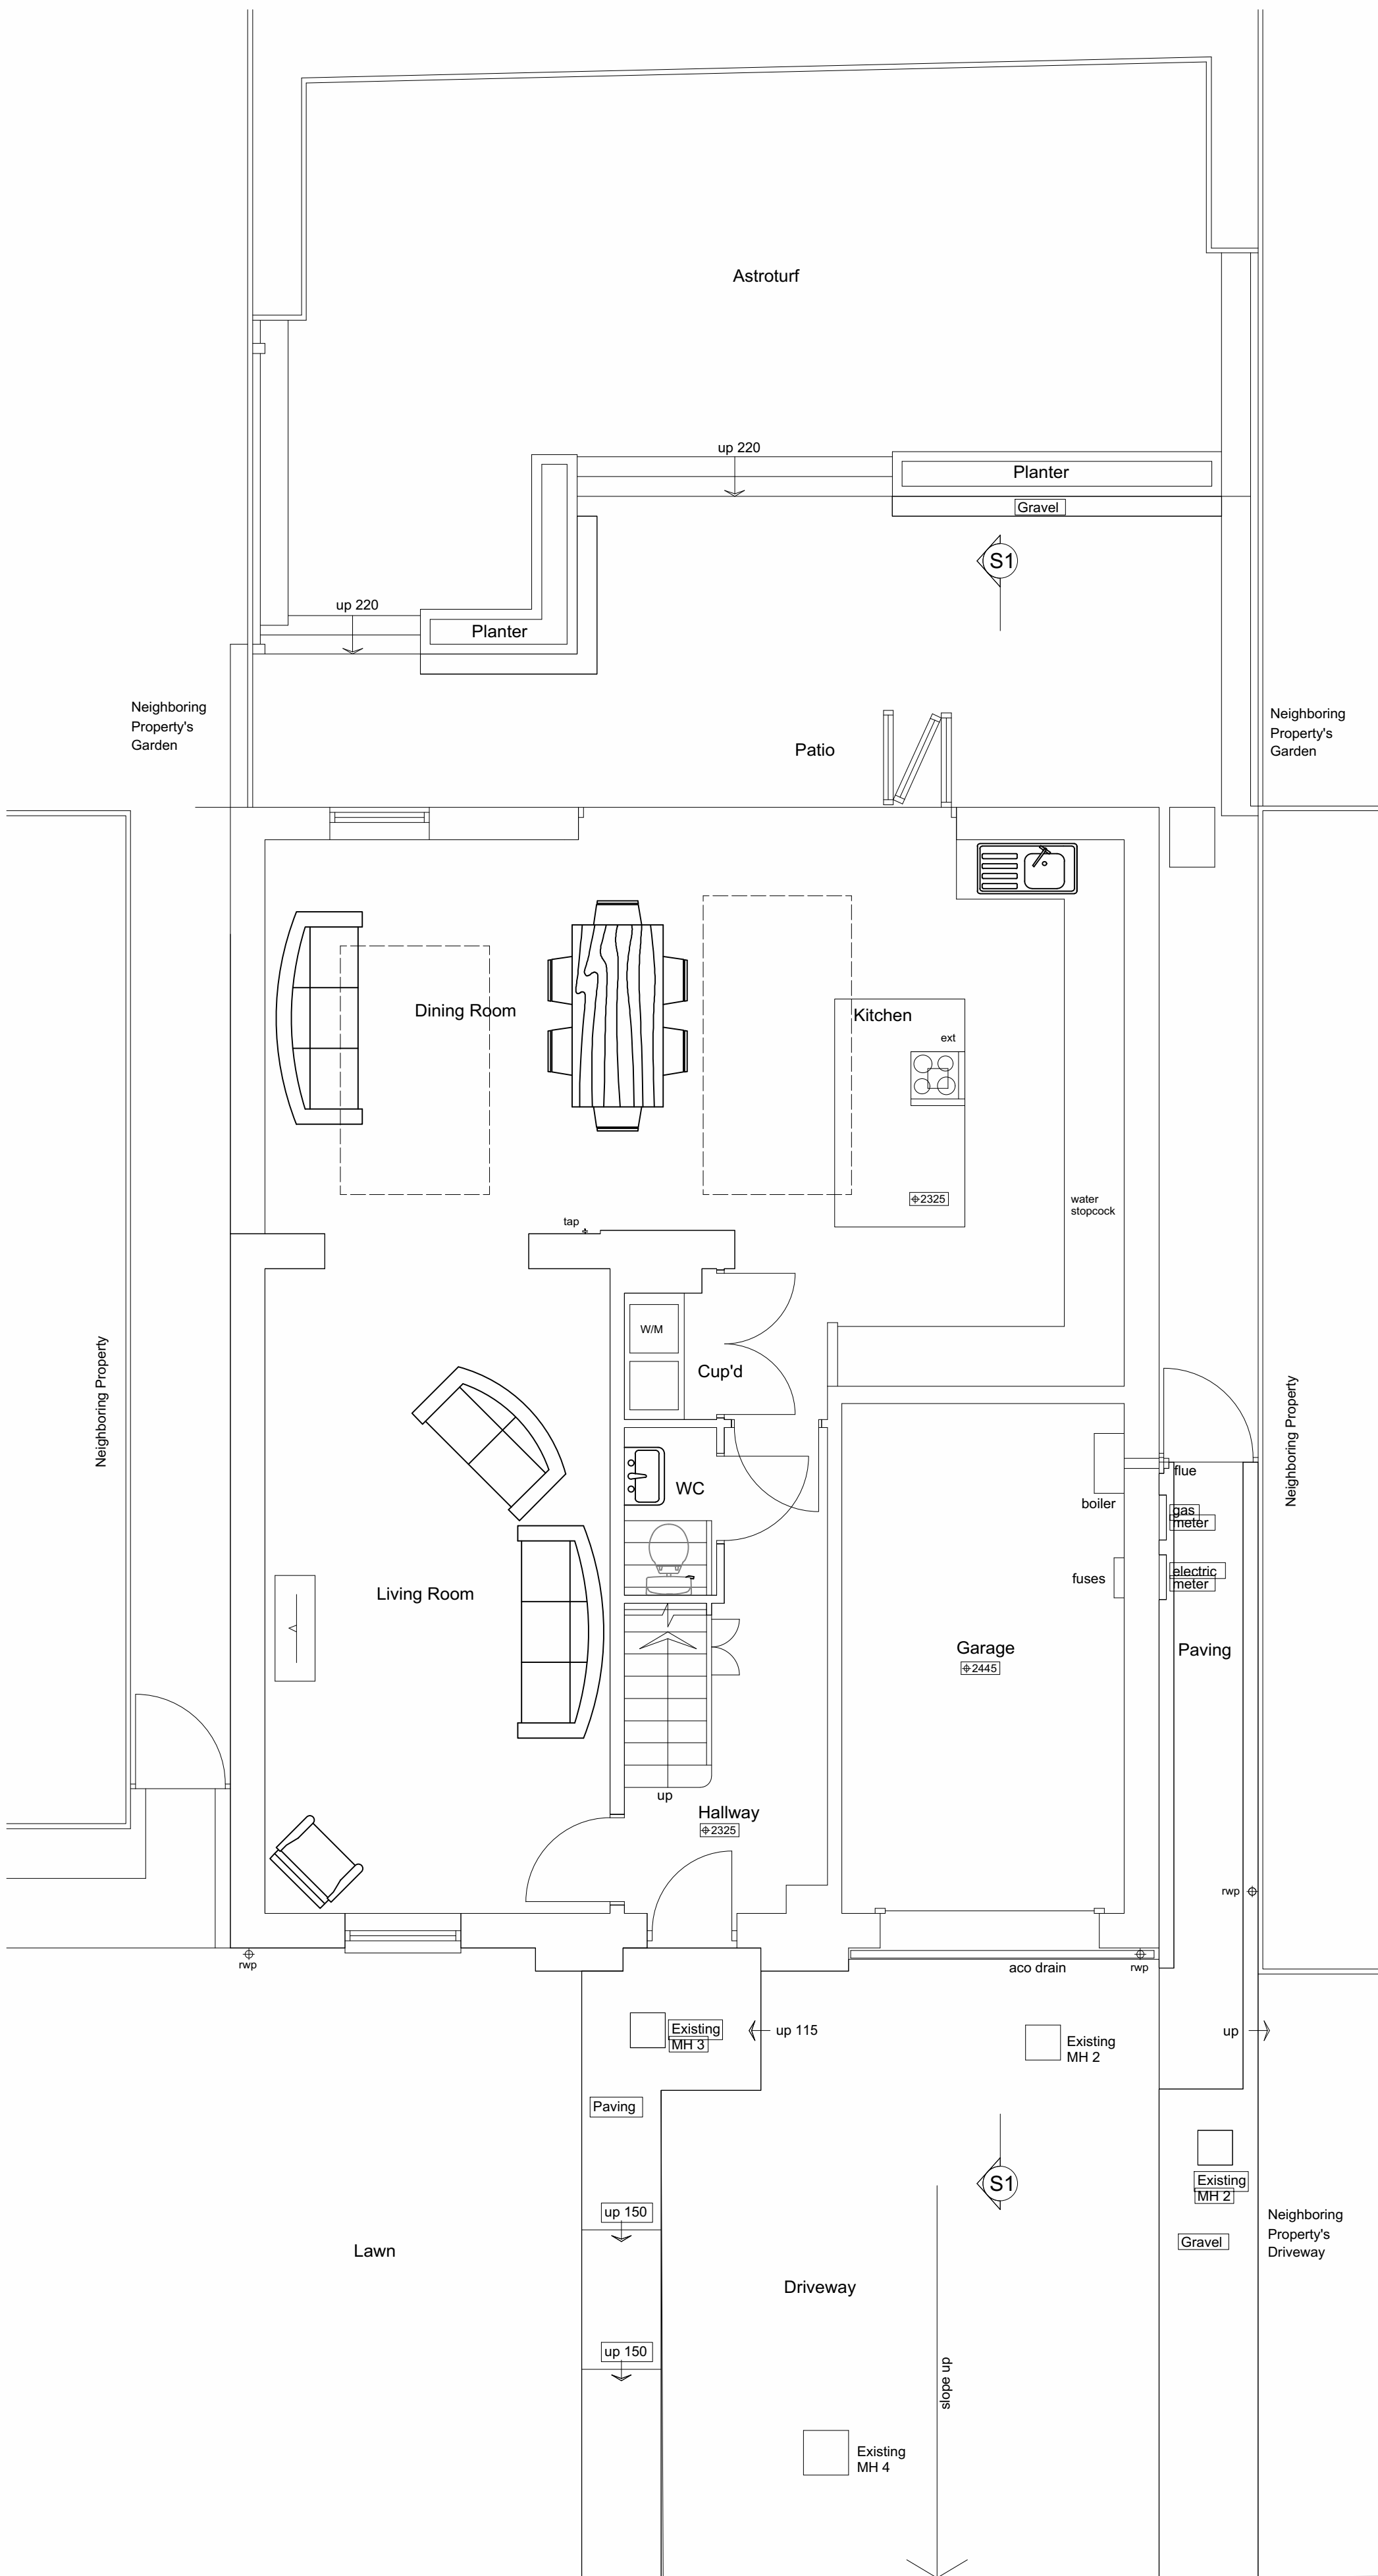

PROPOSED GROUND FLOOR PLAN

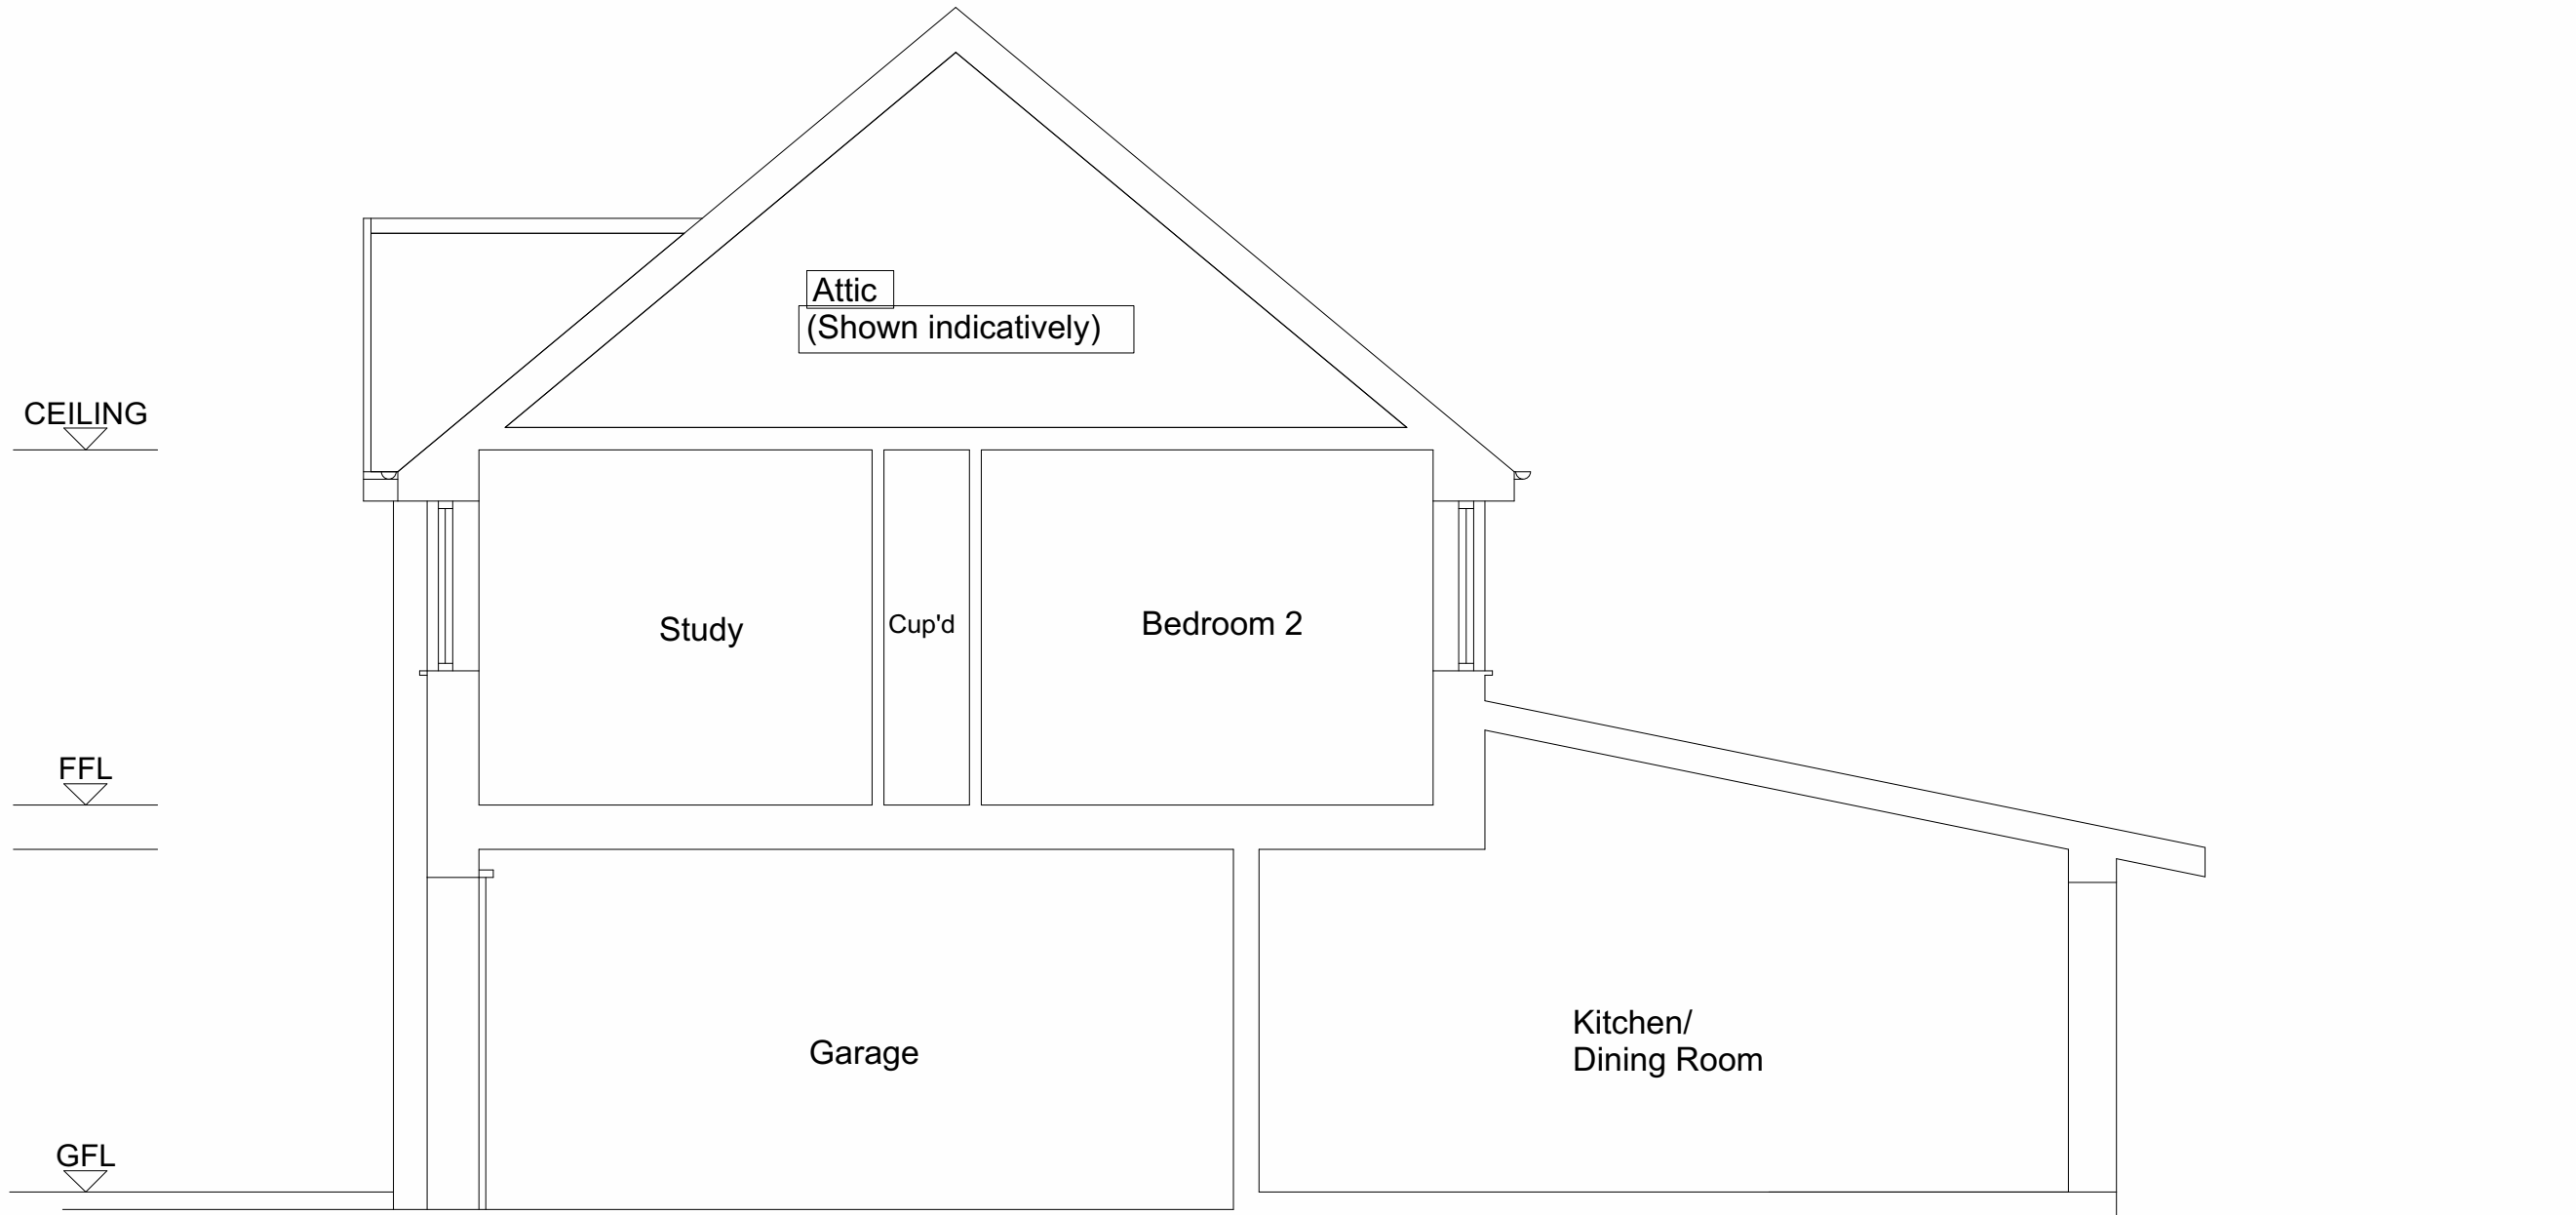

PROPOSED SECTION S1:S1

George and Co.

43 Cwrt Bevan
Merthyr Tydfil
CF47 0AQ

713.06		proposed plans	
tender	1:50@A1	JUL 20	CG/SG
1st Floor Woodfired Studios 62 High St Merthyr Tydfil CF37 8DE 07830328652 hello@georgeandco.studio www.georgeandco.studio			
DO NOT SCALE THIS DRAWING		©George and Co.	