

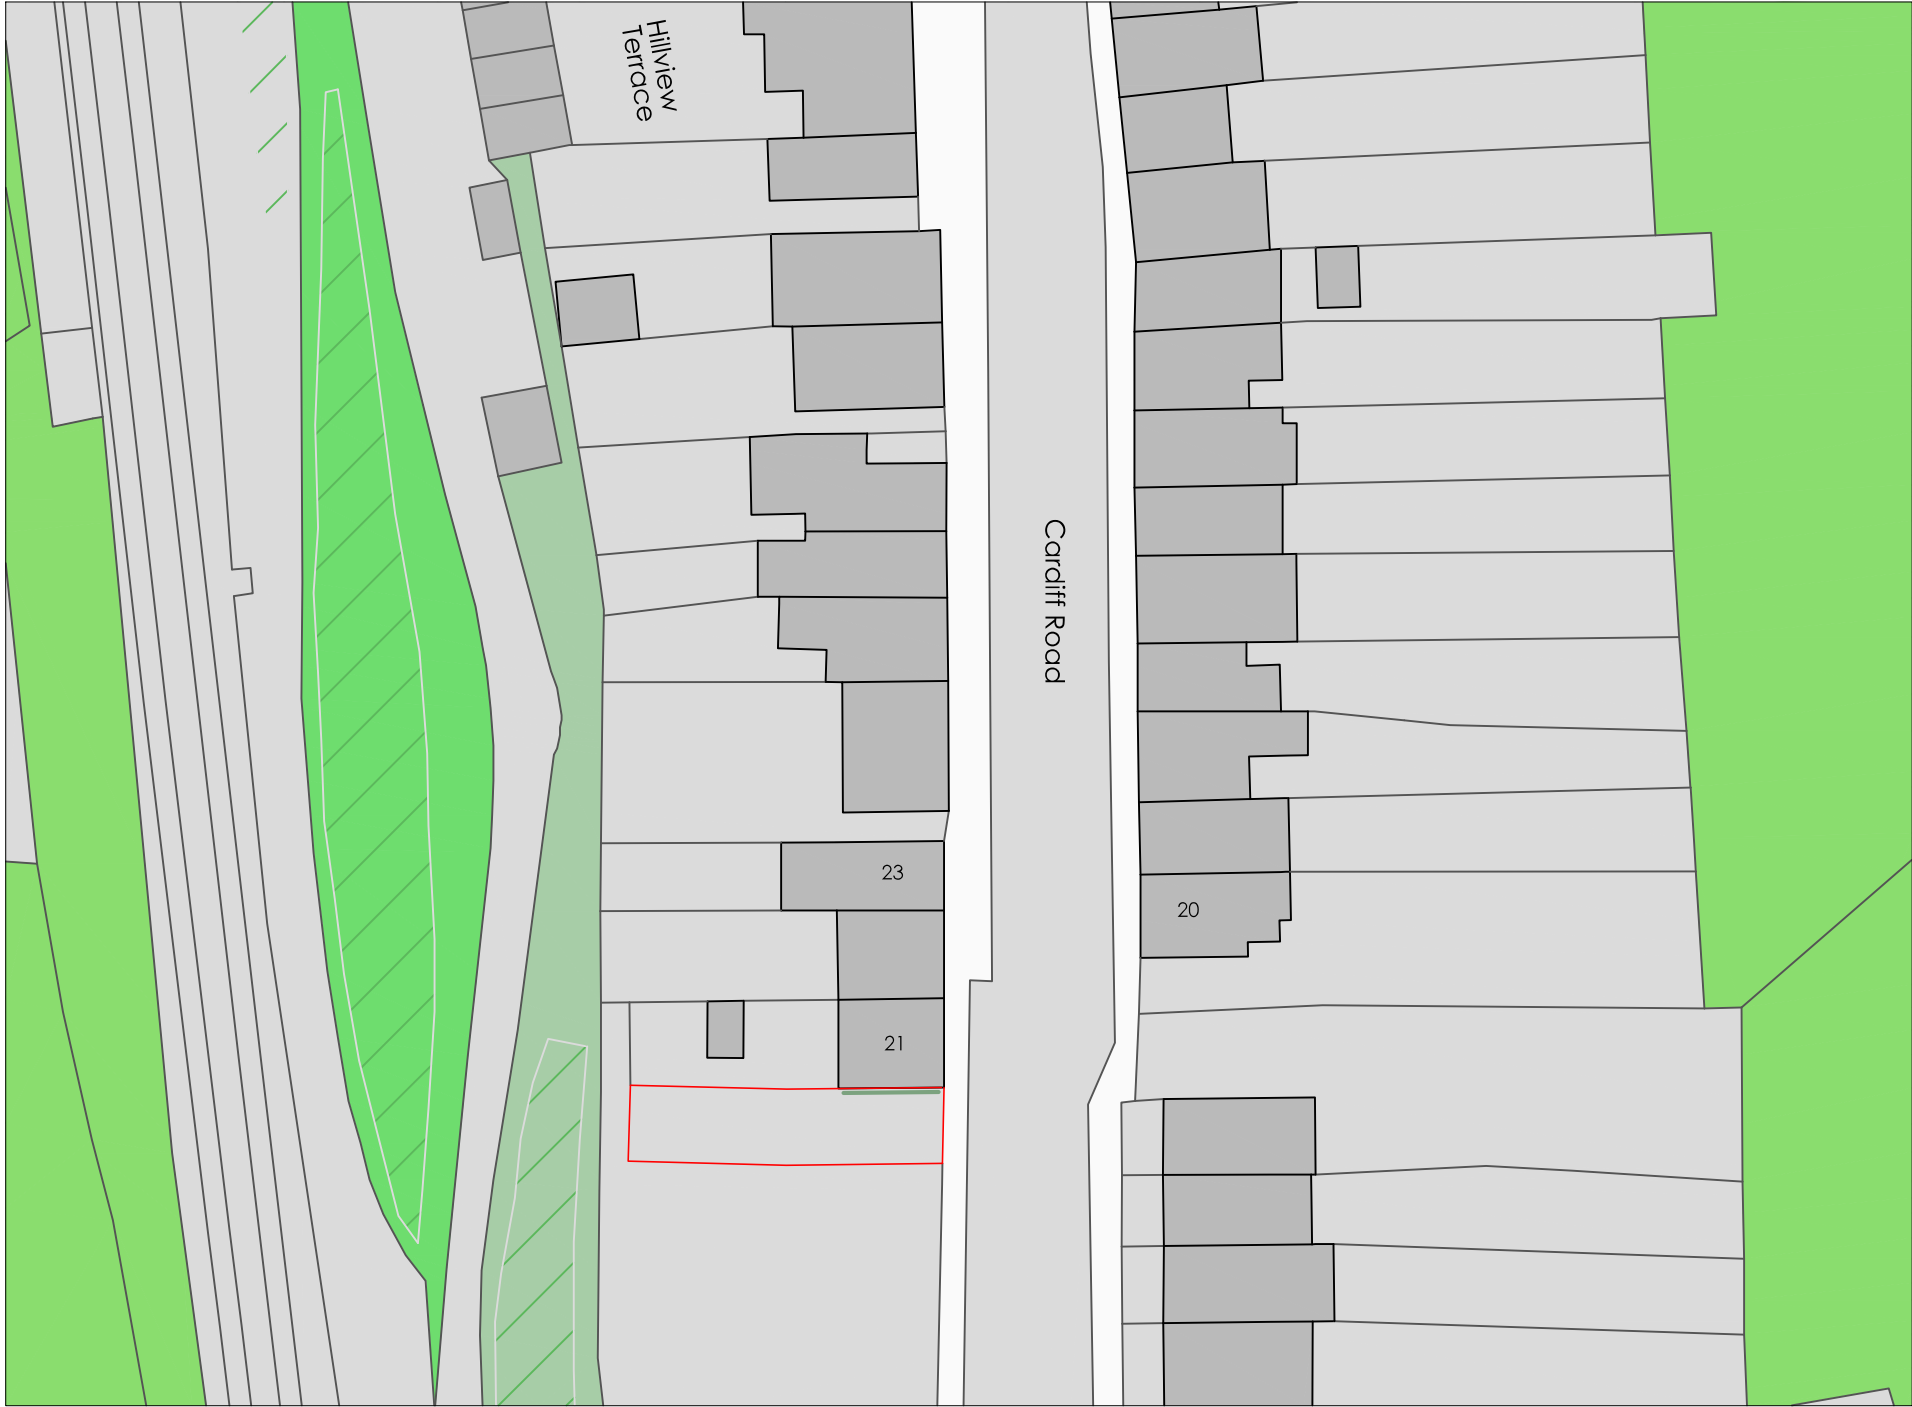


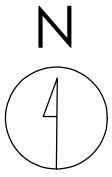

Crown copyright and database rights (2021) OS (100063368)

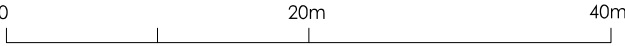

Title
Existing Site Plan

Address
21 Station Terrace, Merthyr Vale, CF48 4SX

Client

Job No. 16663
Issued 14/06/23

Scale
1:500 @ A3

- Key**
- 1. Site Boundary
 - 2. Existing Advertising Panel to be Removed

All information is to be checked on site for accuracy and fit. Only drawings with WD status with the most recent revision are to be used for construction.