

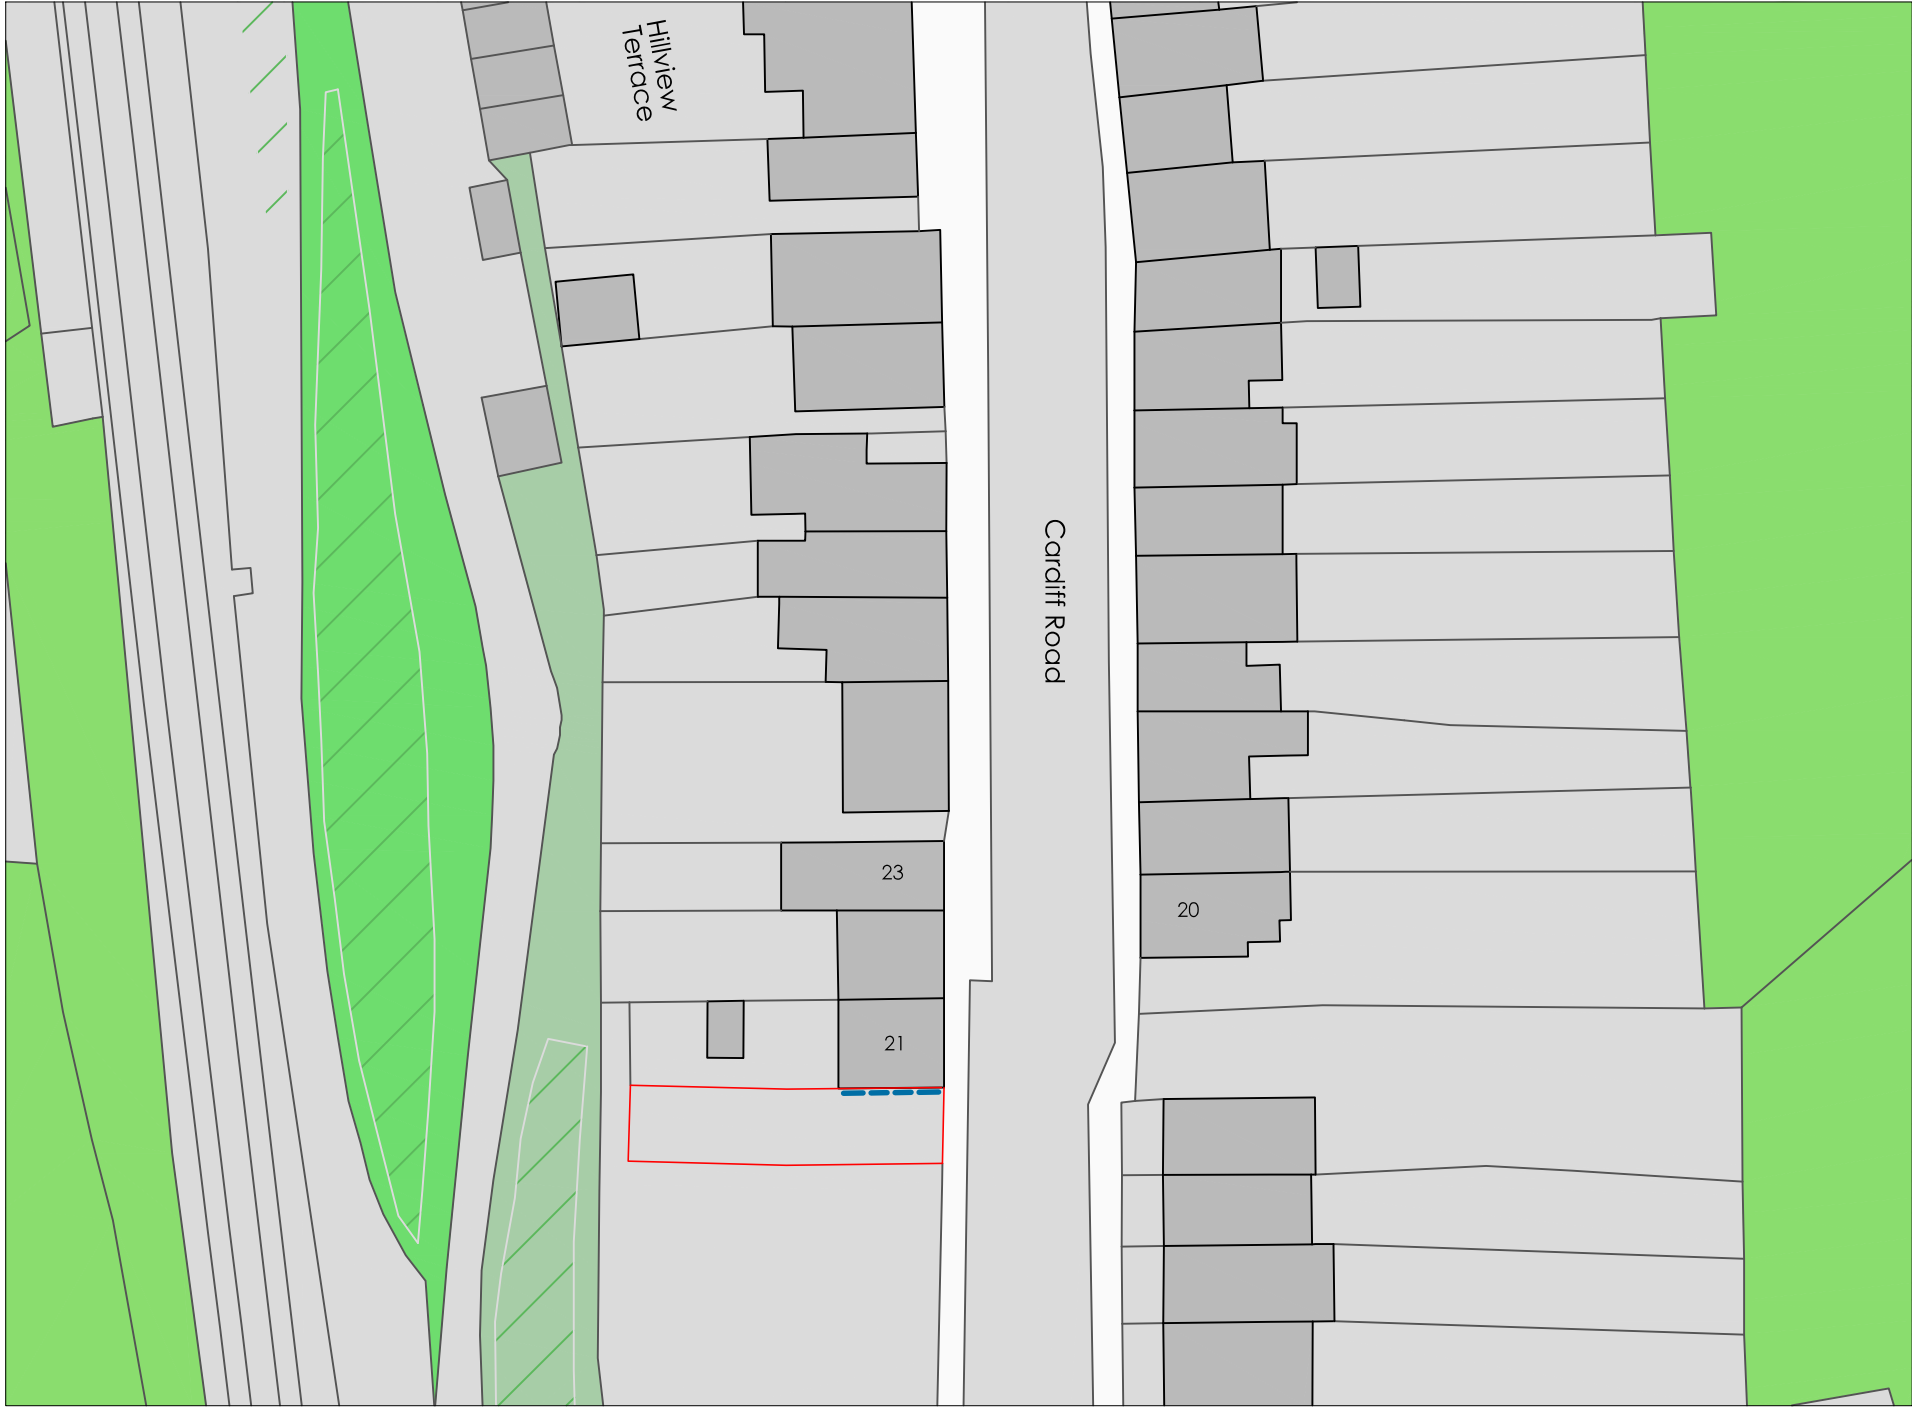


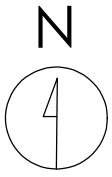

Crown copyright and database rights (2021) OS (100063368)

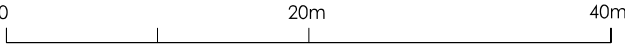

Title
Proposed Site Plan

Address
21 Station Terrace, Merthyr Vale, CF48 4SX

Client

Job No.
16663

Issued
14/06/23

Scale
1:500 @ A3

Key

—	1. Site Boundary
- - -	2. Proposed Digital Display

All information is to be checked on site for accuracy and fit. Only drawings with WD status with the most recent revision are to be used for construction.