



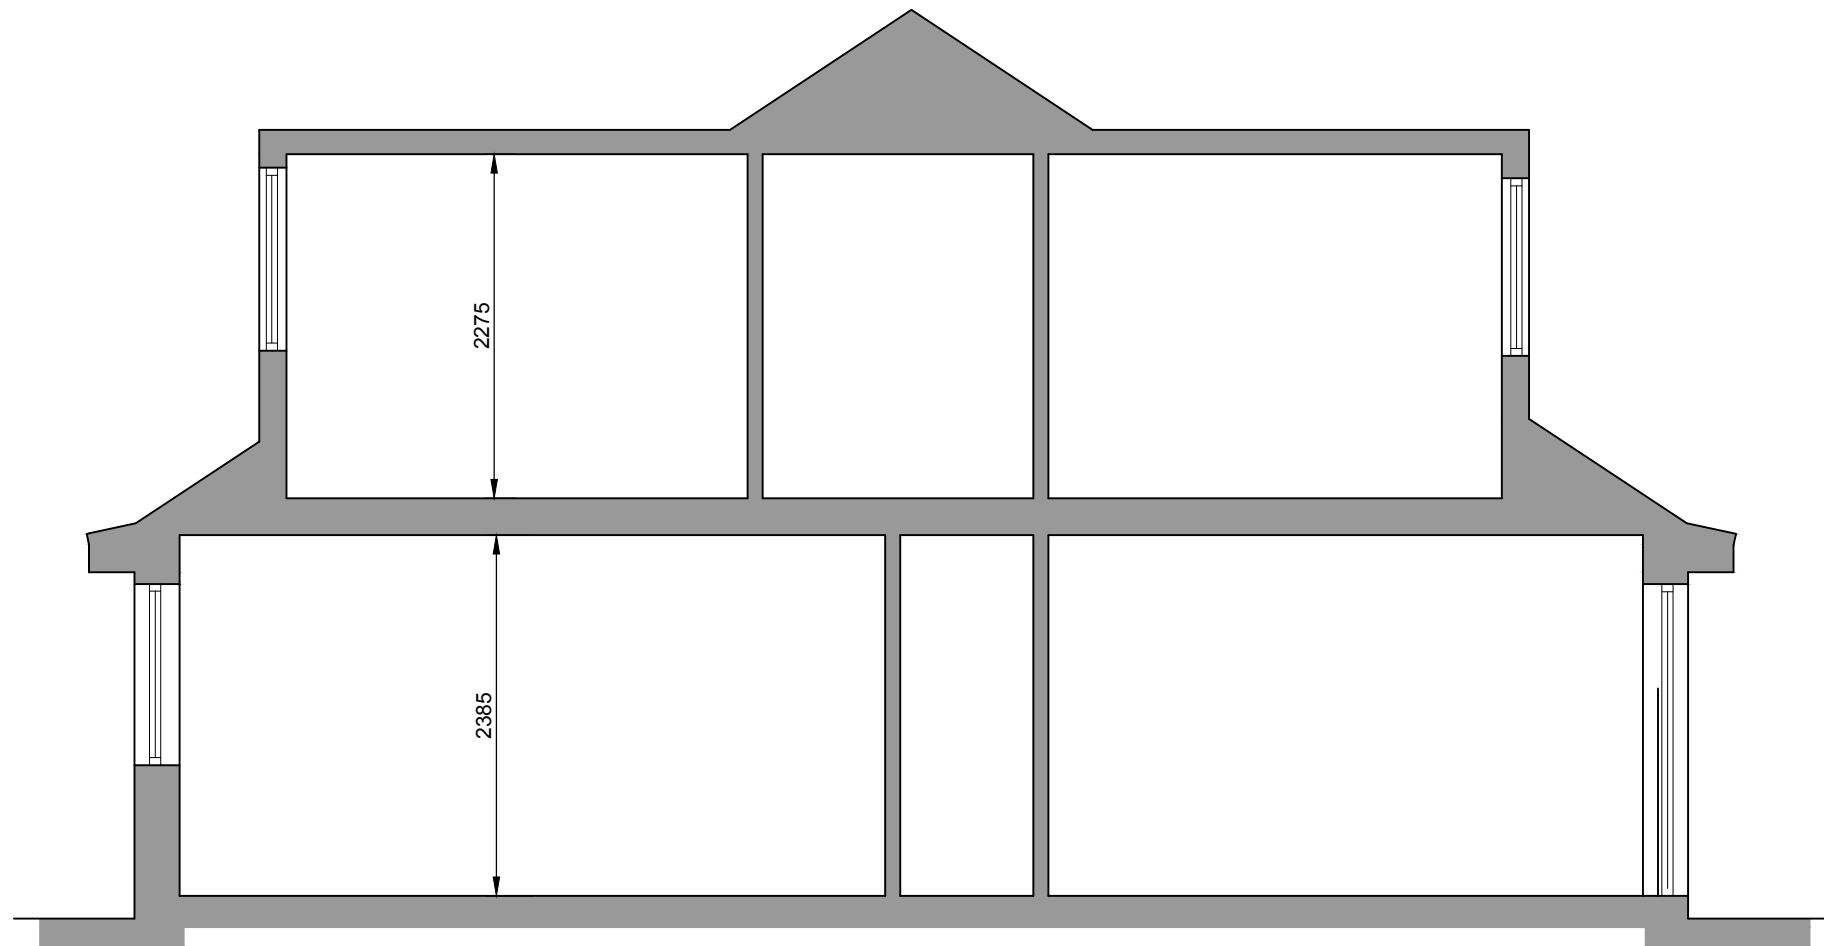

Existing Cross Section
(1:50)

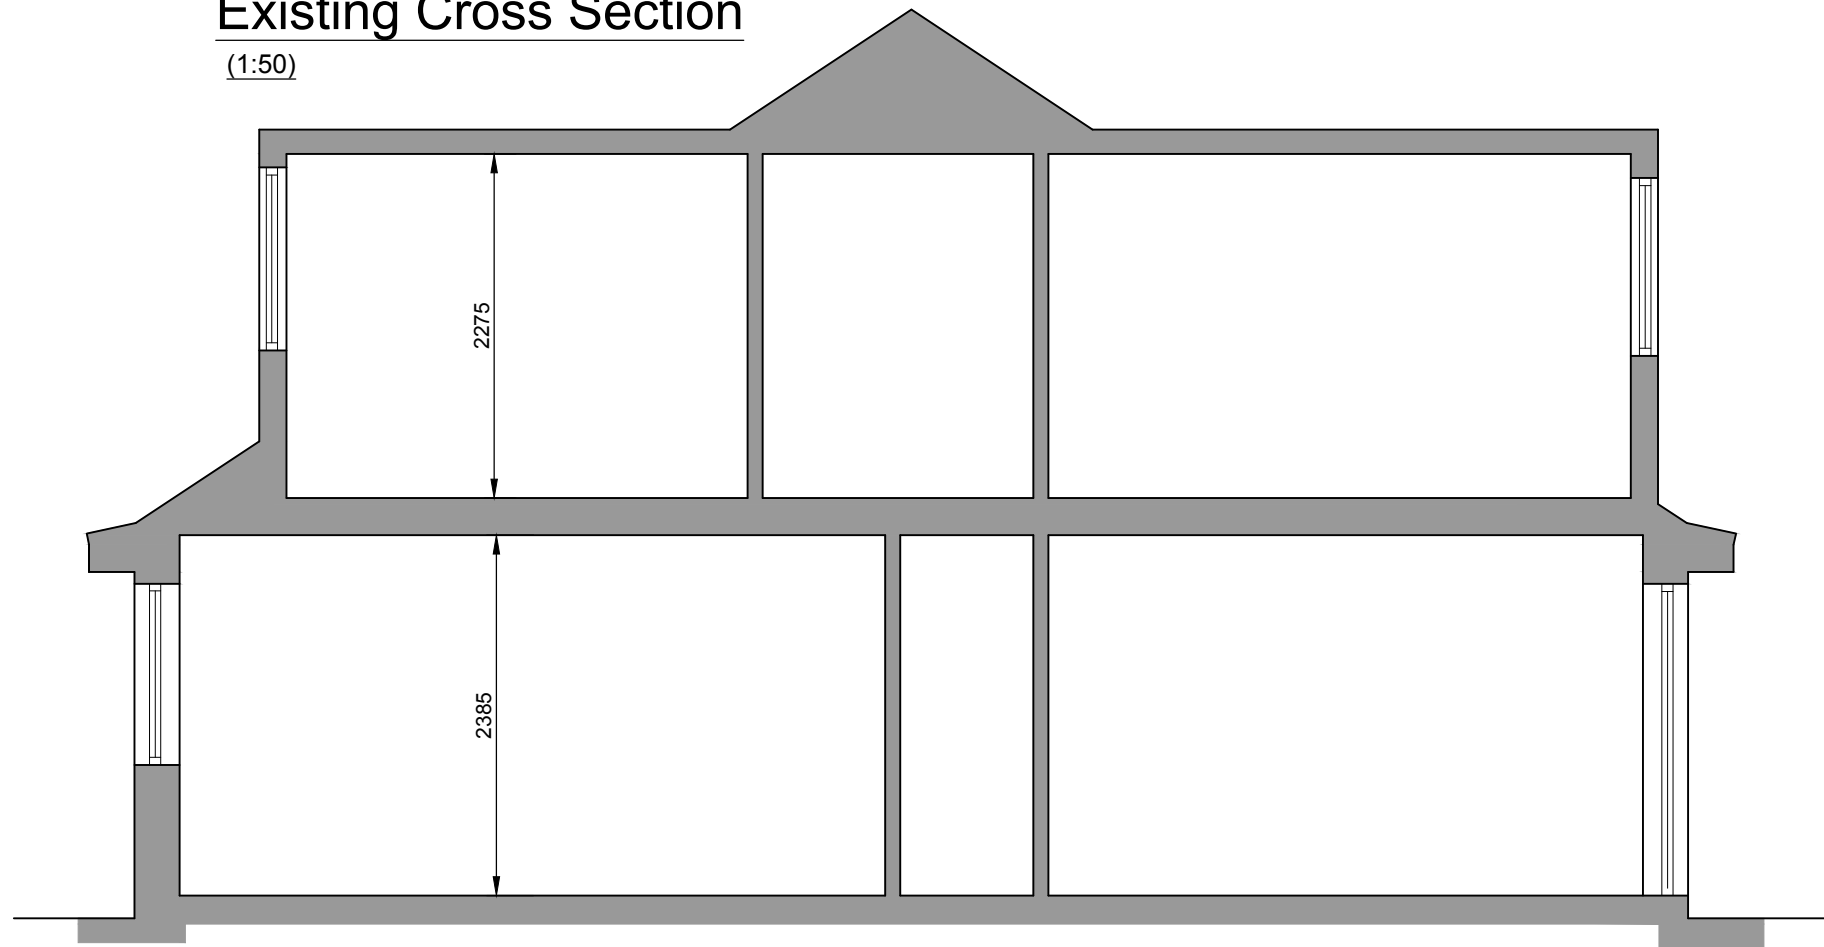

Proposed Cross Section
(1:50)

Proposed Rear and Side Extension
25 Durham Cl, Heolgerrig,
Merthyr Tydfil CF48 1SL

512-005
Cross Sections

Planning March '21
1:50@A3

Do not scale off this drawing.