



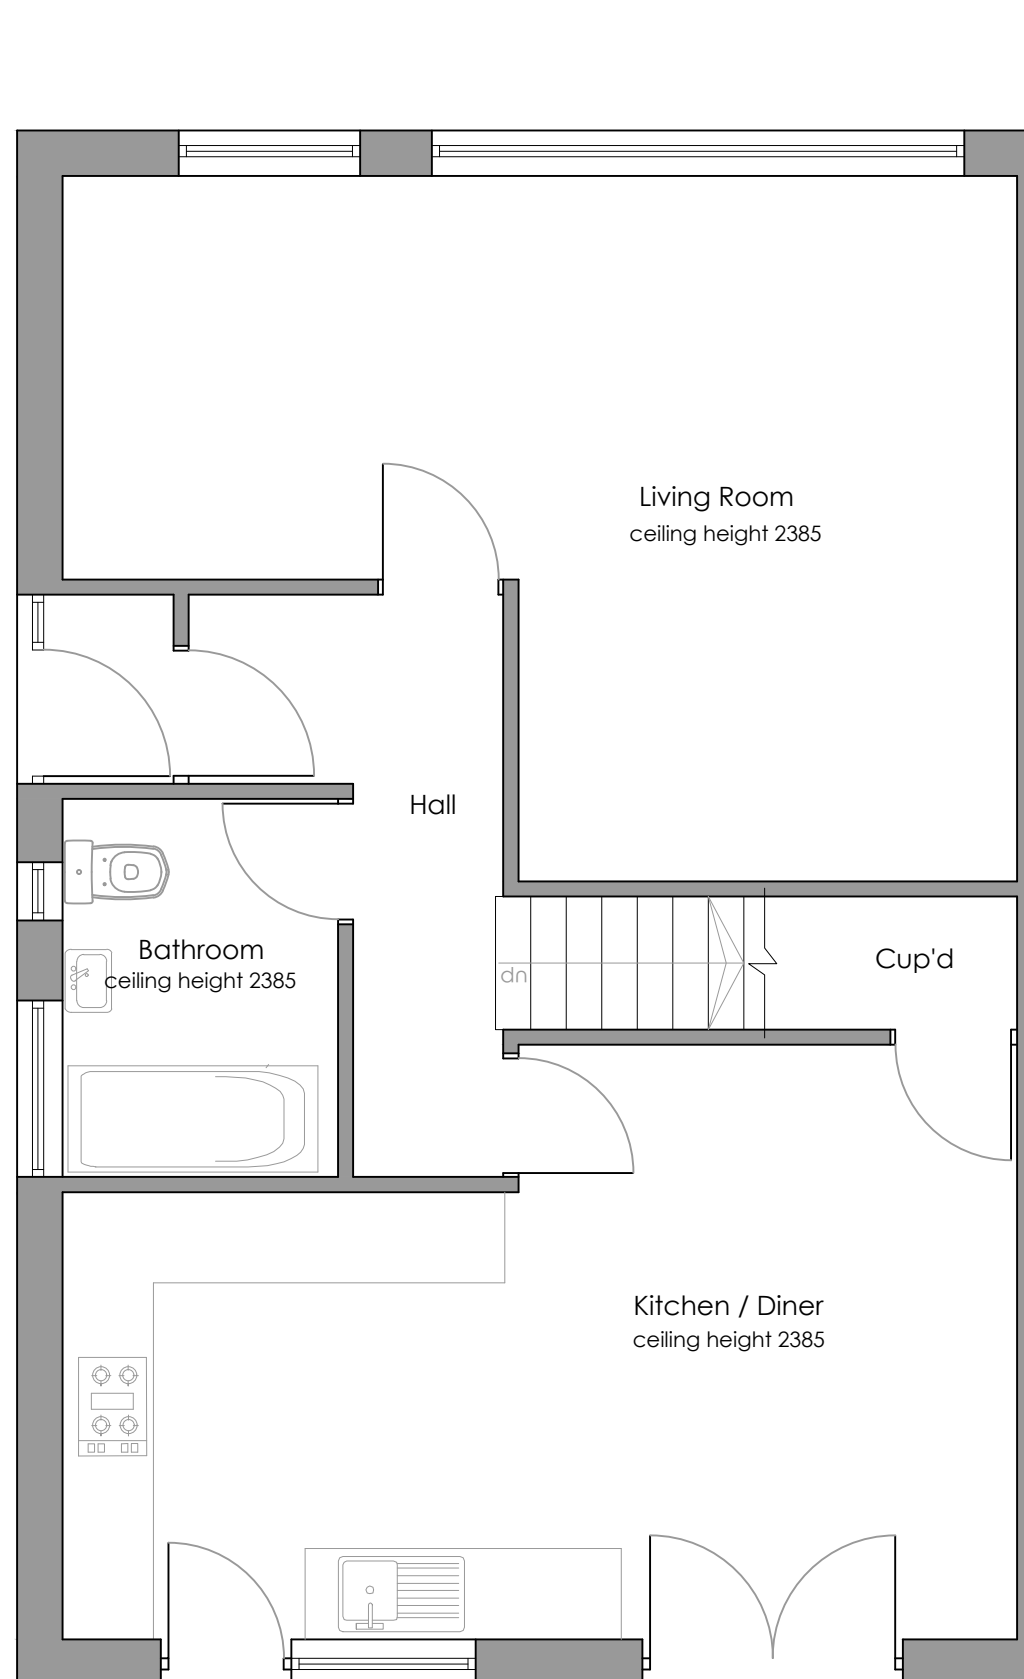

**PROPOSED GROUND FLOOR LAYOUT**  
(1:50)

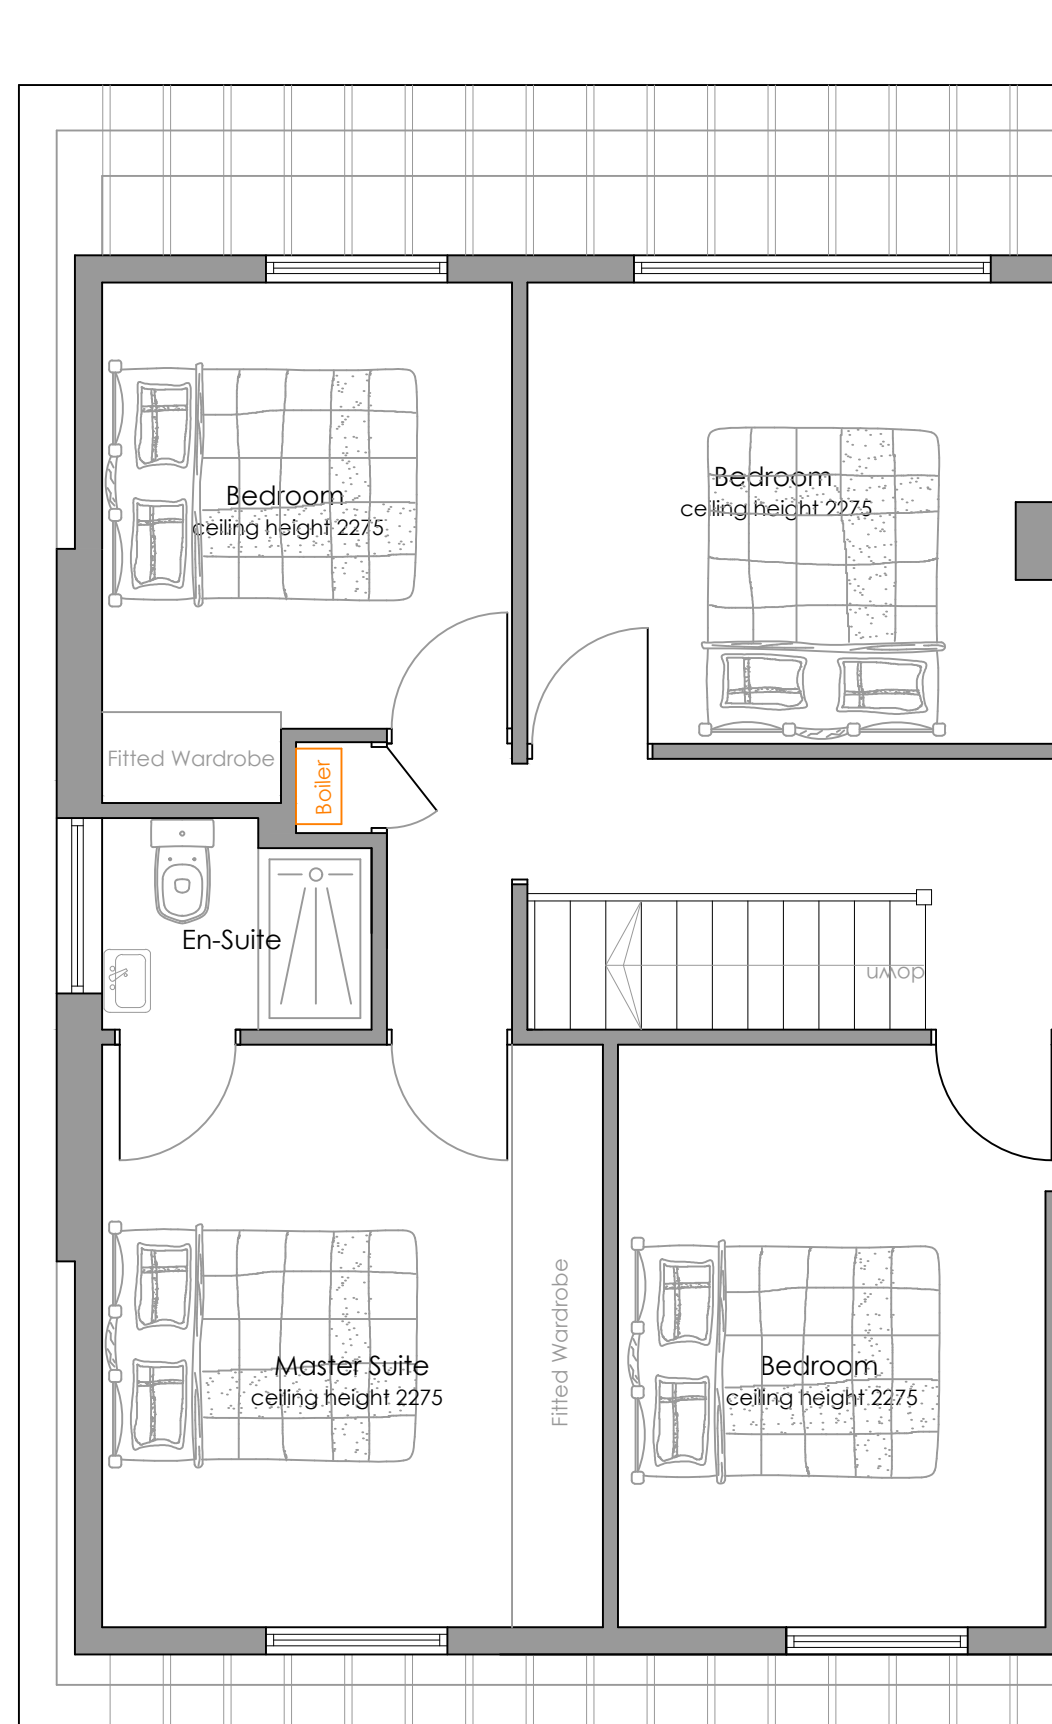

**PROPOSED FIRST FLOOR LAYOUT**  
(1:50)

Proposed Rear and Side Extension  
25 Durham Cl, Heolgerrig,  
Merthyr Tydfil CF48 1SL

**512-004**  
Proposed Floor Plans

Planning March '21  
1:50@A3

Do not scale off this drawing.