



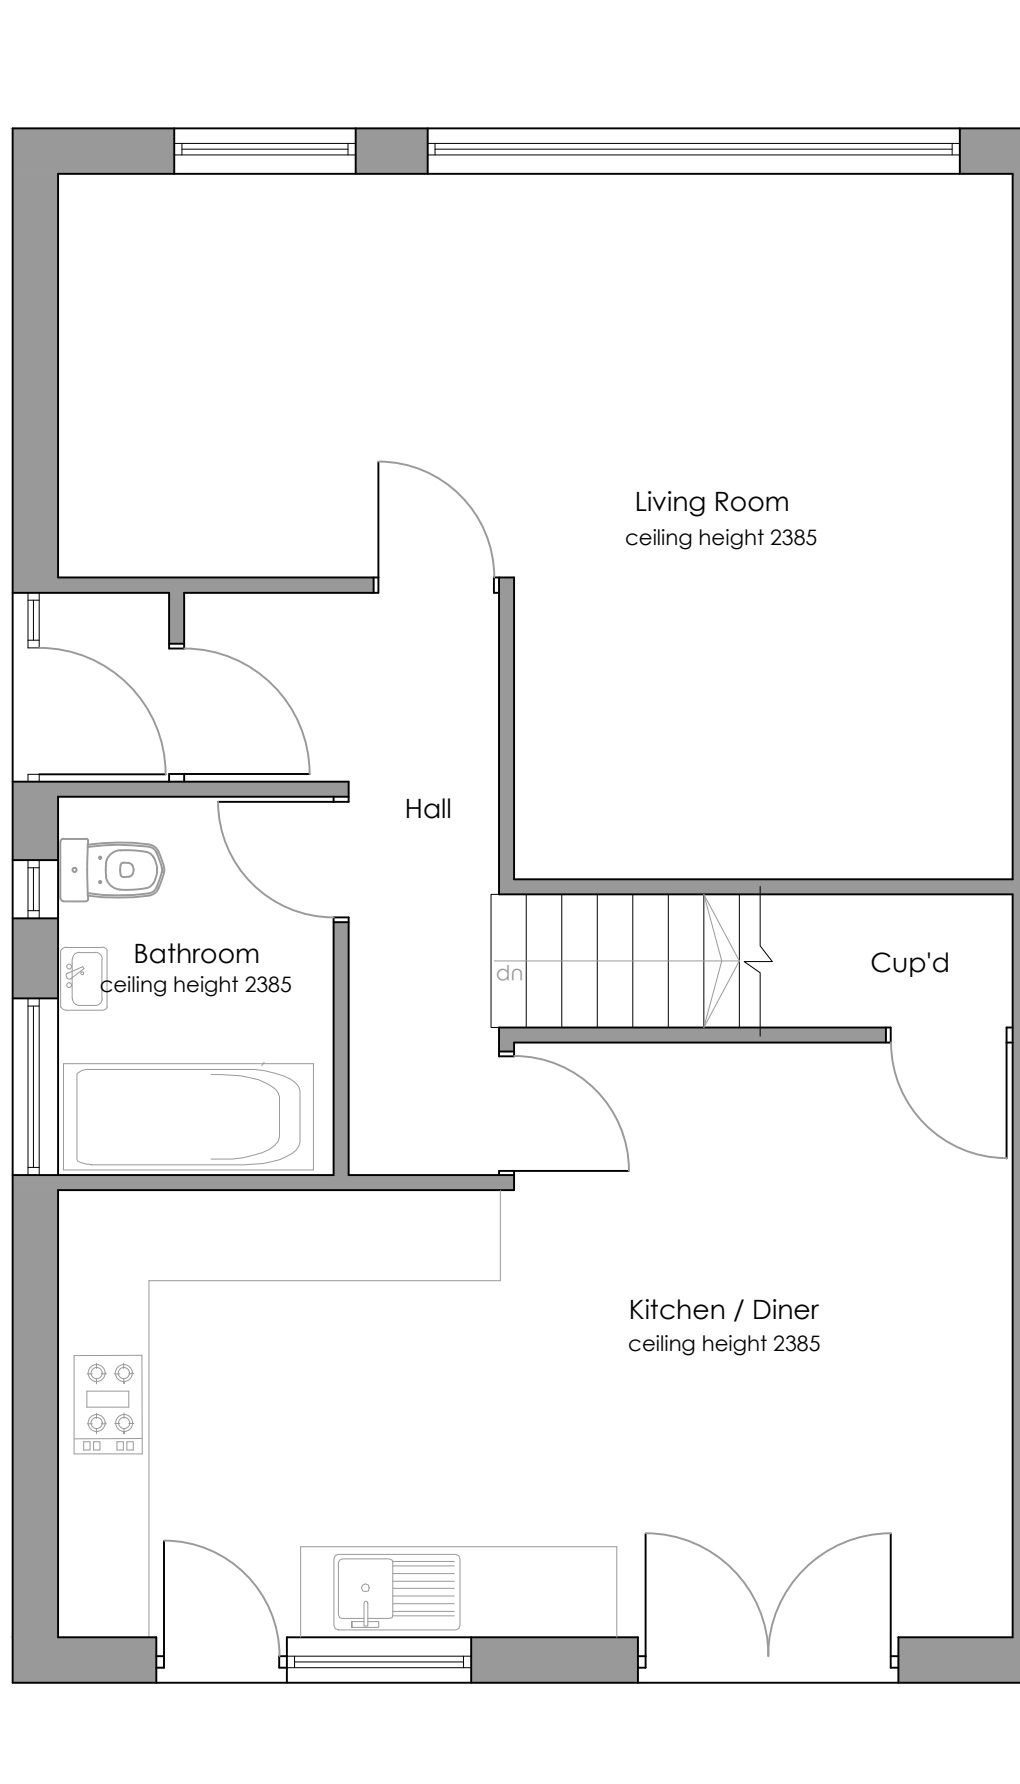

EXISTING GROUND FLOOR LAYOUT
(1:50)

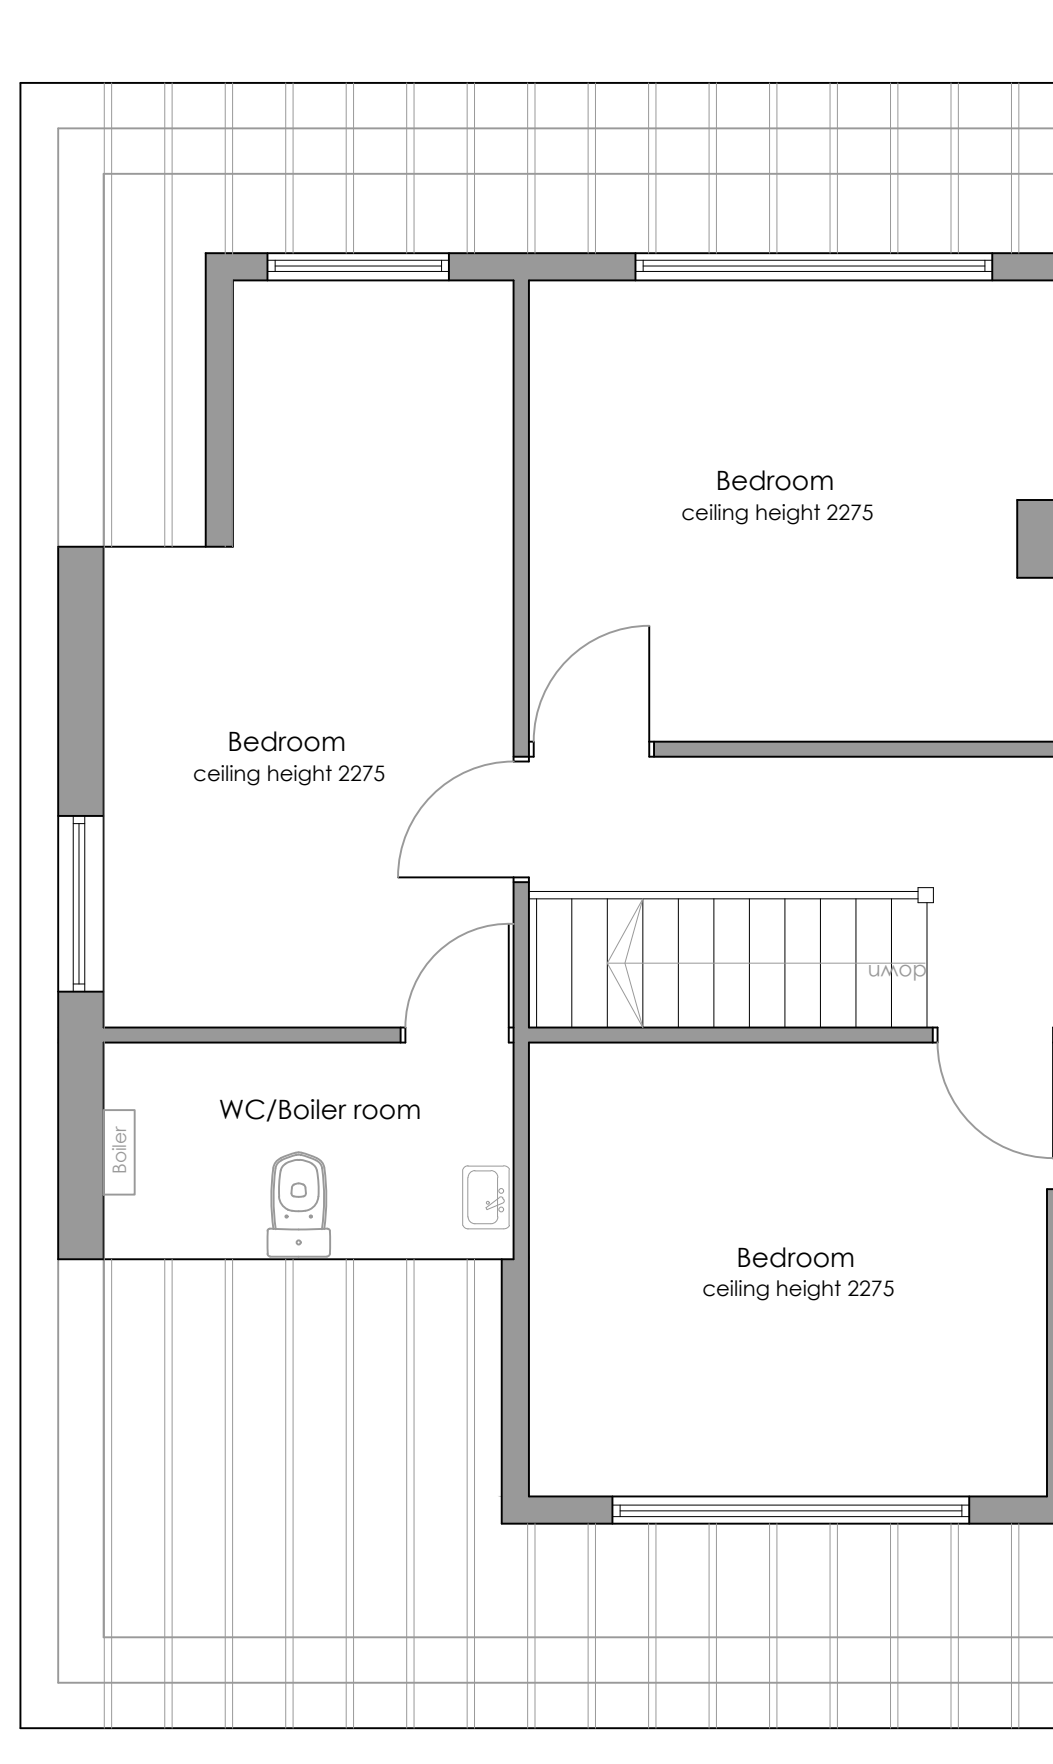

EXISTING FIRST FLOOR LAYOUT
(1:50)

Proposed Rear and Side Extension
25 Durham Cl, Heolgerrig,
Merthyr Tydfil CF48 1SL

512-003
Existing Floor Plans
Planning March '21
1:50@A3
Do not scale off this drawing.