




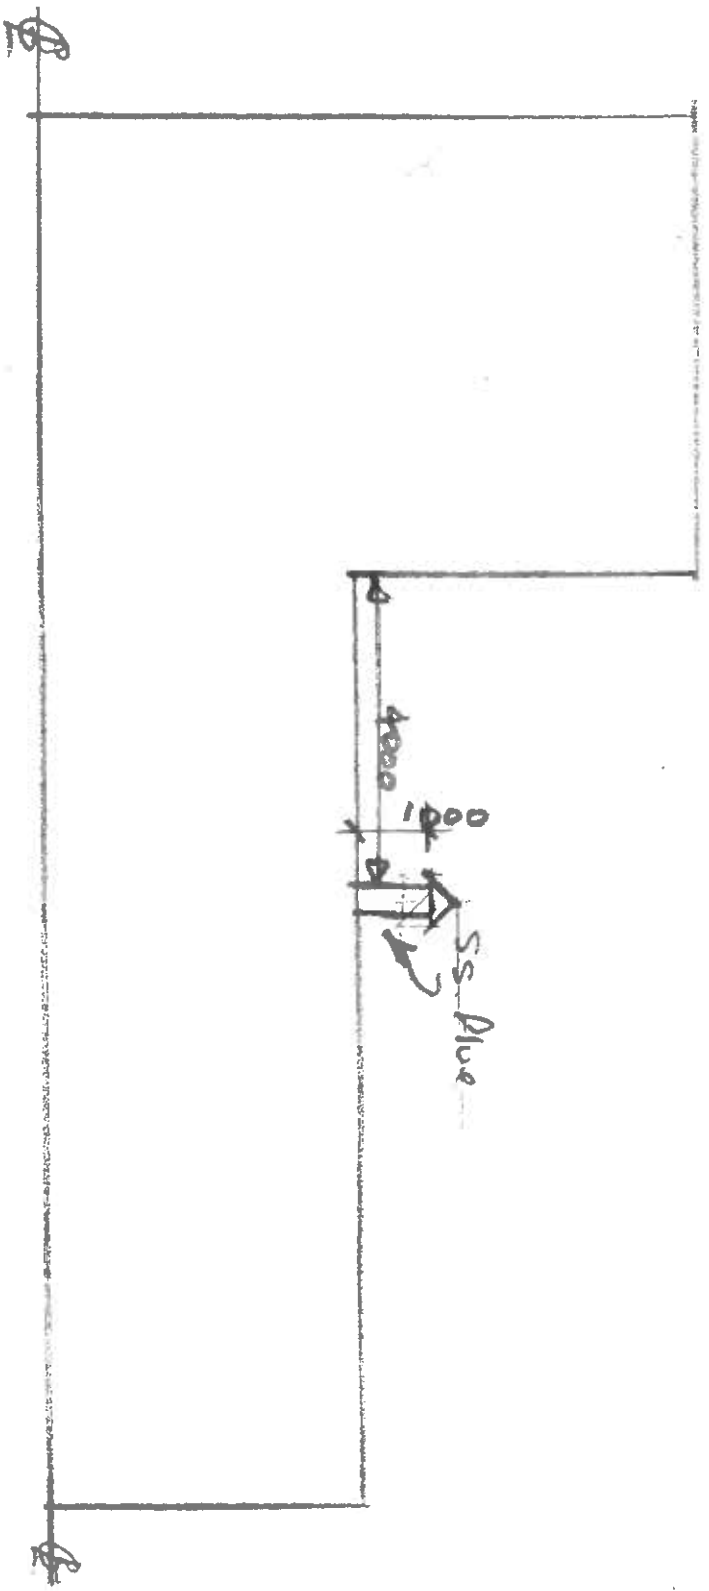

PROPOSED SIDE ELEVATION

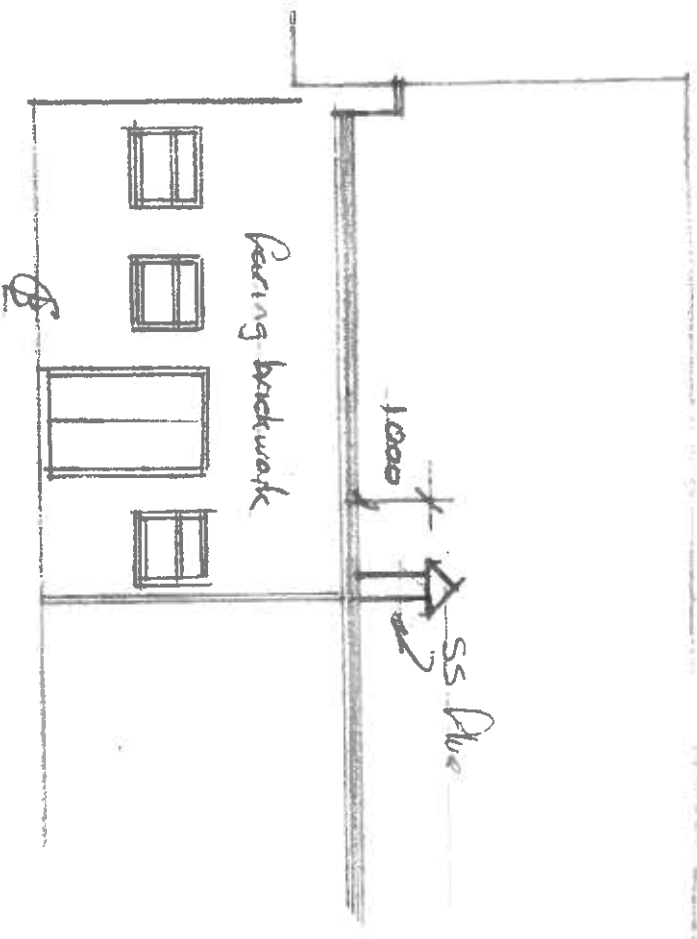

PROPOSED REAR ELEVATION

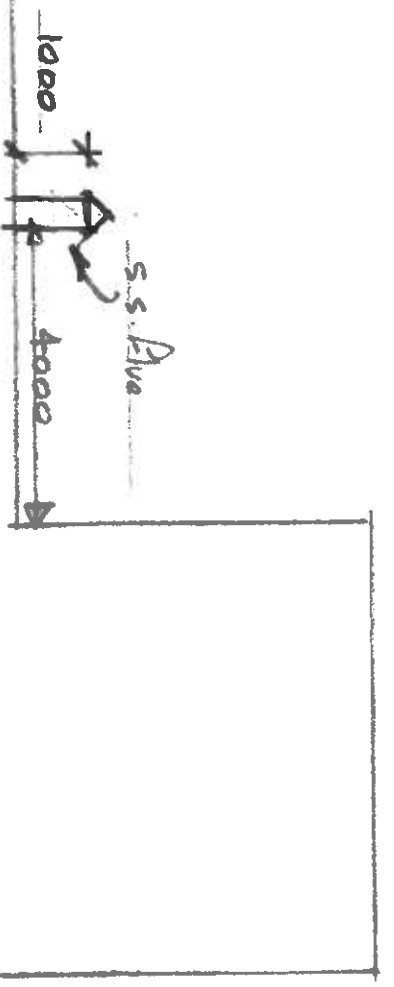

PROPOSED SIDE ELEVATION

MTCBG
AMENDED PLANS
1 DEC 2020
RECEIVED

JOB			
PROPOSED CHANGE OF USE OF A1 SHOP TO A3 TAKEAWAY WITH FIVE AMENDED			
ADDRESS			
137 HIGH STREET, MERTHYR			
TYDFIL C47 BDN			
DRAW NO	SCALE	DATE	ORIGIN
2 of 2	1:100	07 NOV 2020	ACOLLINS

