
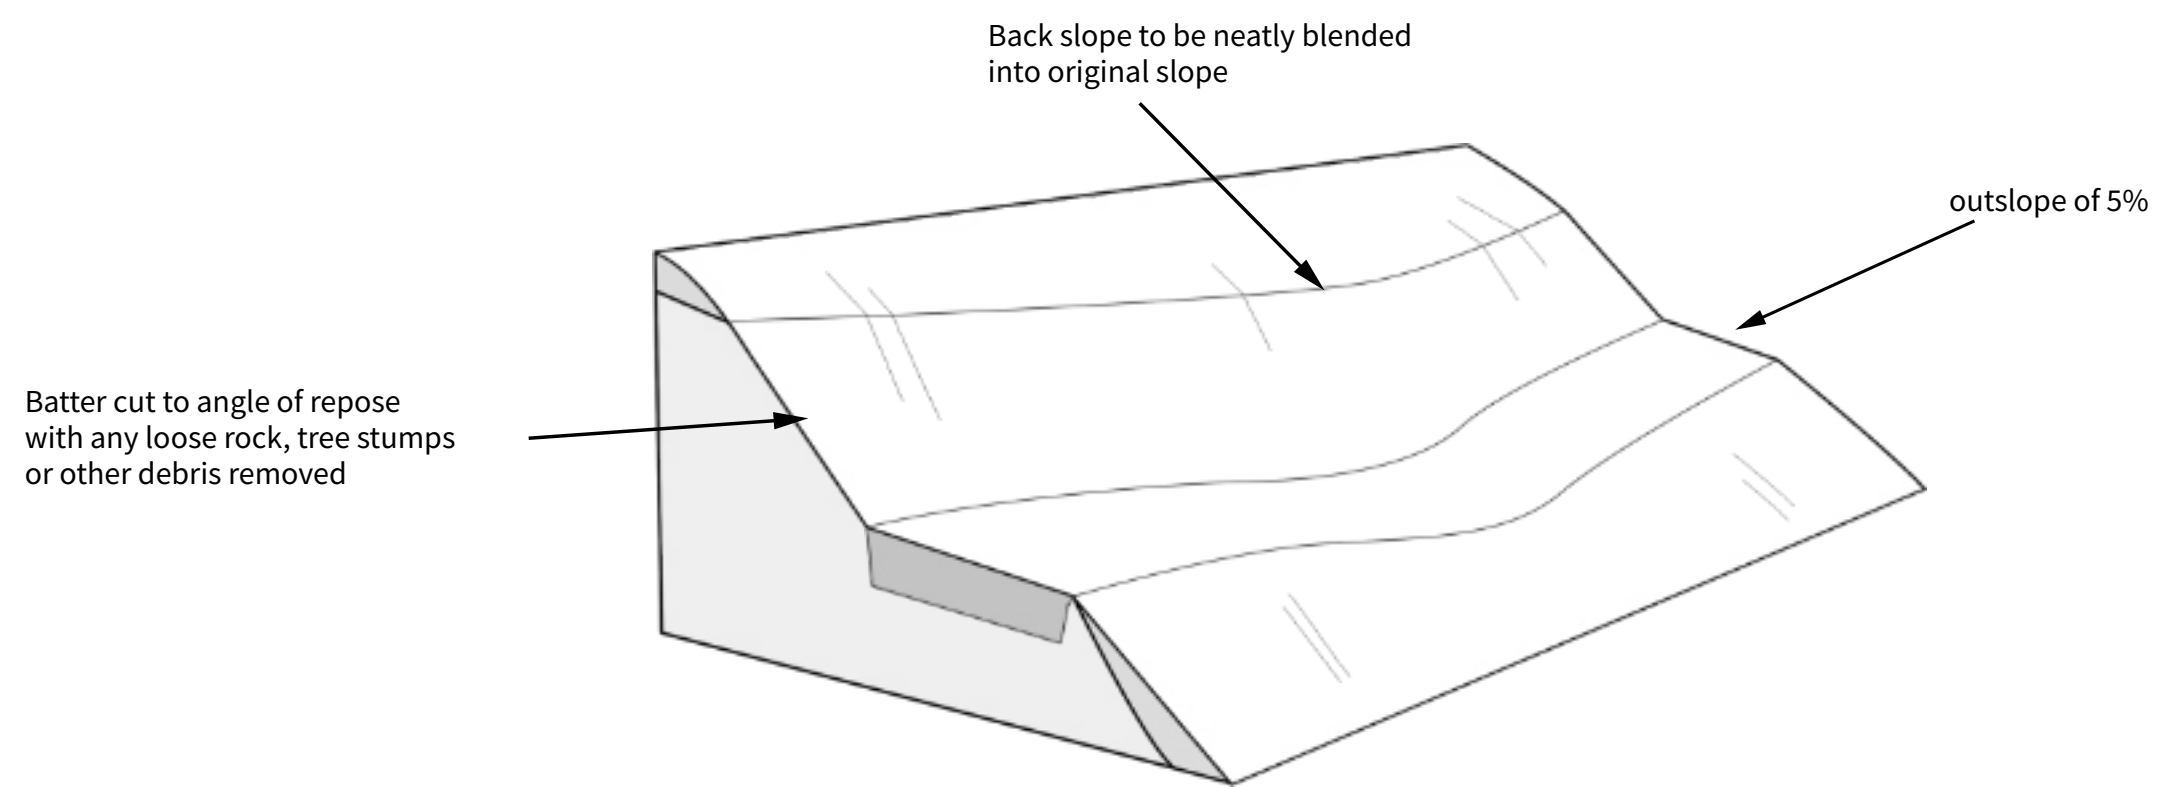
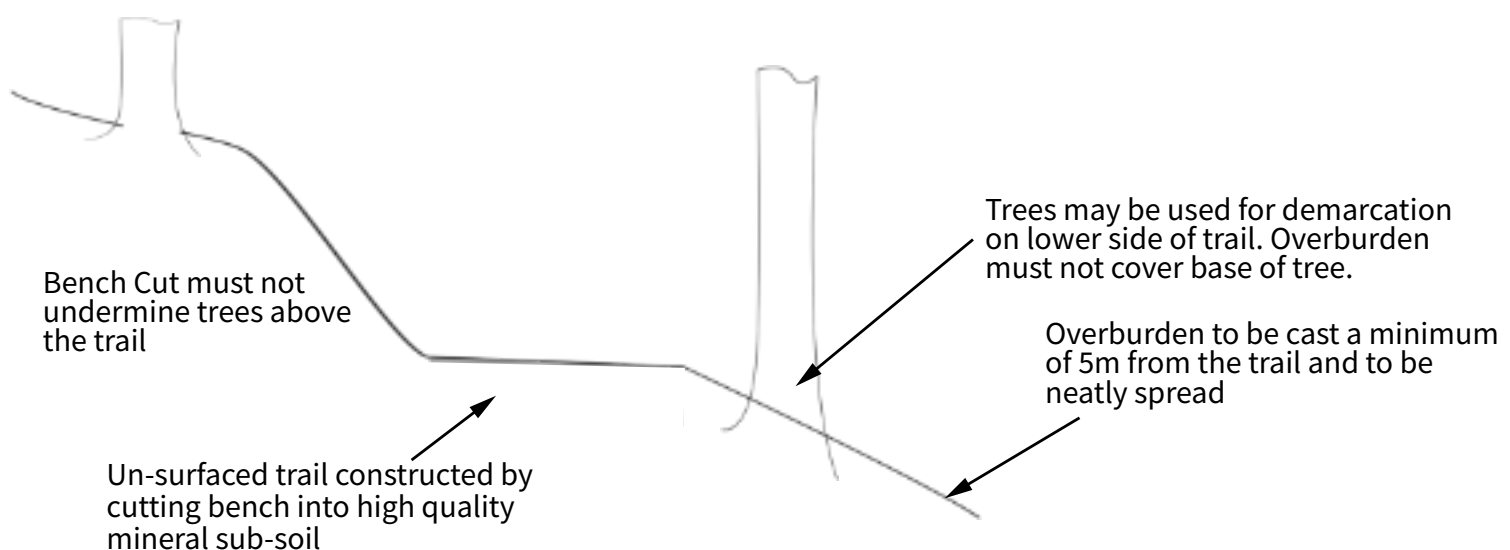


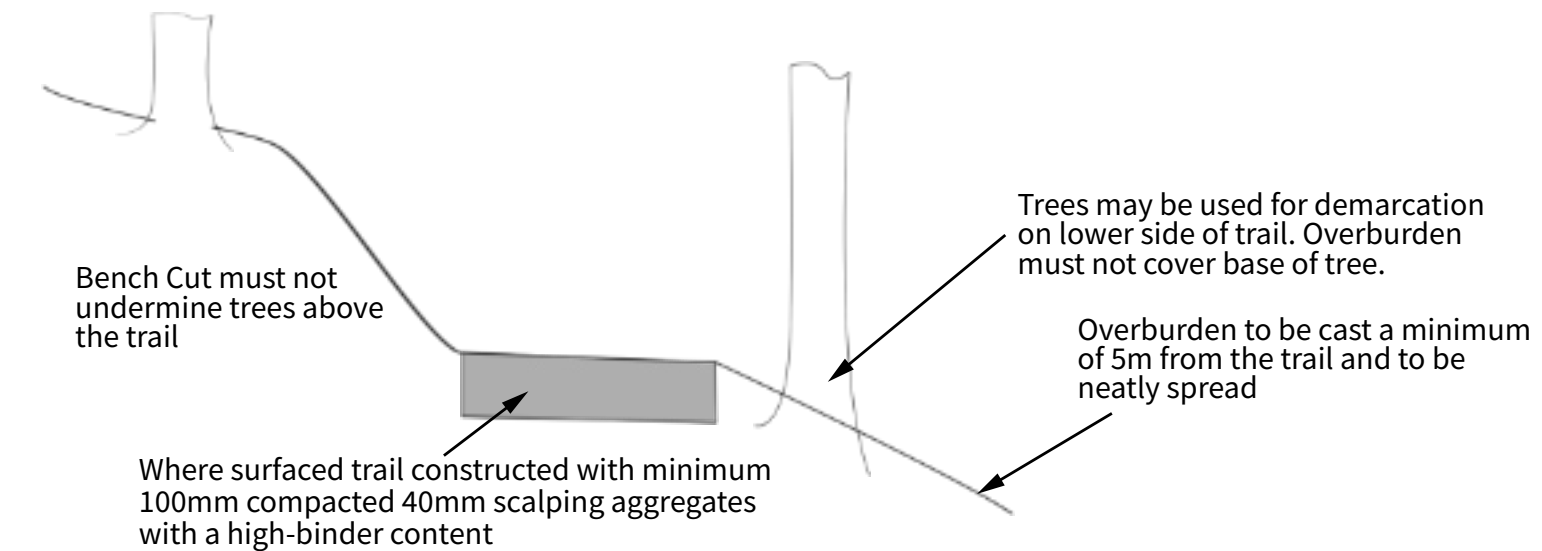

Comments:

Client:

BIKEPARK WALES

Project: FUTURE MASTERPLAN

Scale & Paper Size: NTS

Revision: Date: 19.10.22

Drawing Title: BENCH CUT

Drawing No: OT-BPW22-TF01

ON' TRACK.

© Copyright. Back On Track Mountain Bike Solutions Ltd,
PO Box 106, Pontypool, NP4 4BZ
Tel: 01495 785428 info@ontrack.cc