



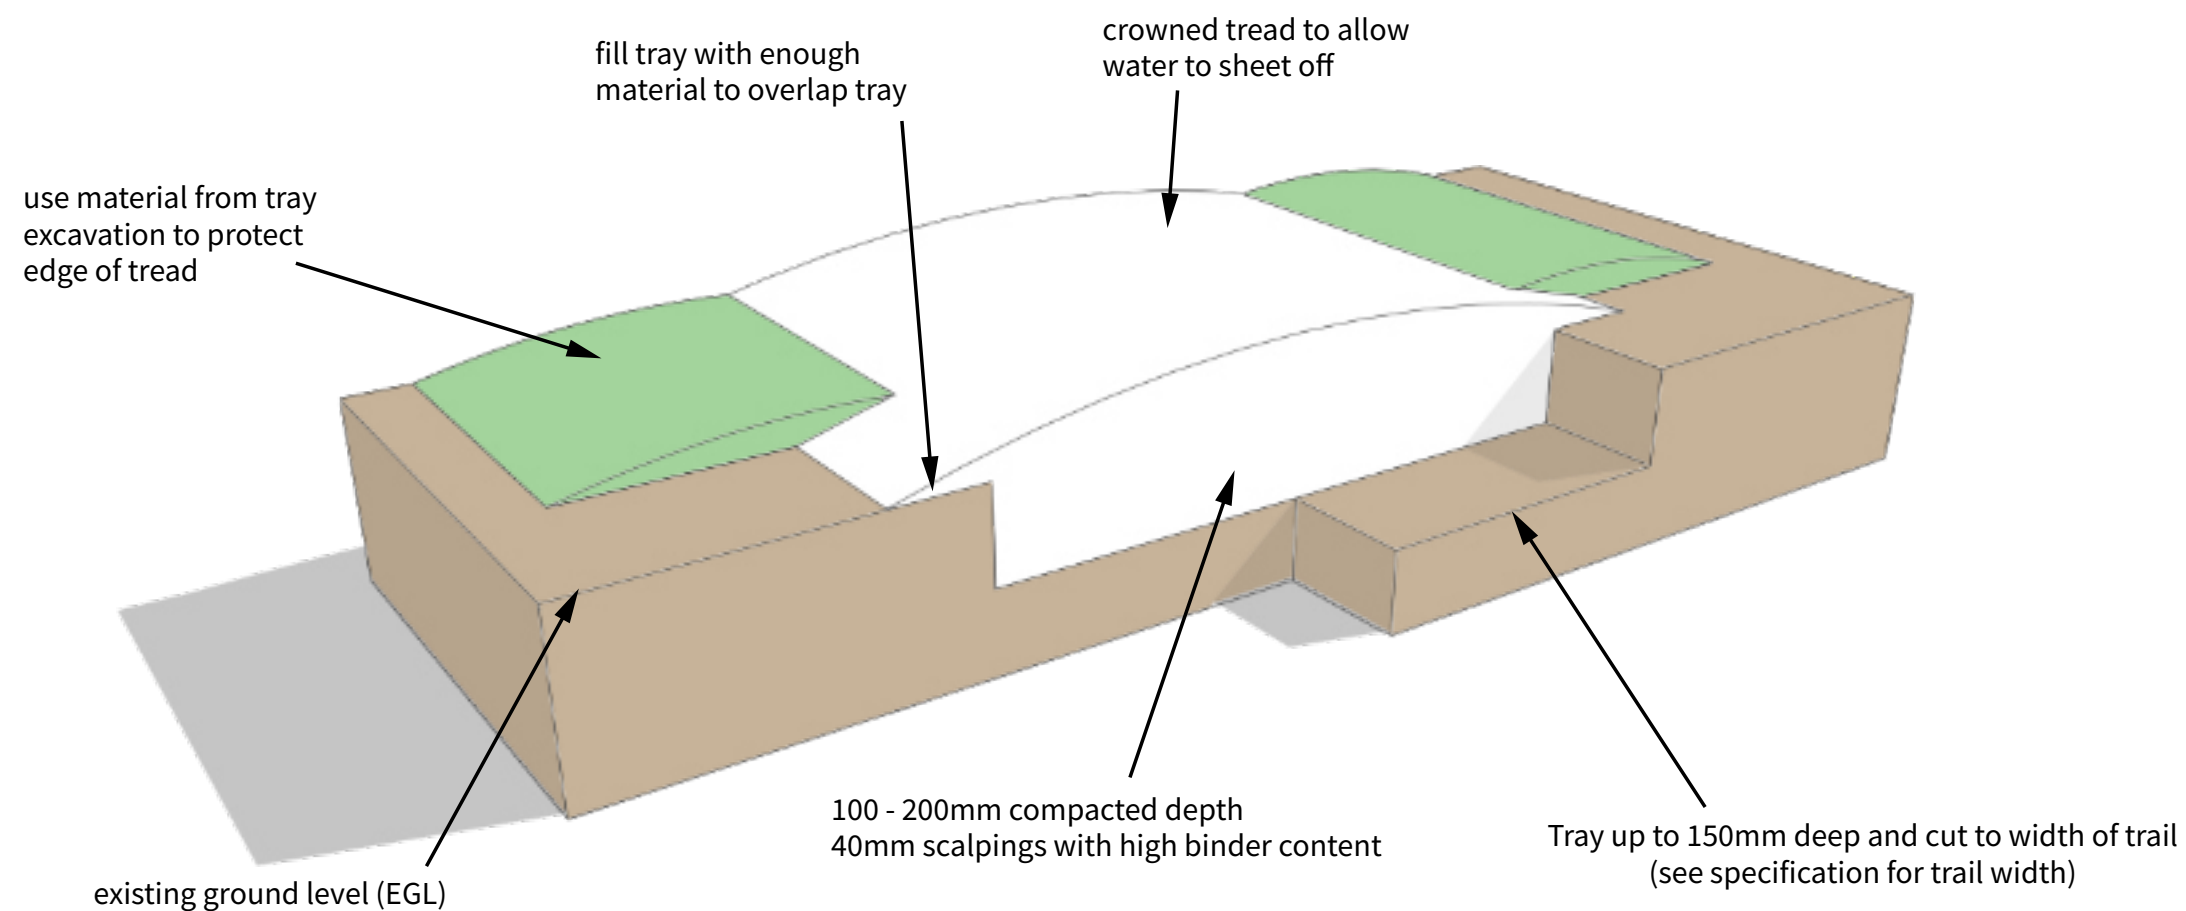

Comments:

Client:

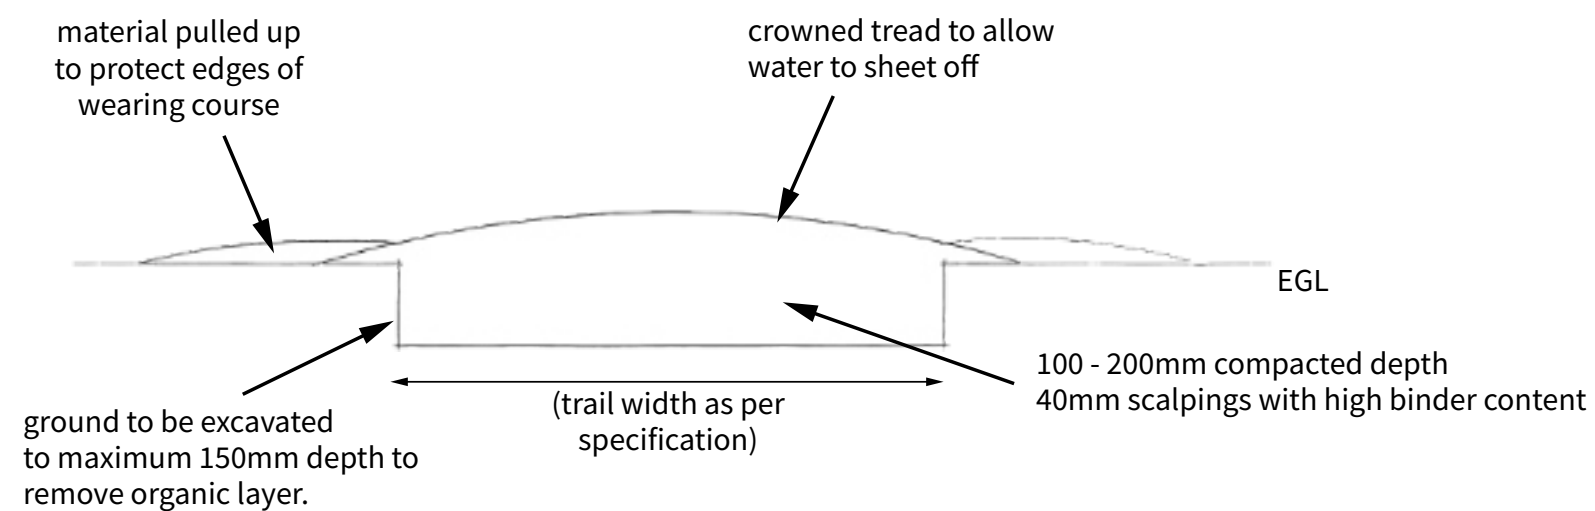

Project:

FUTURE MASTERPLAN

Scale & Paper Size: NTS

Revision: Date: 19.10.22

Drawing Title:
PAVEMENT CONSTRUCTION

Drawing No:
OT-BPW22-TF02

ON' TRACK.

© Copyright. Back On Track Mountain Bike Solutions Ltd,
PO Box 106, Pontypool, NP4 4BZ
Tel: 01495 785428 info@ontrack.cc