



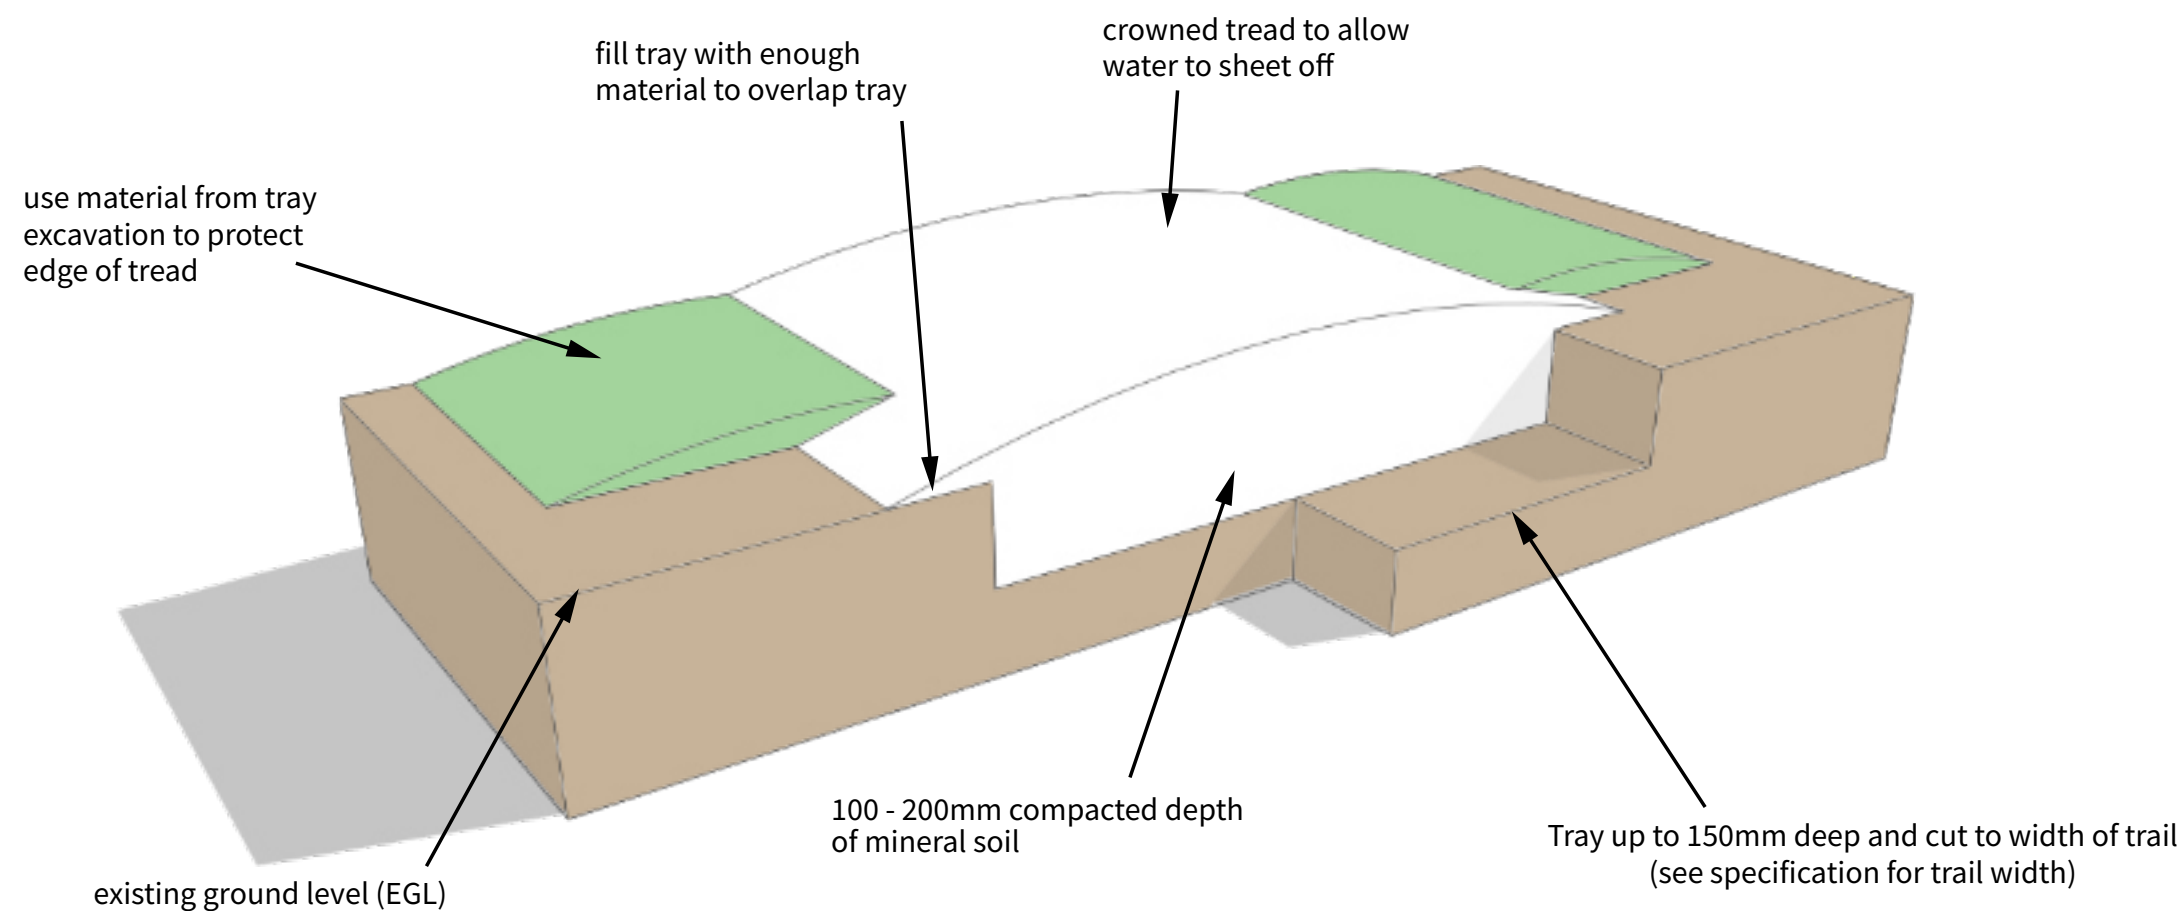

Comments:

Client:

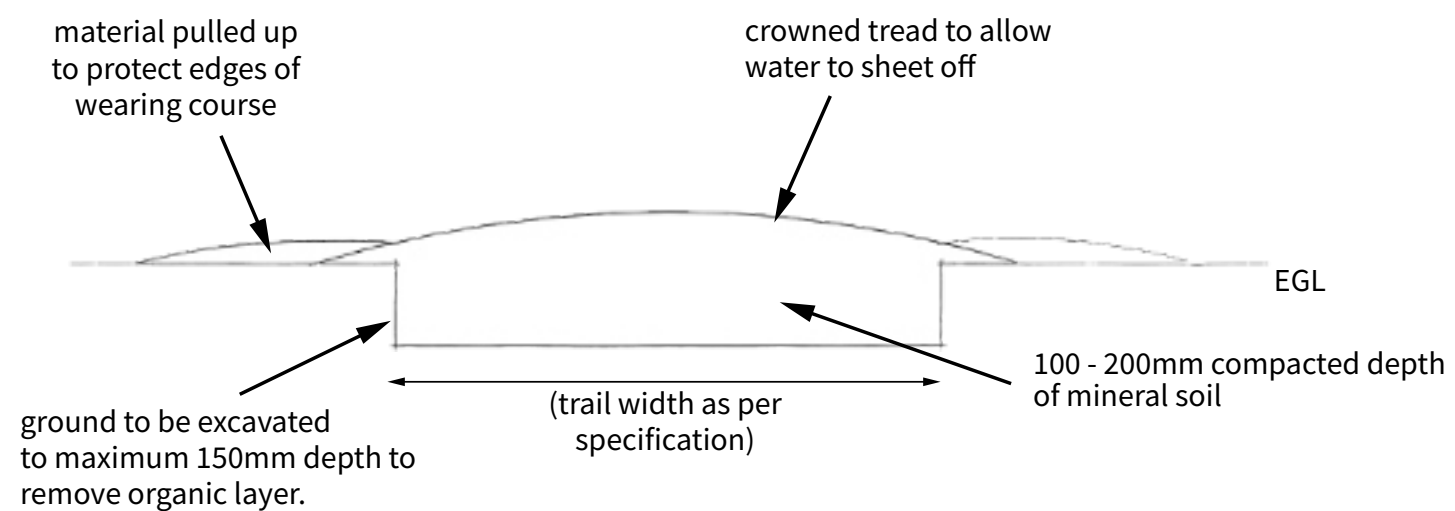

Project:

FUTURE MASTERPLAN

Scale & Paper Size: NTS

Revision: Date: 19.10.22

Drawing Title: OVERTIP CONSTRUCTION

Drawing No: OT-BPW22-TF03

**ON' TRACK.**

© Copyright. Back On Track Mountain Bike Solutions Ltd,  
PO Box 106, Pontypool, NP4 4BZ  
Tel: 01495 785428 info@ontrack.cc