


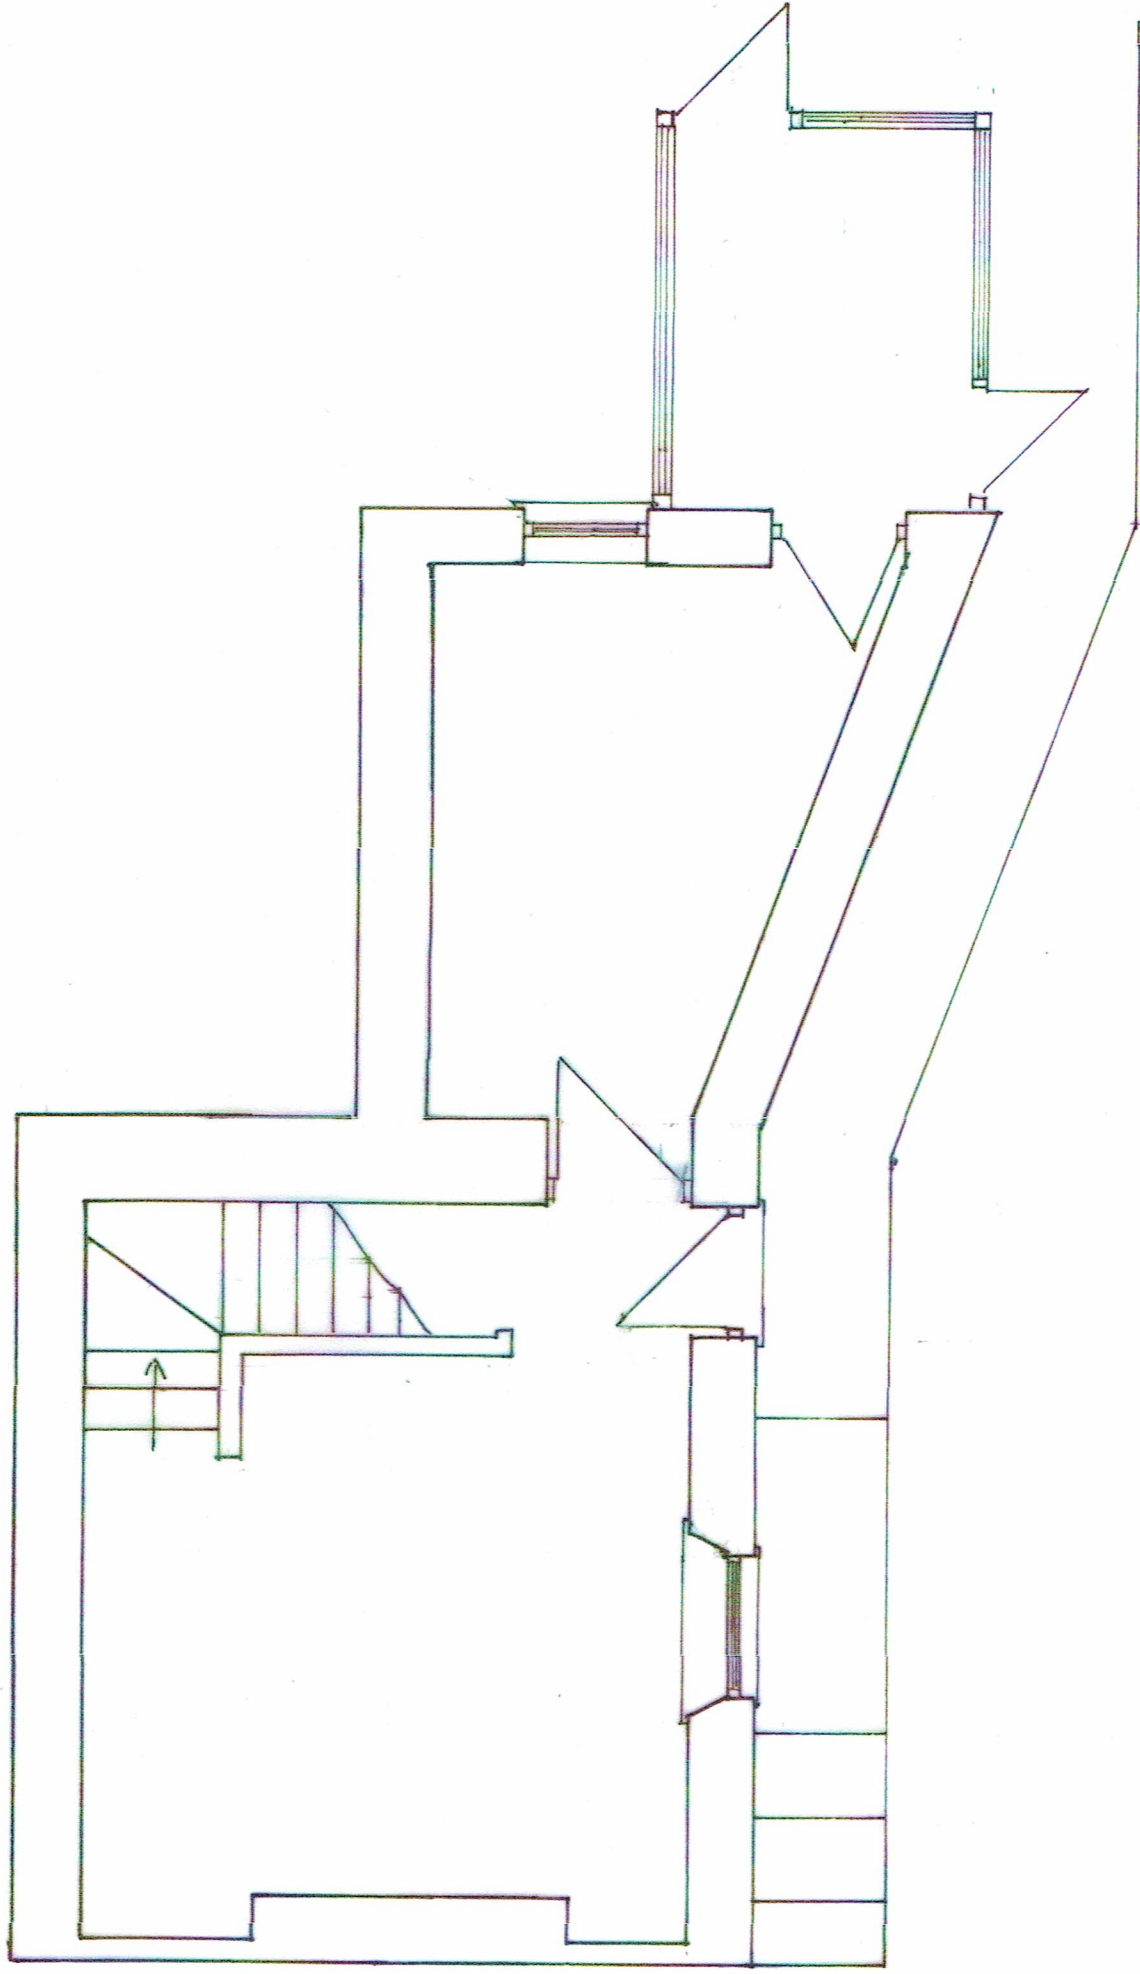

Project	Location	Title	Dwg	Scale
Rear Single Storey Bathroom & Refurbishment.	The Cottage, High Street, Cefn Coed, Merthyr.	Existing Ground Floor.	CP/01/2022	1:50.