



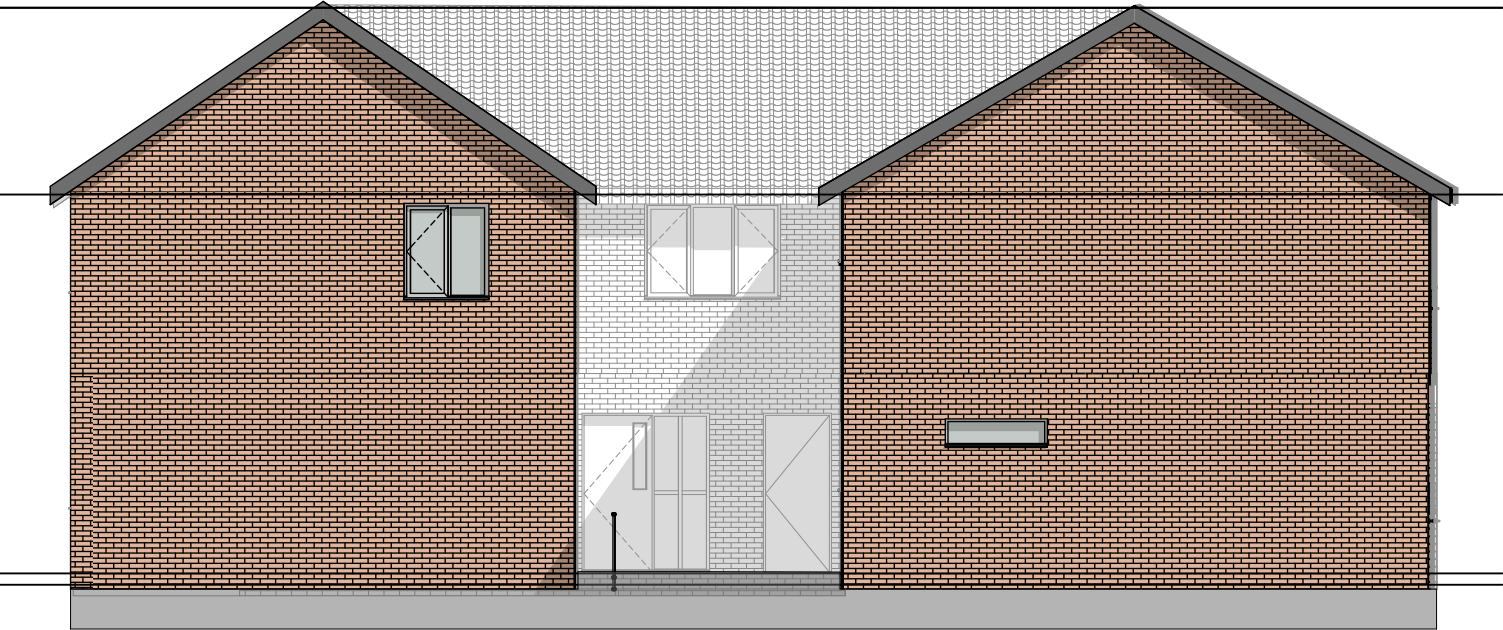


West Elevation - A (Entrance)

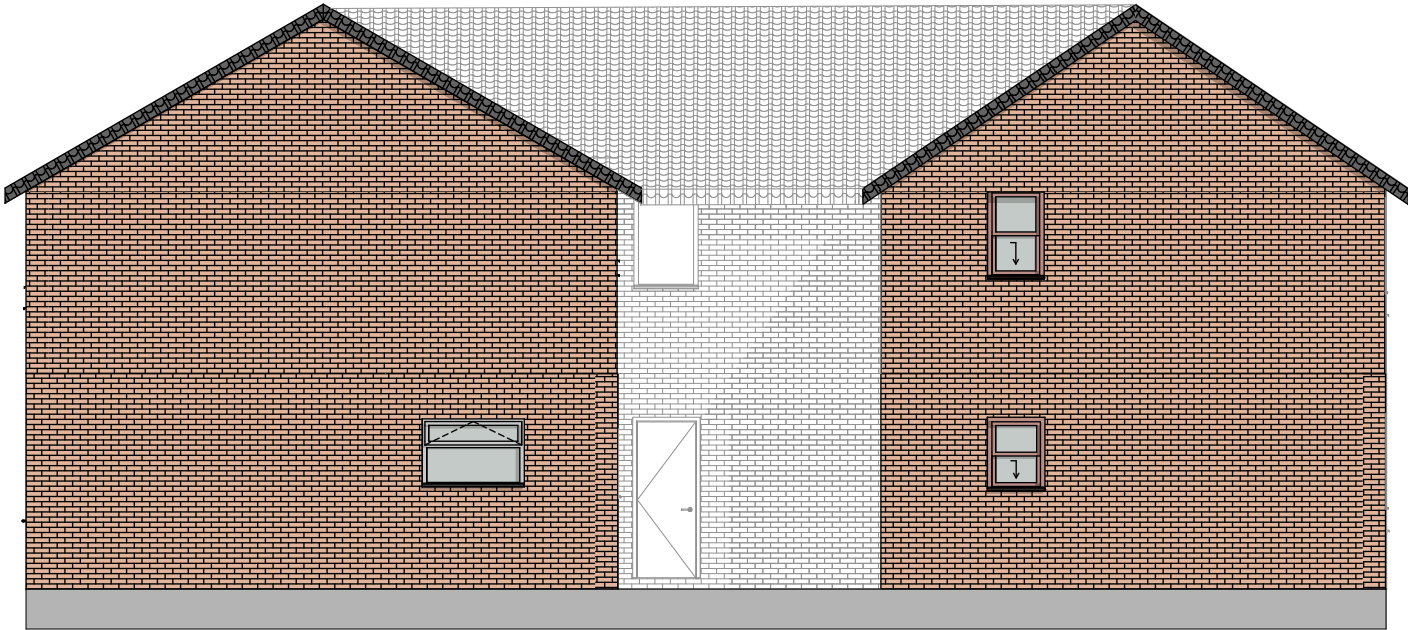

East Elevation - C



South Elevation - D

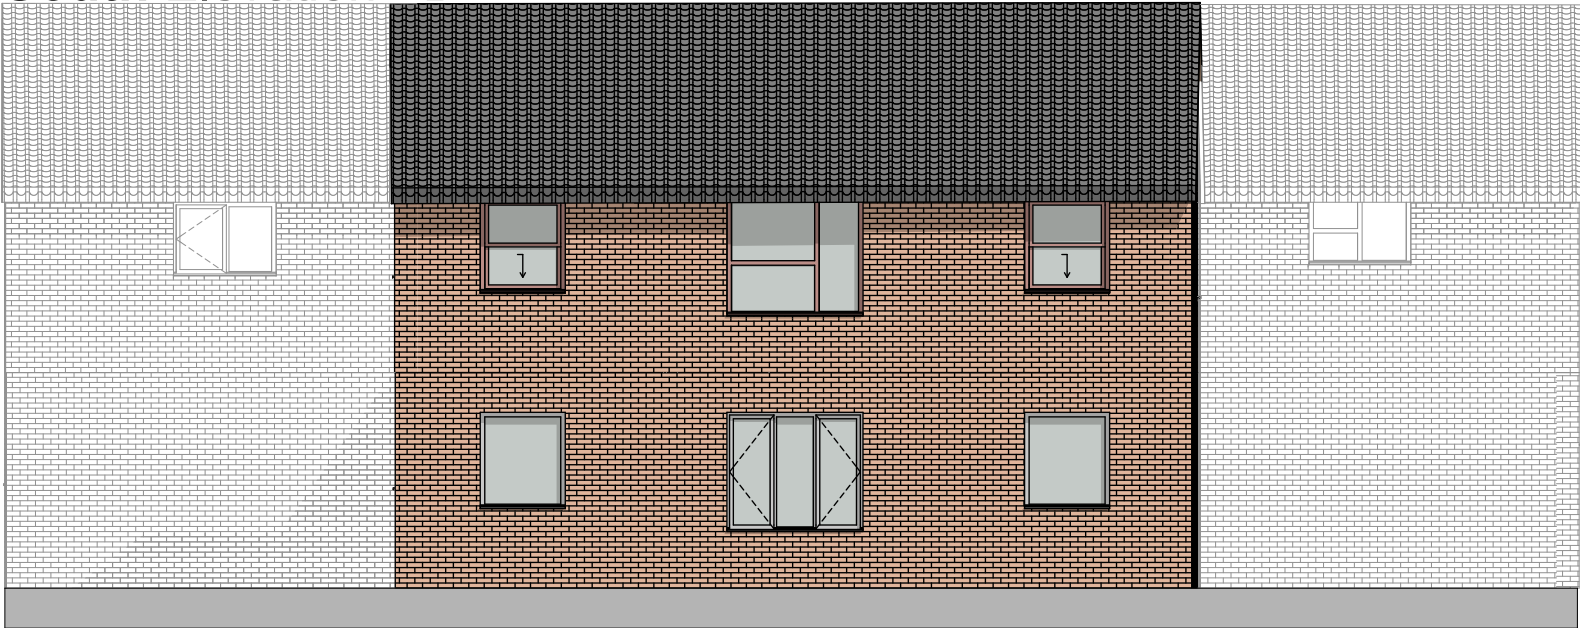

North Elevation - B

