


Existing house foundations to be uncovered and checked so as not to be compromised
Structural engineer to offer guidance

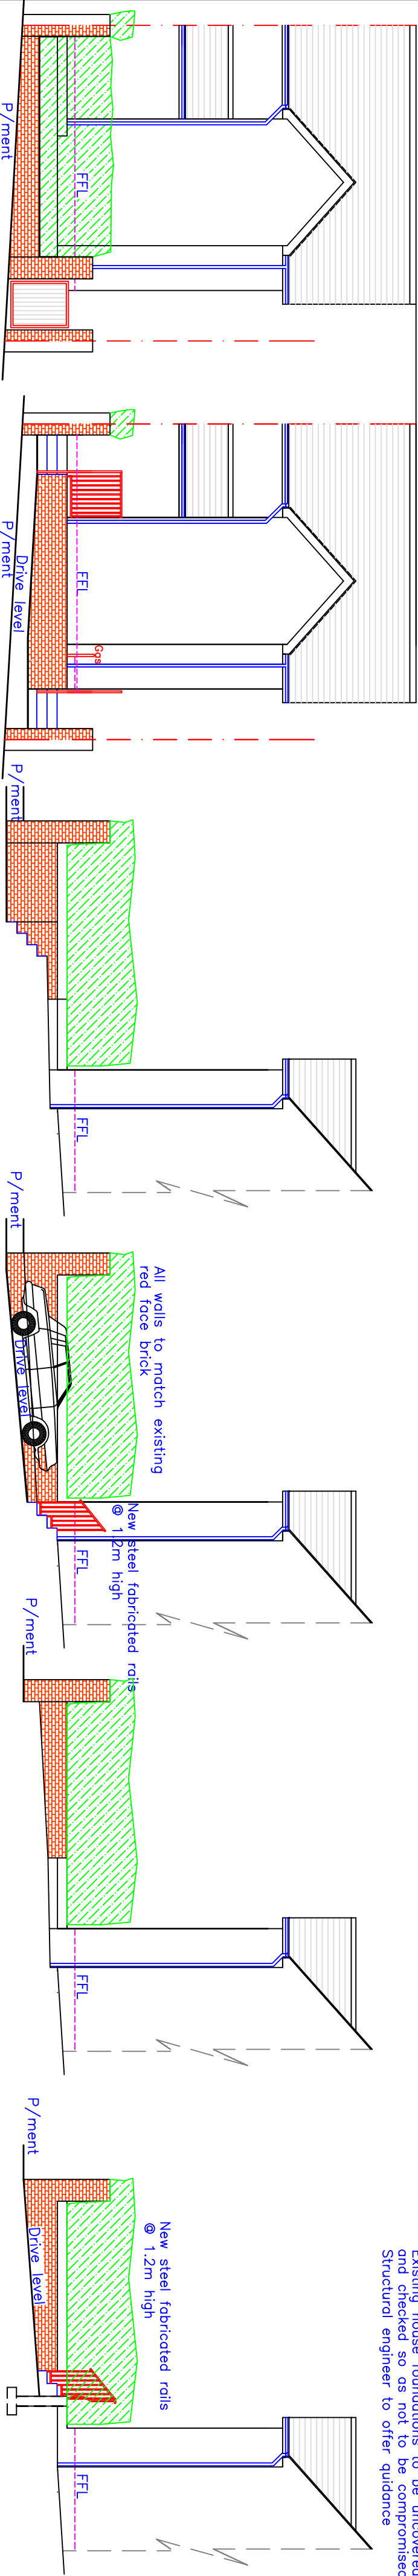

Existing Elevation
1:100


Proposed Elevation
1:100

Existing Section A-A
1:100

Proposed Section A-A
1:100


Existing Section B-B
1:100

Proposed Section B-B
1:100

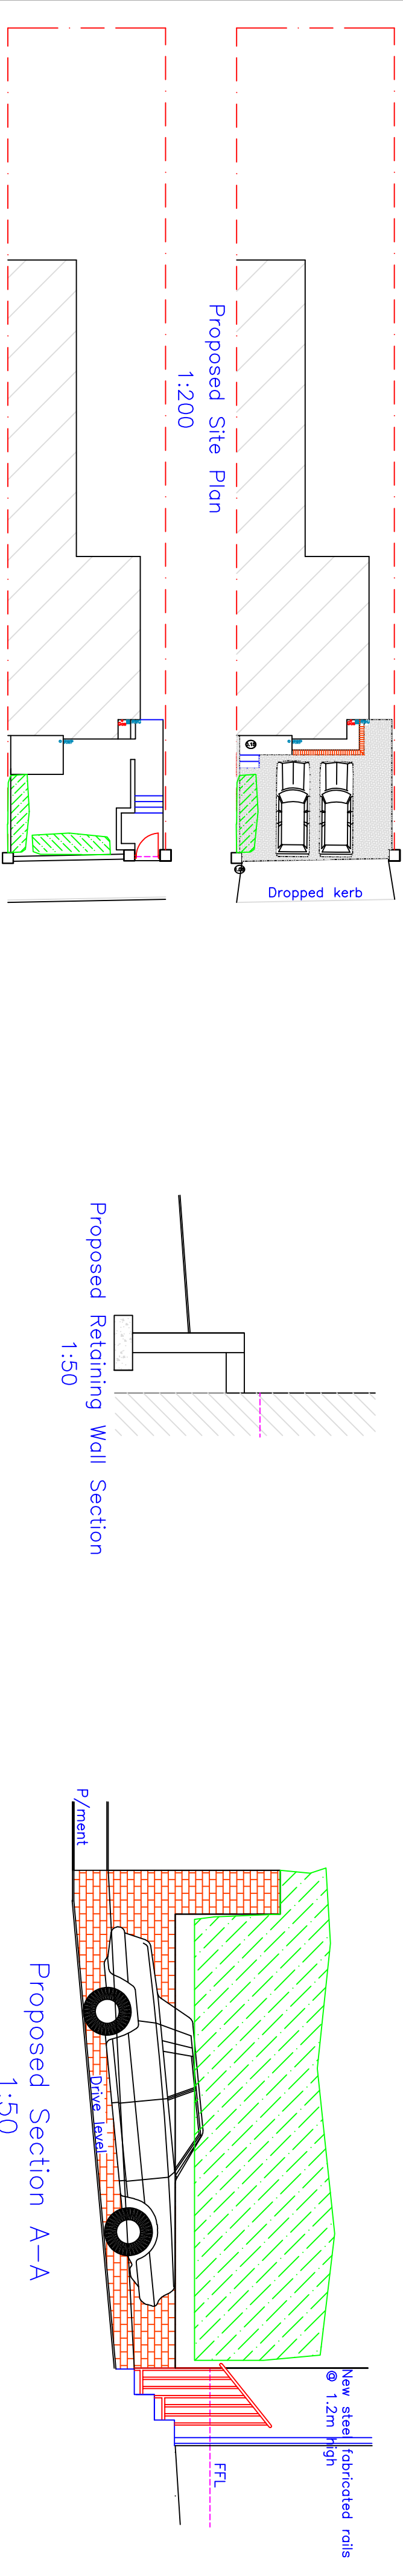

Existing Site Plan
1:200

Proposed Section A-A
1:50

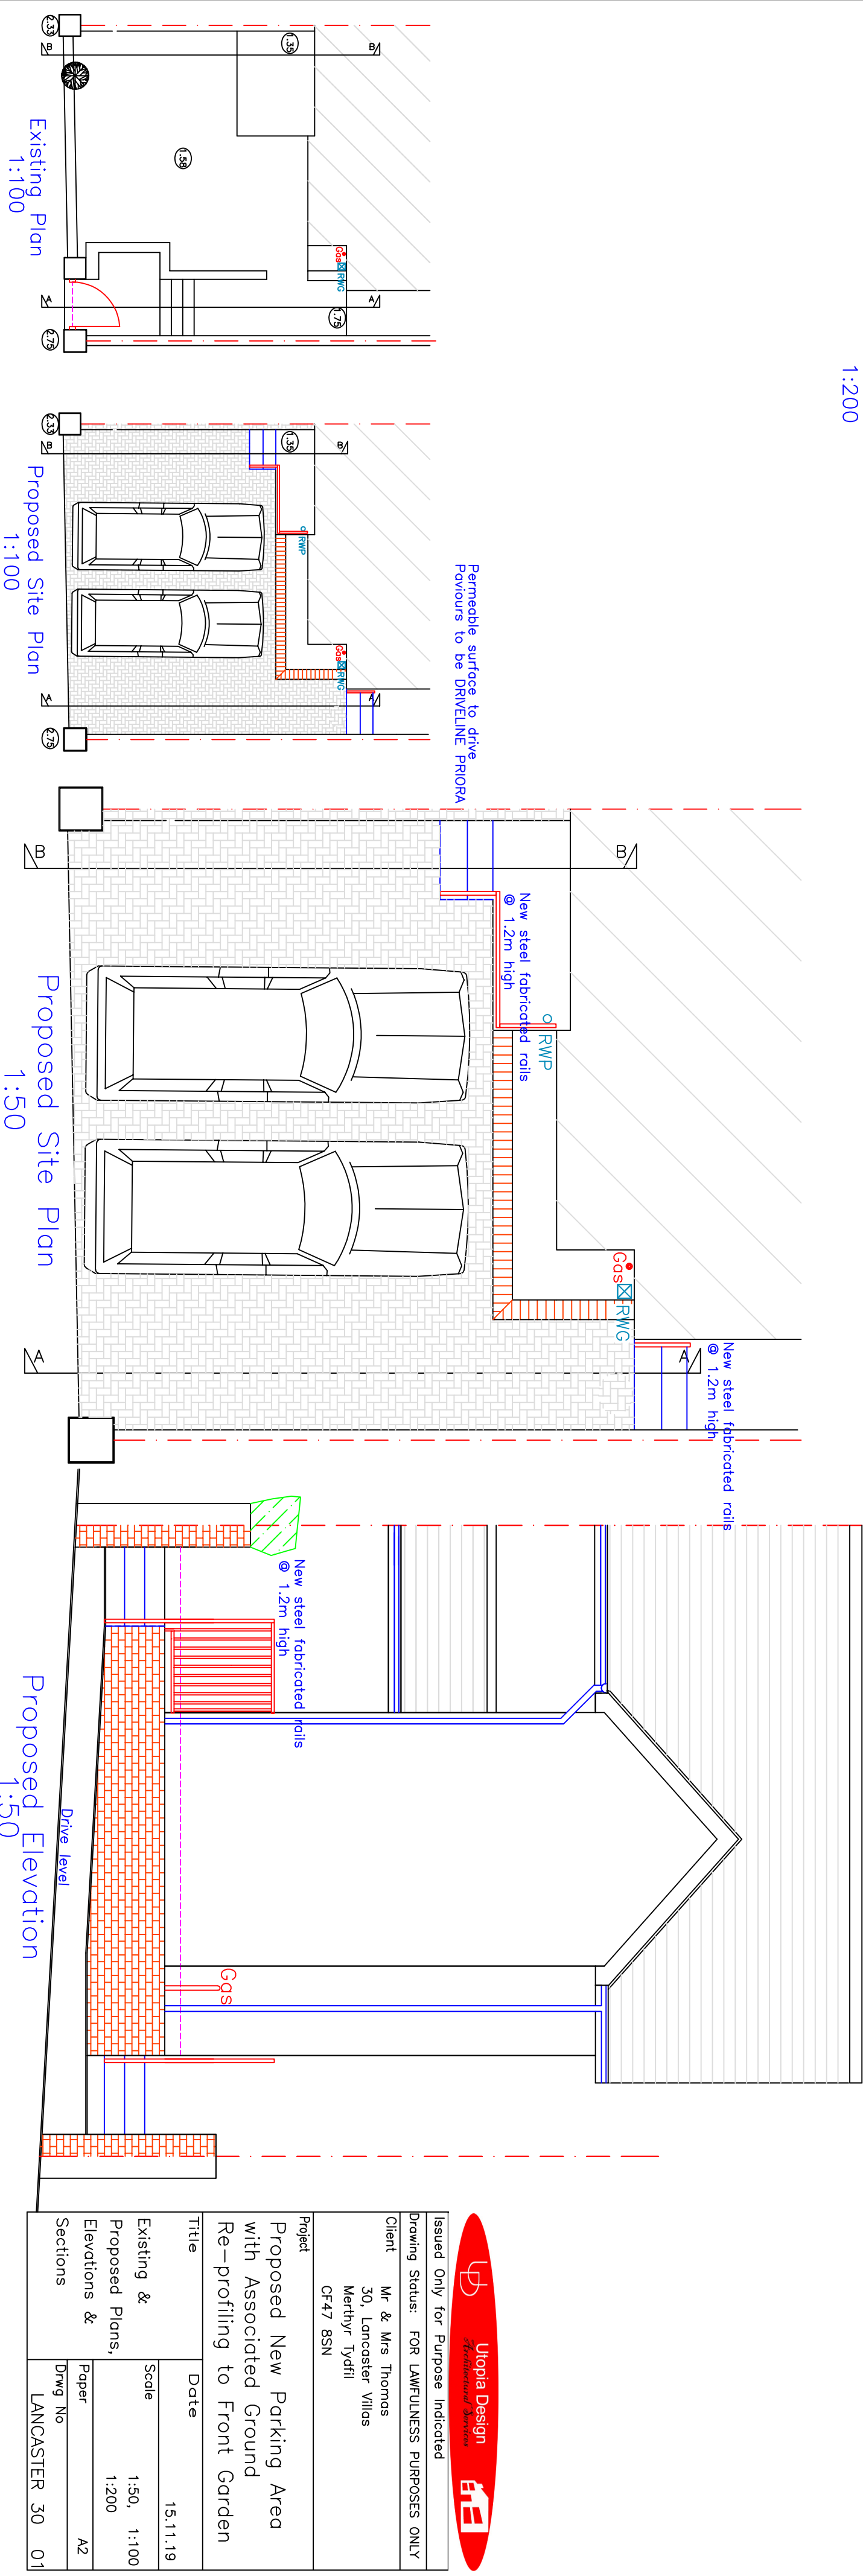

Existing Plan
1:100

Proposed Site Plan
1:100

Proposed Site Plan
1:50

Proposed Elevation
1:50



Issued Only for Purpose Indicated

Drawing Status: FOR LAWFULNESS PURPOSES ONLY

Client
Mr & Mrs Thomas
30, Lancaster Villas
Merthyr Tydfil
CF47 8SN

Project
Proposed New Parking Area
with Associated Ground
Re-profiling to Front Garden

Title	Date
Existing & Proposed Plans, Elevations & Sections	15.11.19
Scale	1:50, 1:100
Paper	A2
Drwg No	LANCASTER 30_01