


EXISTING SECTION A-A



EXISTING SIDE ELEVATION

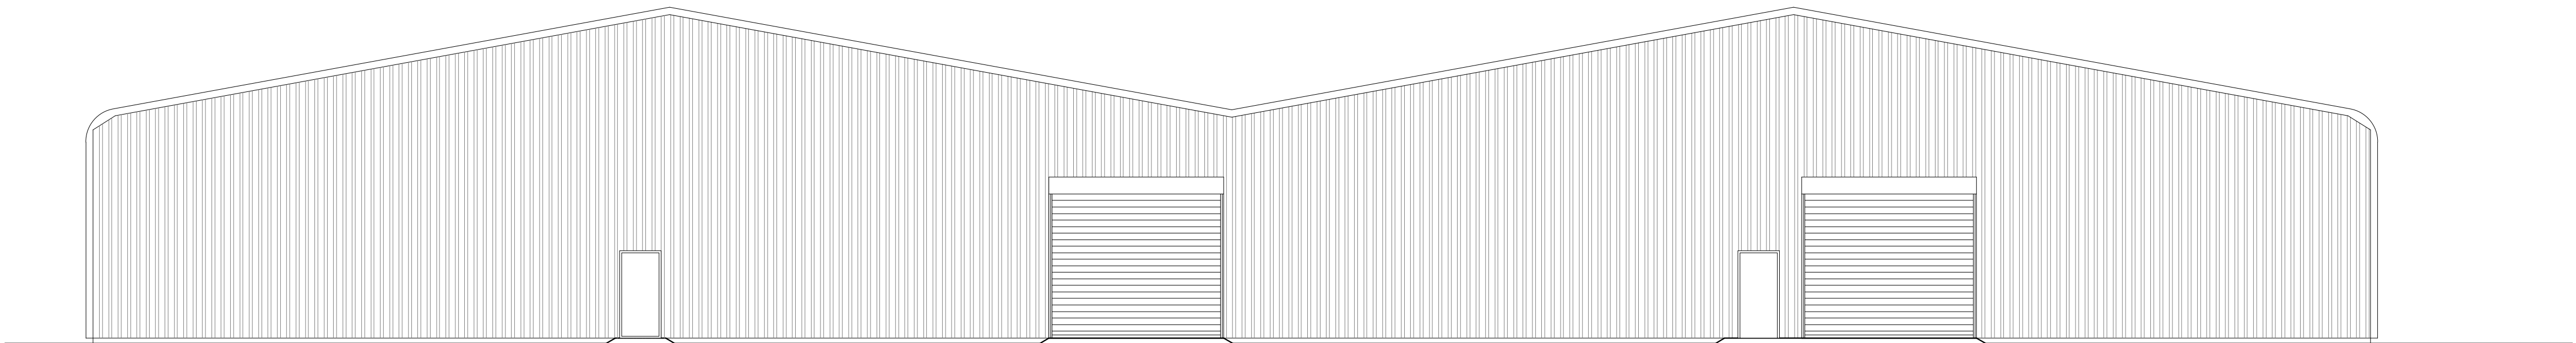

EXISTING REAR ELEVATION

 George and Co.

Proposed rear extension at
Marsh Mx Unit 1B,
Cyfarthfa Industrial Estate,
Merthyr Tydfil
CF47 8PE

893.003

EXISTING ELEVATIONS AND
SECTION

sketch 1:100@A1 NOV 22 AJ

George + Co
Crownford House, Swan Street, Merthyr Tydfil,
Mid Glamorgan, Wales, CF47 8EU
TEL 07830328652
hello@georgeandco.studio

DO NOT SCALE THIS DRAWING

©George and Co.