


PROPOSED SECTION A-A



PROPOSED SIDE ELEVATION

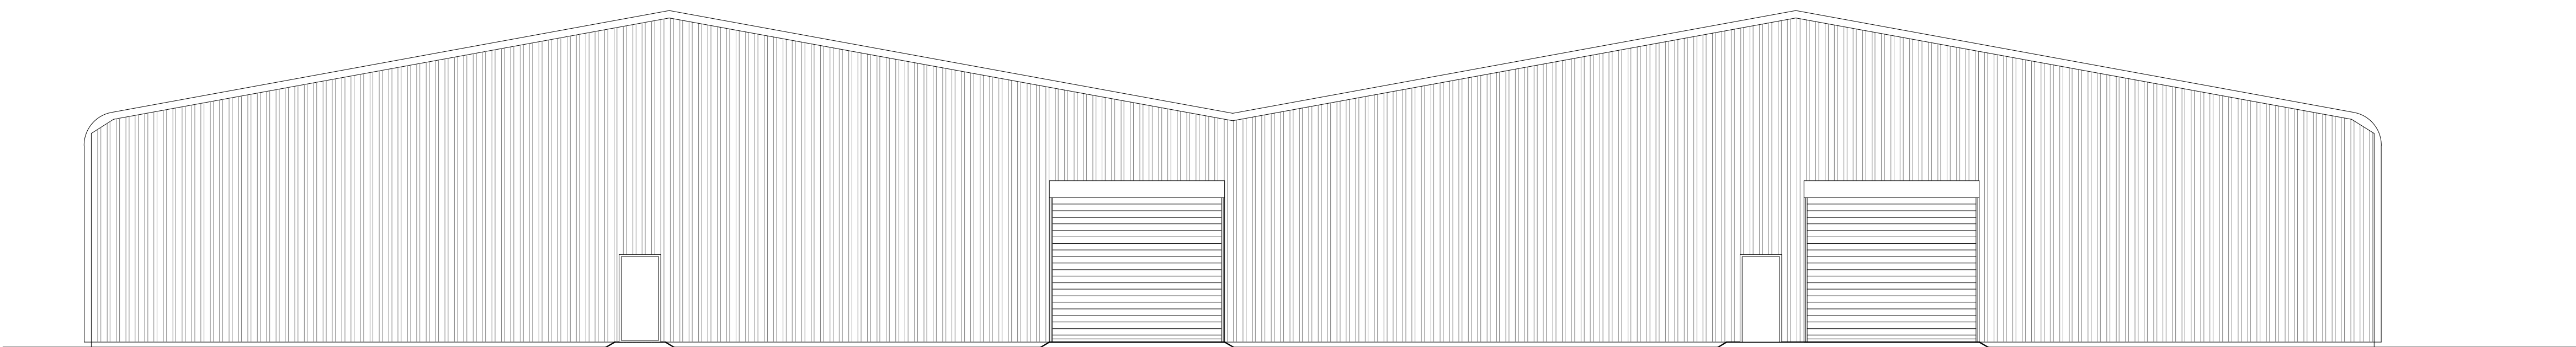

PROPOSED REAR
ELEVATION


George and Co.

Proposed rear extension at
 Marsh Mx Unit 1B,
 Cyfarthfa Industrial Estate,
 Merthyr Tydfil
 CF47 8PE

893.004A		PROPOSED ELEVATIONS	
sketch	1:100@A1	NOV 22	AJ
George + Co Crownford House, Swan Street, Merthyr Tydfil, Mid Glamorgan, Wales, CF47 8EU TEL 07630328652 hello@georgeandco.studio			
DO NOT SCALE THIS DRAWING		©George and Co.	