Reproduced by permission of Ordance Survey on behalf of Her Majesty's Stationery Office
© Crown copyright. All rights reserved Licence number 100046056

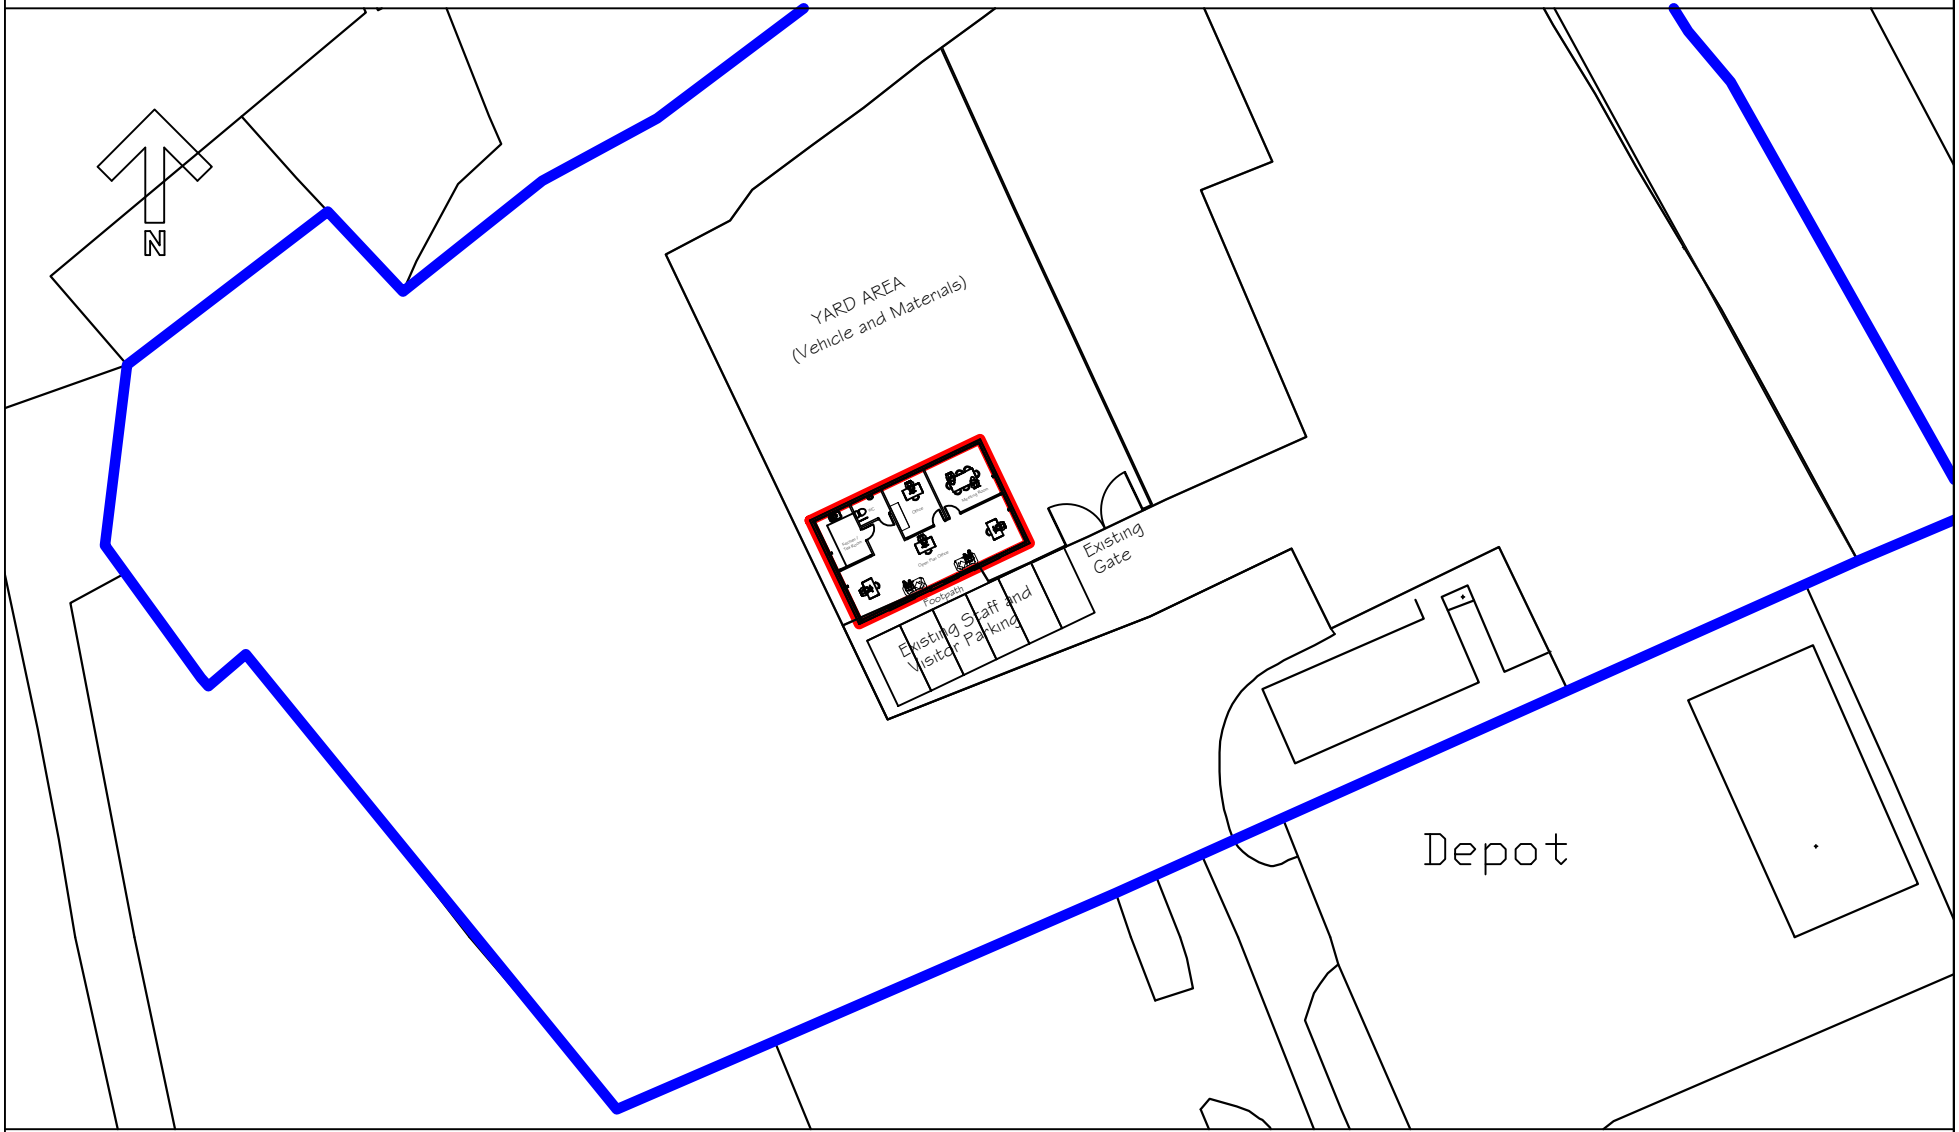


Laymak Yard, Willow Works, Abercanaid Ind Est, Merthyr Tydfil, CF48 1YF Scale: 1 : 500