



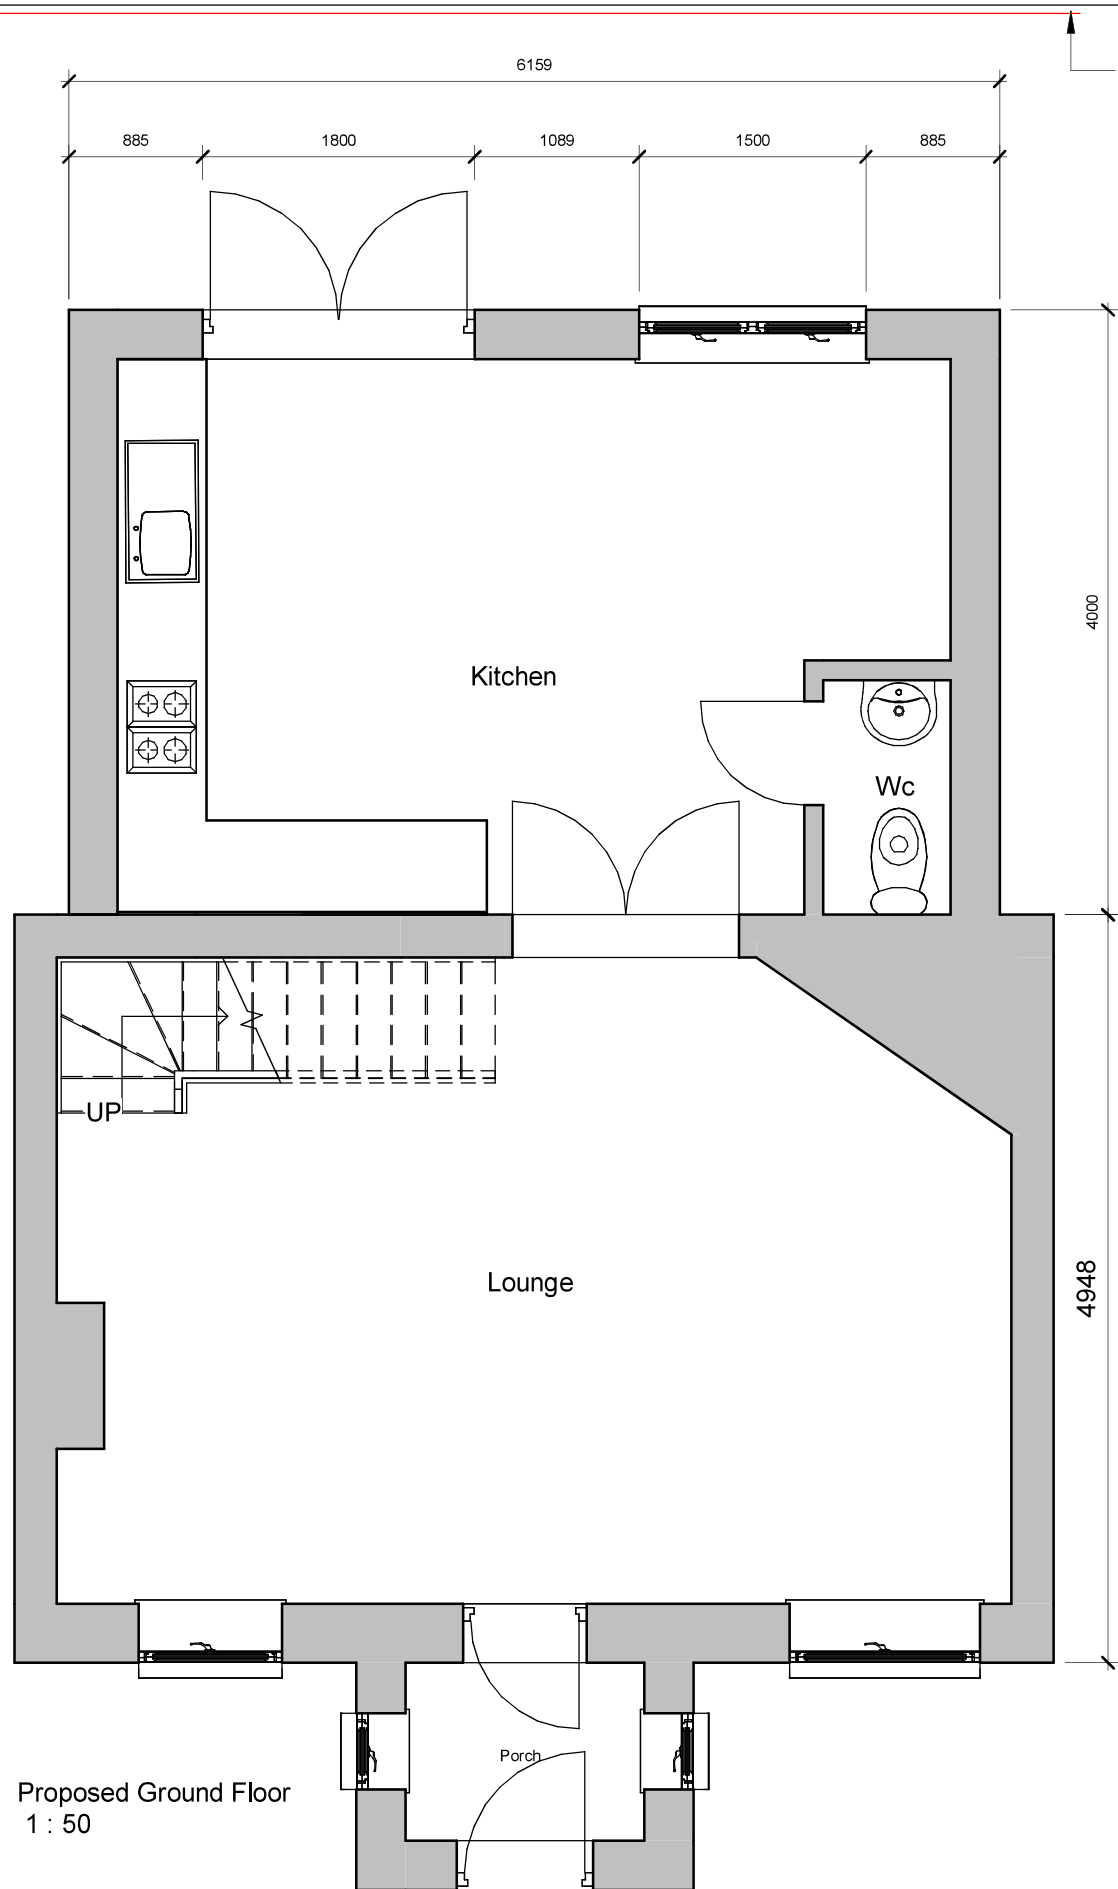

main sewer 150mm

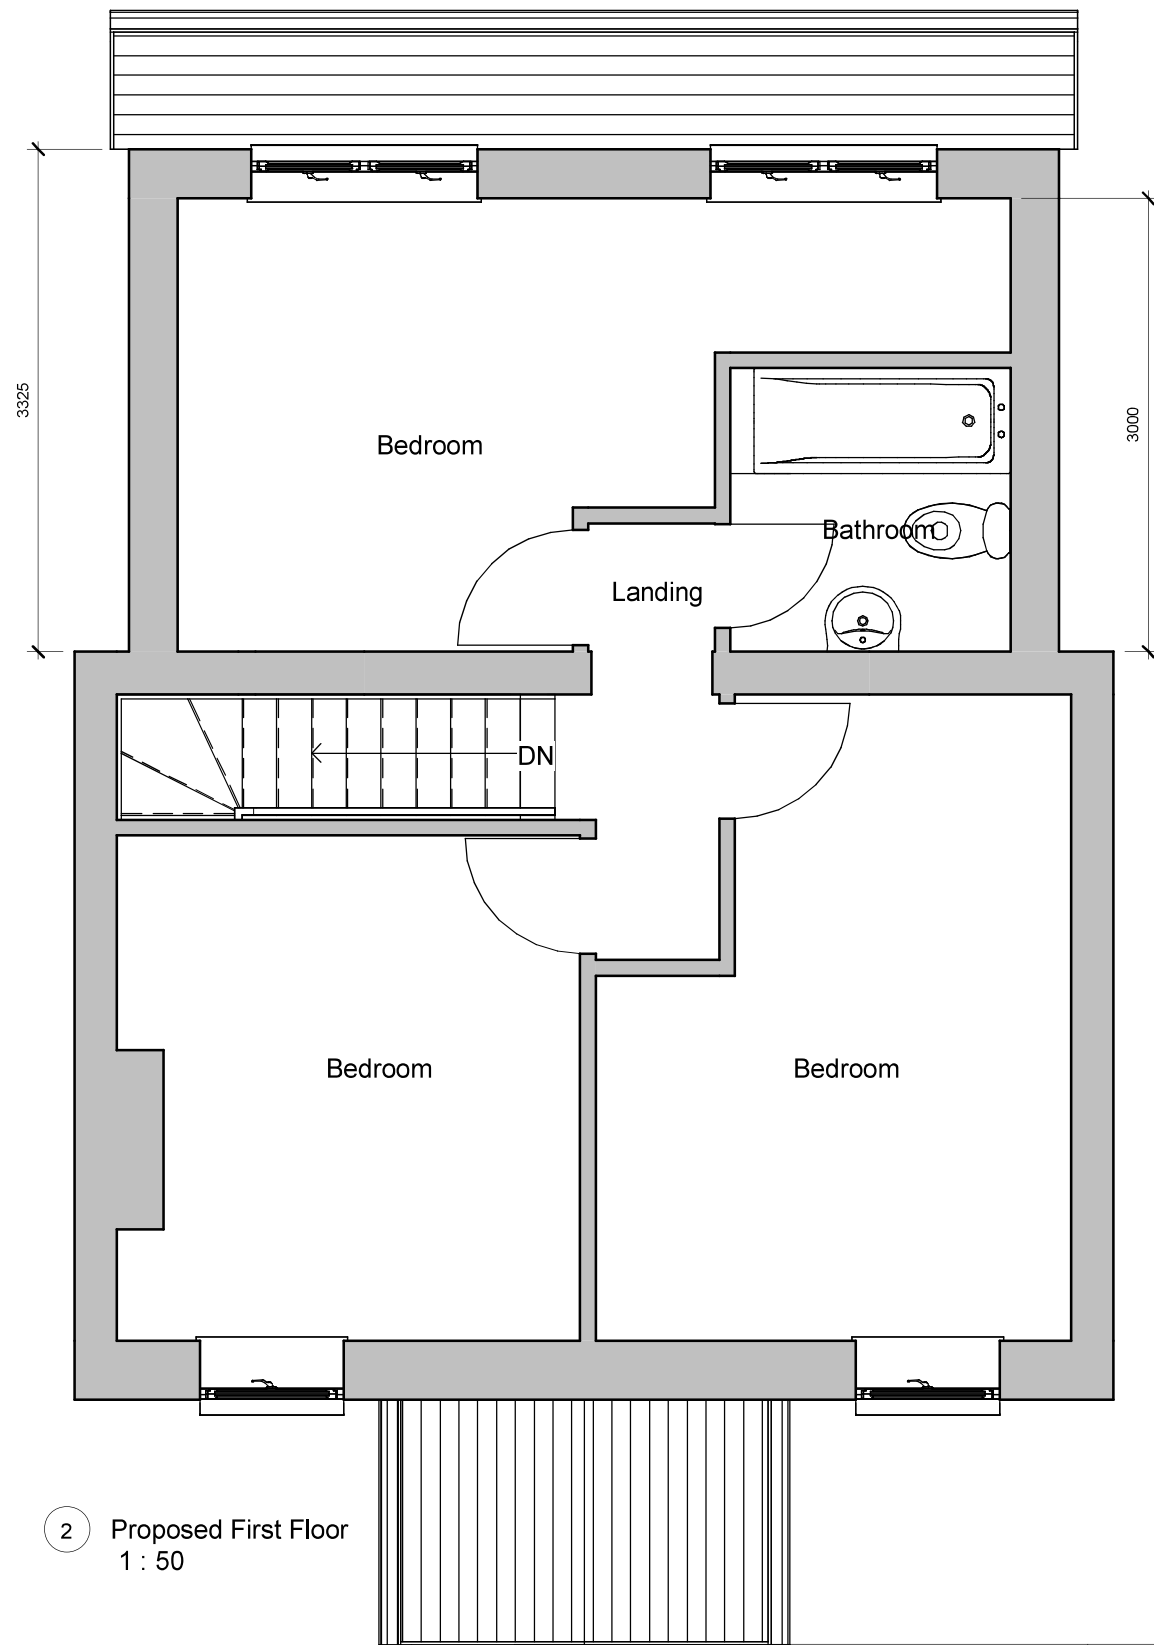

PROJECT
Two storey extension to rear & front porch
INDIGO DESIGN (Part of 3dcadwales Ltd) 5 Ashlea Drive,
Merthyr Tydfil, CF47 0NY Tele 01685 385746 Mob -
07940913216 Email: philip@3dcadwales.co.uk

SHEET
Proposed Plans
Address 5 Queens Road, Thomastown, Merthyr
Tydfil. CF47 0NA

This Drawing is Copyright,
Dimensions to be checked
on site and not scaled from
this drawing

PURPOSE OF ISSUE
Planning Approval



DRWAING NUMBER
QR-02

Checked by JH
Drawn by PH
Scale (@ A3)
1 : 50

Rev No	Description	Date
A	Issue	20/08/2022
B	First floor extension reduced	06/10/2022