



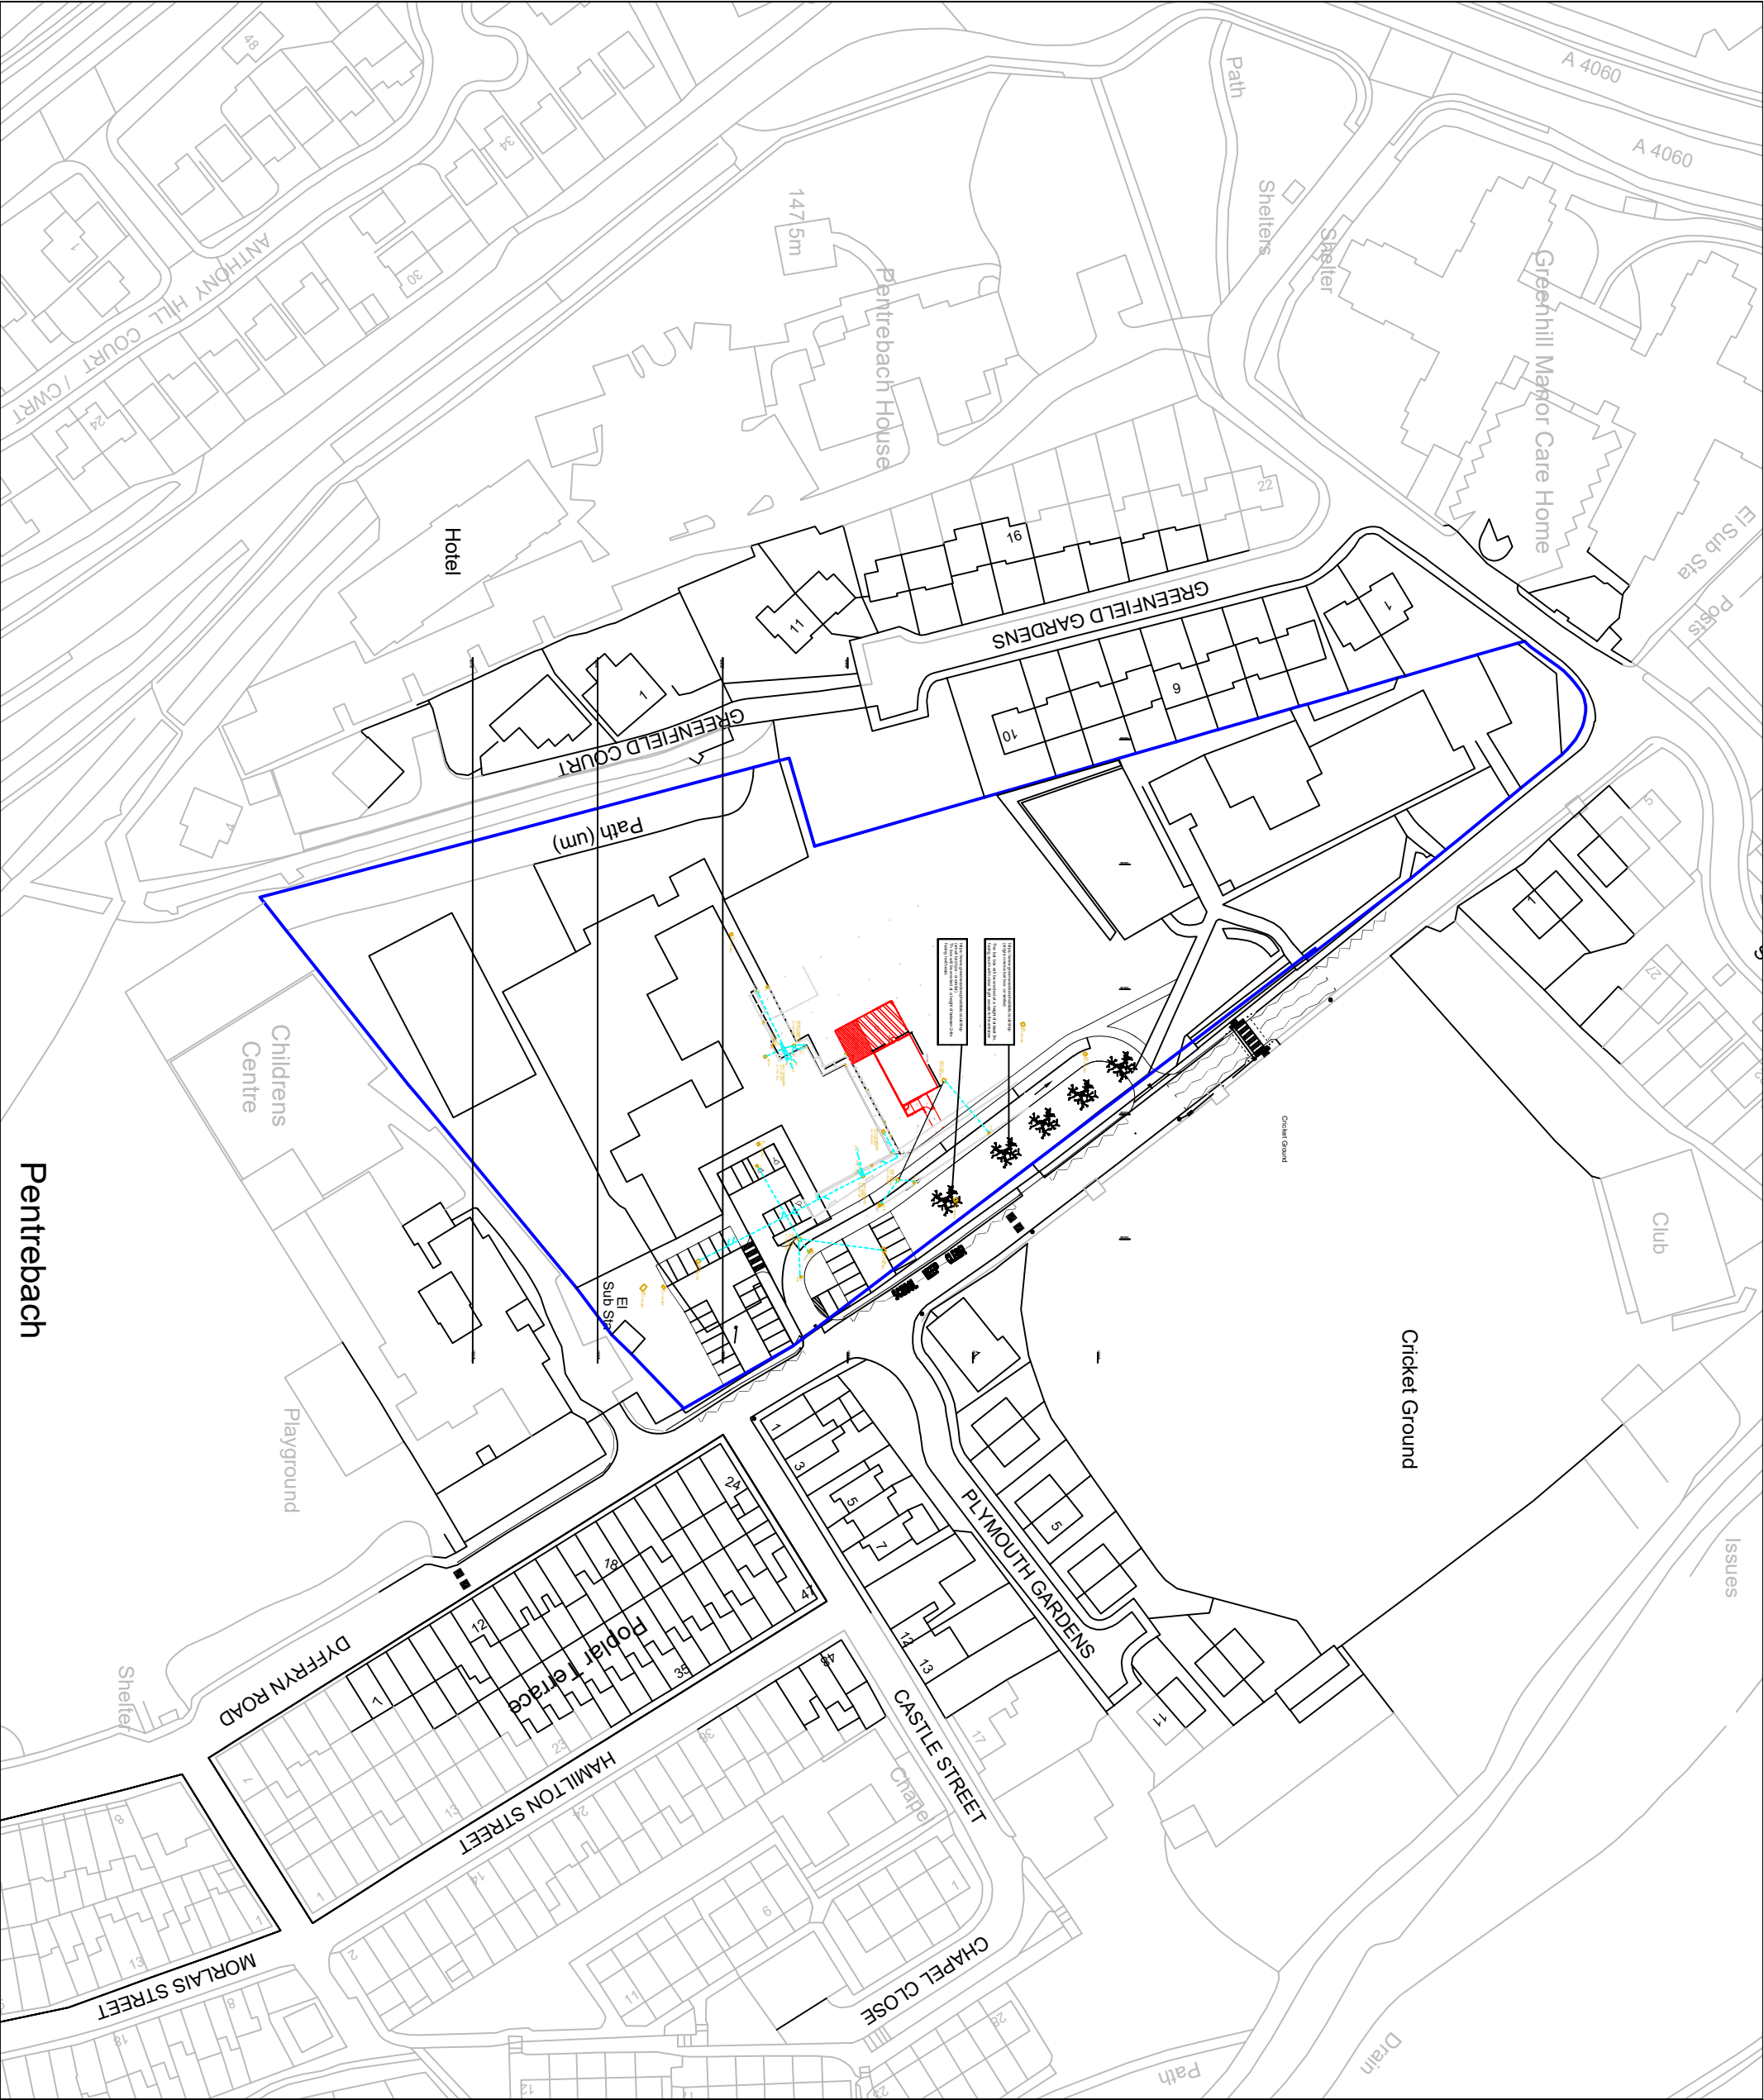

Job. Ref.	Dwg. No.	Rev.

FIGURED DIMENSIONS MUST BE TAKEN
NOT SCALED MEASUREMENTS.
ANY DISCREPANCIES IN THIS DRAWING
MUST BE REPORTED IMMEDIATELY TO
THE ARCHITECT.
CONTRACTORS MUST CHECK ALL
DIMENSIONS ON SITE.

Notes

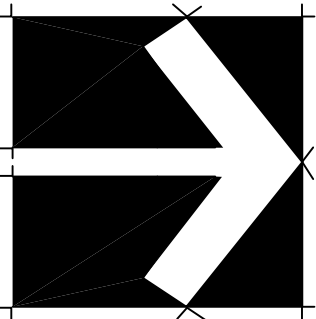

NORTH

Rev			
Job	Proposed Modular Classroom Greenfield School Dyffryn Road Merthyr Tydfil CF48 4BJ		
Title	Location Plan of Porakabin		
Scale	1/1250 @ A3		
Date	May 2021		
Drawn			
Checked			
Job. Ref.	Dwg. No.	Rev.	
2020-084	03PP		