




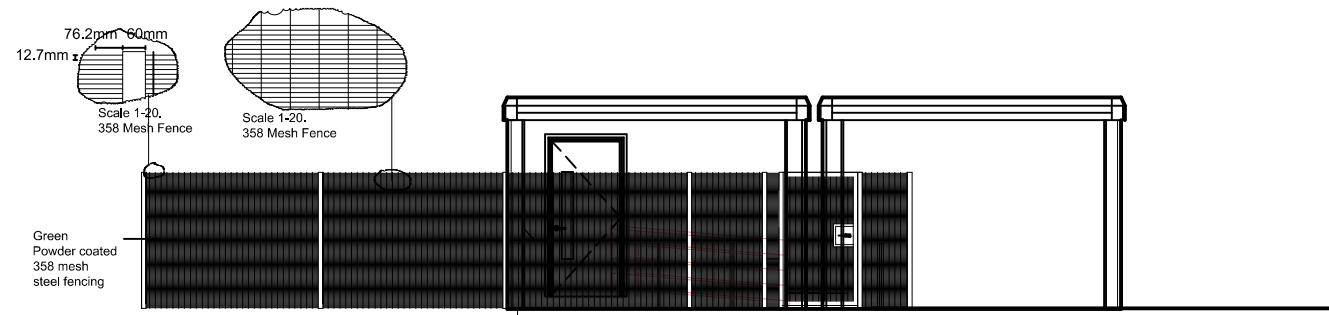


Proposed North-East Elevation

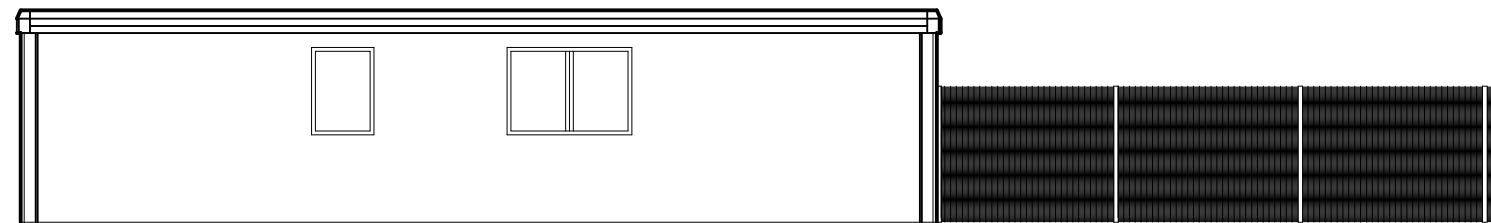

Proposed North-West Elevation

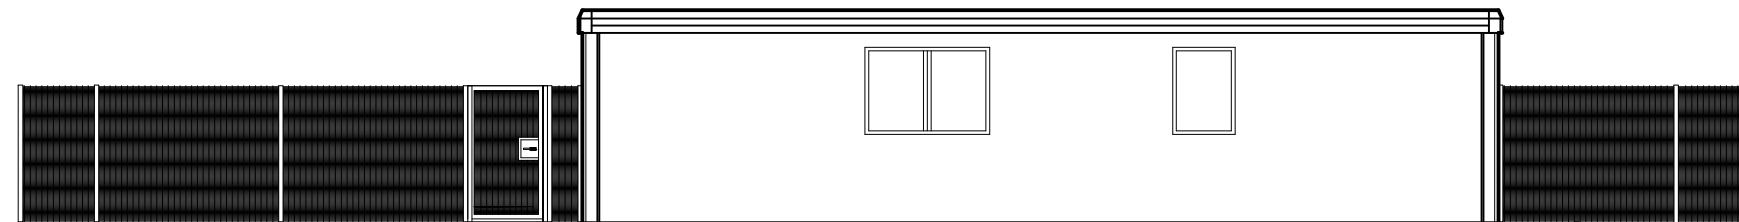

Proposed South-East Elevation

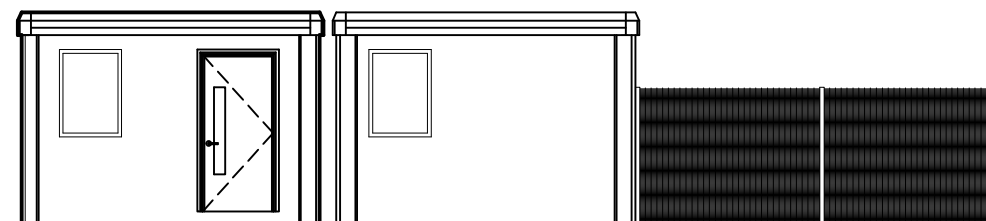

Proposed South-West Elevation

Job	New 2 Classroom Porakabin Greenfield School Dyffryn Road Merthyr Tydfil, CF48 4BJ	Title	Proposed Elevation outlining location of 358 mesh fencing	Scale 1/100 @ A3			Notes	Fencing - Mesh 358 Fencing - Colour Green to be fitted around play yard and ramp /path. 1.8m high.
Date April 2021								
Drawn								
Checked								
Job. Ref.				Dwg .No.	Rev.			
2020-084	07PP							