

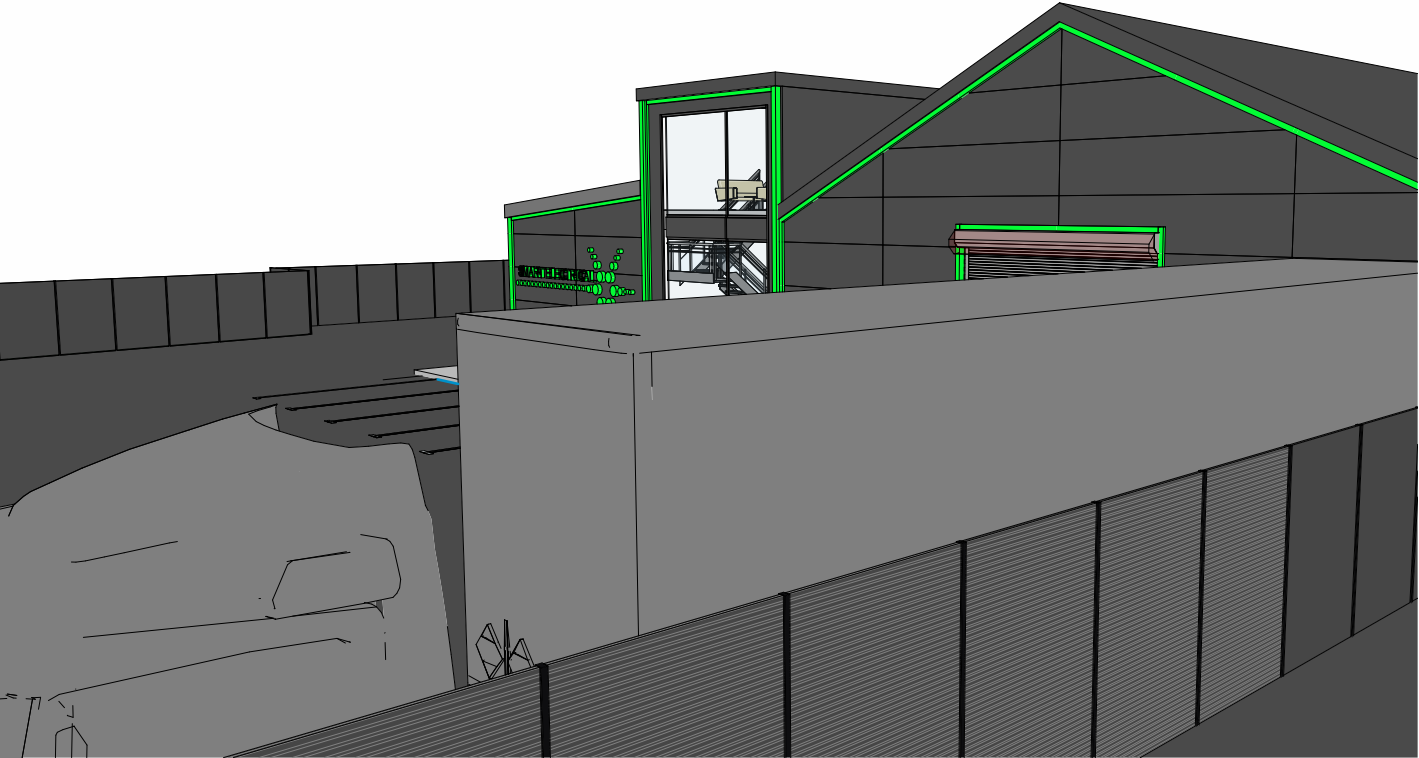


Upstairs FF Level Copy 1
1 : 100

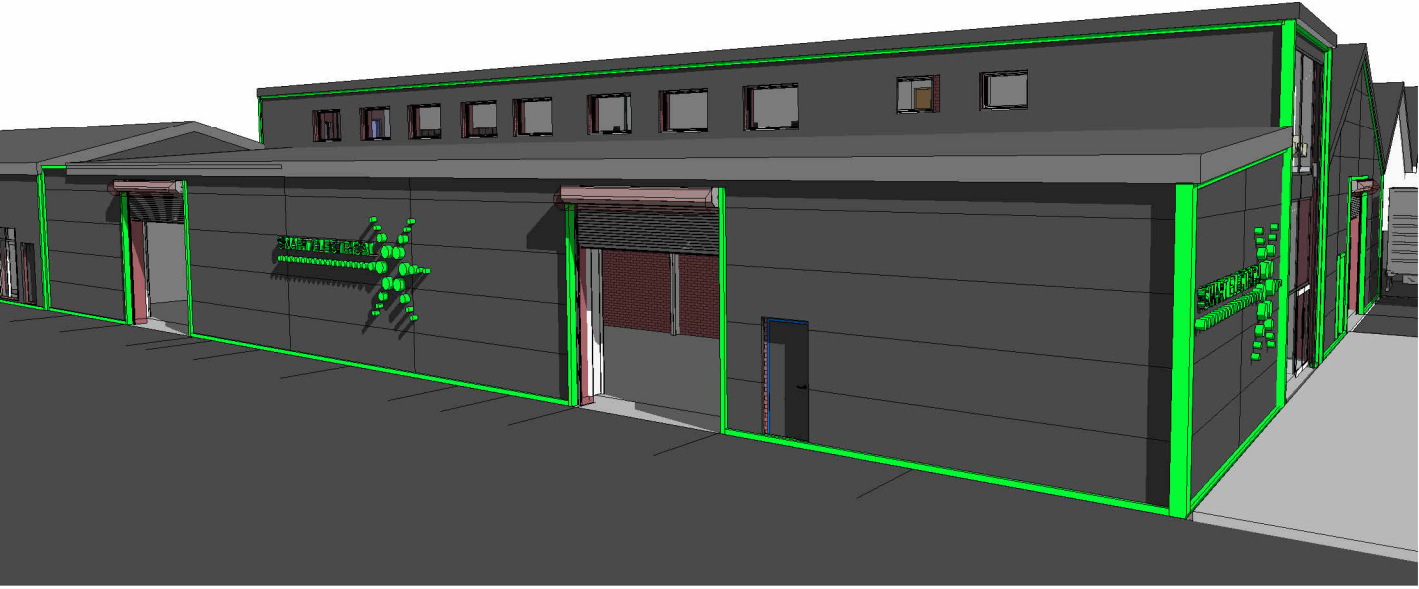

GF Level Copy 1
1 : 200

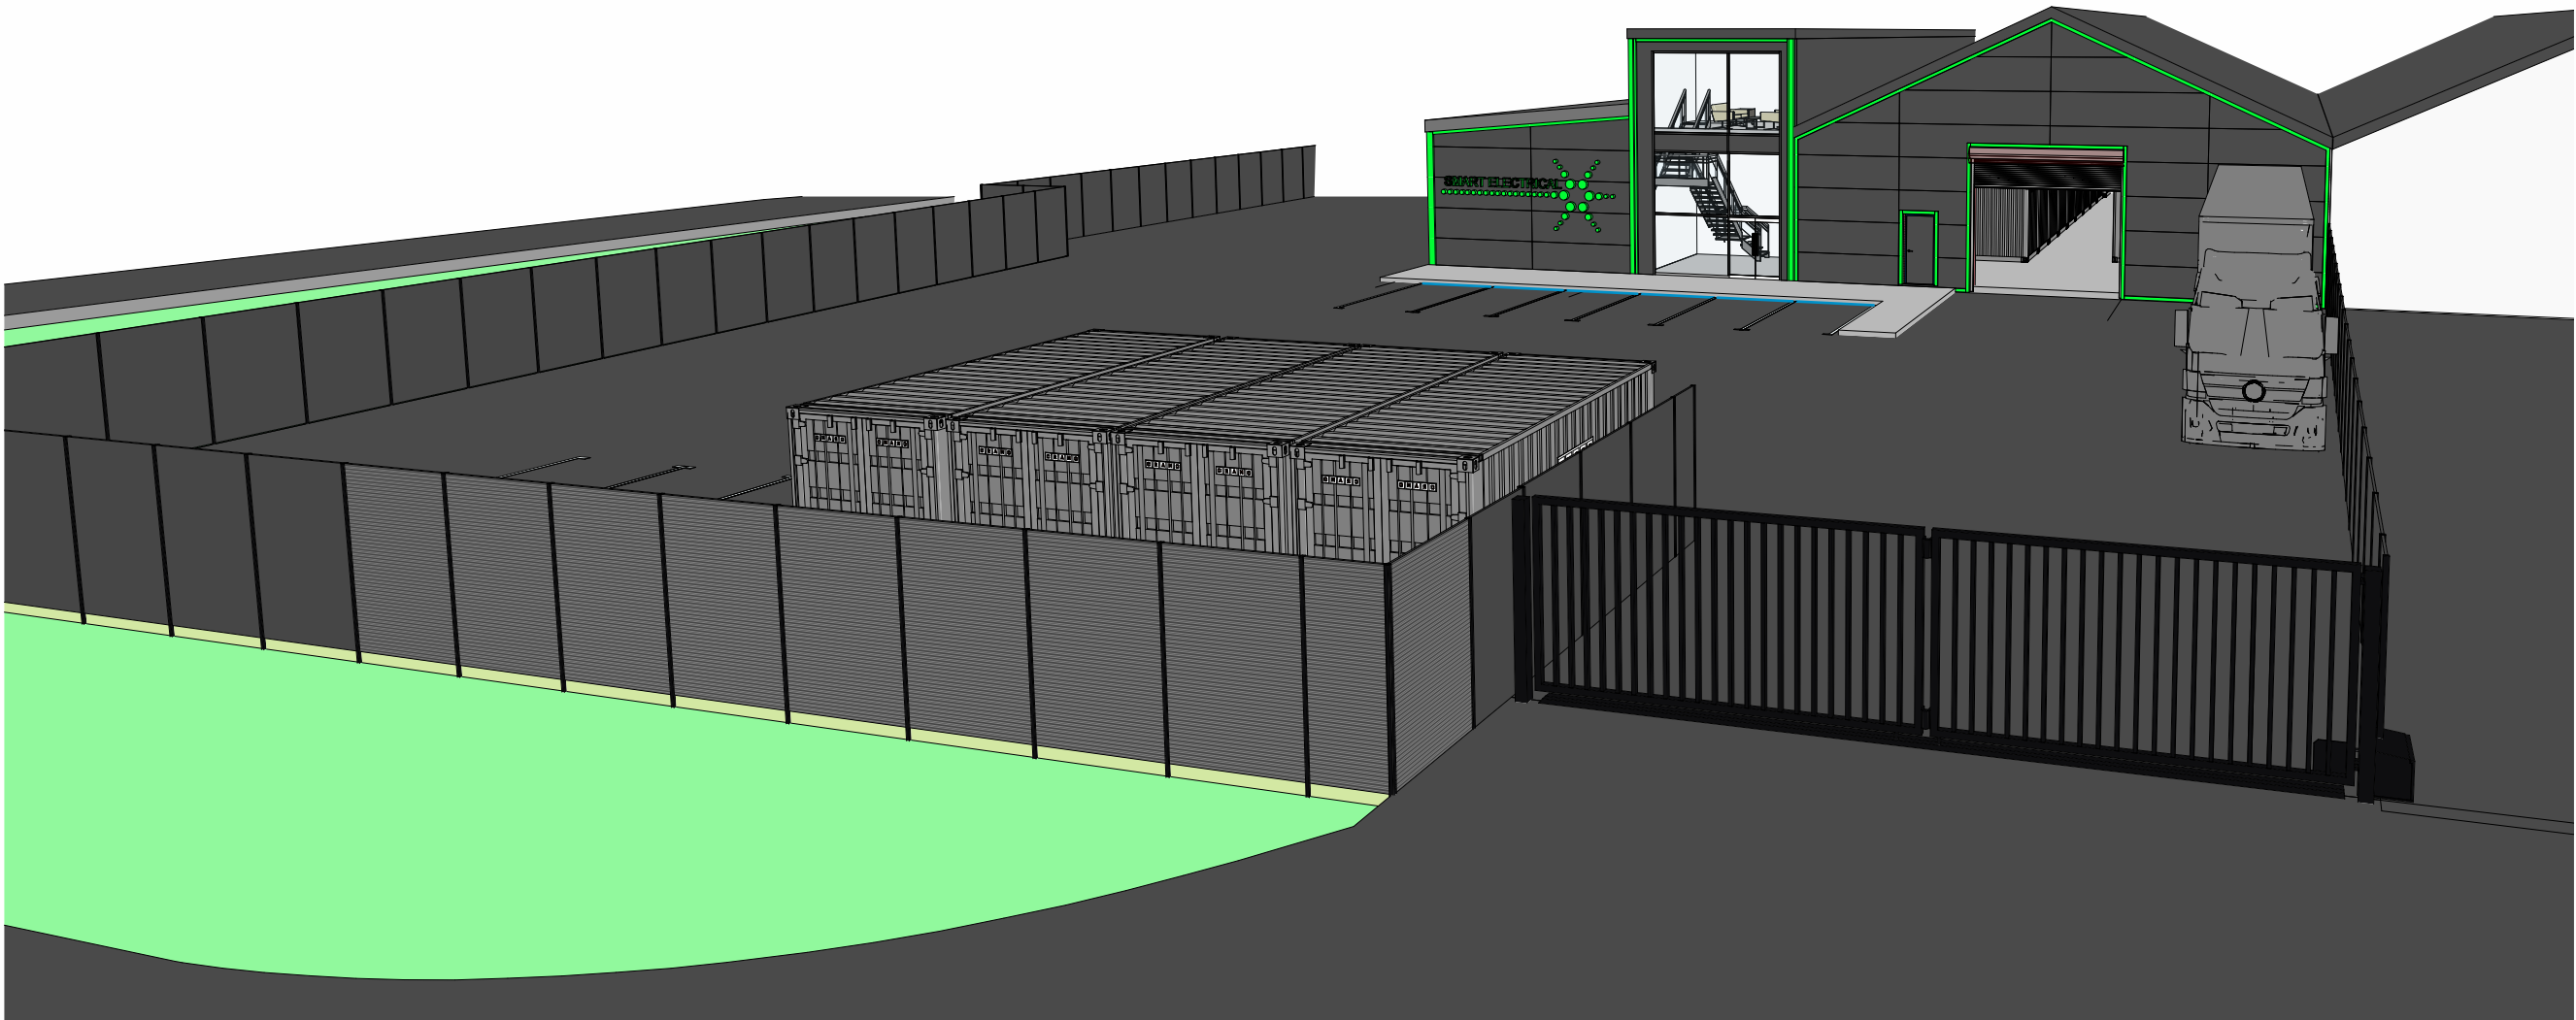

NOTE: All dimensions to be checked on site. Do not scale this drawing. All discrepancies should be reported to Blackbrick Studio. Copyright: 2024 Blackbrick Studio. This drawing and this design are copyright of Blackbrick Studio. This drawing is not to be used or copied without written consent.

REVISIONS		
REVISION	DESCRIPTION	DATE

STATUS: Planning



CLIENT:	Smart Electrical Systems Ltd		
ADDRESS:	Goot Mill Rd, Dowdals, Merthyr Tydfil CF48 3TD		
TITLE:	Plans and 3D's		
DRAWN:	CHECKED:	APPROVED:	REVISION:
XX	Paul A	Approver	
SHEET:	SCALE:	DATE:	
BR001 (2)	As indicated@A1		