
From: donotreply@dwrcymru.com
Sent: 22 November 2023 16:28
To: Planning
Cc: BPMCopies@dwrcymru.com
Subject: Re.PLA0076629. Notification
Attachments: PLA0076629 Public Sewer Record.pdf; 0b43dfaa-891f-11ee-a893-000000273616.doc

WARNING THIS IS AN EXTERNAL EMAIL

External attachment warning, although this email has been scanned for threats, please take extra care before opening attachments from unrecognised senders.

Dear Customer,

Please find attached important information relating to your application.

Should you wish to contact us for any reason, you must use the contact information shown on the attachment(s).

Please do not reply directly to this message.

Best regards,

Developer Services
Dwr Cymru Welsh Water

Dwr Cymru Welsh Water is firmly committed to water conservation and promoting water efficiency. Please log on to our website www.dwrcymru.com/waterefficiency to find out how you can become water wise. Mae Dwr Cymru Welsh Water wedi ymrwymo i warchod adnoddau dwr a hyrwyddo defnydd dwr effeithiol. Mae cyngor i' ch helpu i ddefnyddio dwr yn ddoeth yn www.dwrcymru.com/waterefficiency

***** This email and any file attached is confidential. If you are not a named recipient or believe you may have received this email in error please delete from your system and promptly inform the sender. Dwr Cymru Cyf (trading as Welsh Water) is a company registered in England and Wales, number 02366777, registered office Linea, Fortran Road, St Mellons, Cardiff CF3 0LT. Mae'r neges e-bost yma ac unrhyw ffeil sydd ynghlwm wrthi'n gyfrinachol. Os nad chi yw'r derbynnydd a enwir, neu os ydych chi'n credu eich bod wedi derbyn y neges yma ar gam, dylech ei dileu o'ch system ar unwaith a hysbysu'r anfonwr. Cwmni sydd wedi ei gofrestru yng Nghymru yw Dŵr Cymru Cyf (yn masnachu fel Dŵr Cymru), ei rif cofrestredig yw 02366777, ,, ac mae ei swyddfa gofrestredig yn Linea, Heol Fortran, Llaneirwg, Caerdydd, CF3 0LT. *****



LEGEND(Representative of most common features)

	Foul chamber		Outfall
	Surface water chamber		Lamp hole
	Combined chamber		Storm Overflow
	Combined sewer overflow		Rising main
	Special purpose chamber		Gravity sewer
	Treatment works		Private sewer
	Pumping station		Private sewer subject to Sect. 104 adoption agreement
	NB: Sewer symbol colour indicates the type.		Private Sewer Transfer
	RED - Combined		Lateral Drain
	GREEN - Surface Water		Inspection Chamber
	BROWN - Foul		
	Purple - Former S24 sewers (for indicative purposes only)		

Notes:

Whilst every reasonable effort has been taken to correctly record the pipe material of DCWW assets, there is a possibility that in some cases pipe material (other than Asbestos Cement or Pitch Fibre) may be found to be asbestos cement (AC) or Pitch Fibre (PF). It is therefore advisable that the possible presence of AC or PF pipes be anticipated and considered as part of any risk assessment prior to excavation.


Dŵr Cymru Cymru (The Company) gives this information as to the position of its underground apparatus by way of general guidance only and on the understanding that it is based on the best information available and no warranty as to its correctness is relied upon in the event of excavations or other works made in the vicinity of the company's apparatus. The user of this information does so at their own risk and any excavations made without the permission of the Company are done so in accordance with statutory requirements of sections 105 and 109 of the Water Industry Act 1991 which in cases open the user information available and, in particular, but without prejudice to the generality of the foregoing, it should be noted that the records that are available to the Company may not disclose the existence of a water main, service pipe, sewer, lateral drain or downpipe and any associated apparatus and before 1 September 1992, or if they do, the particular thereof including the position, underground may not be accurate. It must be understood that the furnishing of this information is solely without prejudice to the provisions of the New Roads and Street Works Act 1991 and the Company's right to be compensated for any damage to its apparatus.

Service pipes are not generally shown but their presence should be anticipated.

**EXACT LOCATIONS OF ALL APPARATUS
TO BE DETERMINED ON SITE.**

Reproduced by permission of the Ordnance Survey on behalf of
HMSSO. © Crown copyright and database right 2017.
All rights reserved.
Ordnance Survey Licence number 100019534

Map Ref: 306167,206233
Map scale: 1:350
Printed by: Jeremy Hackman
Printed on: 22 Nov 2023

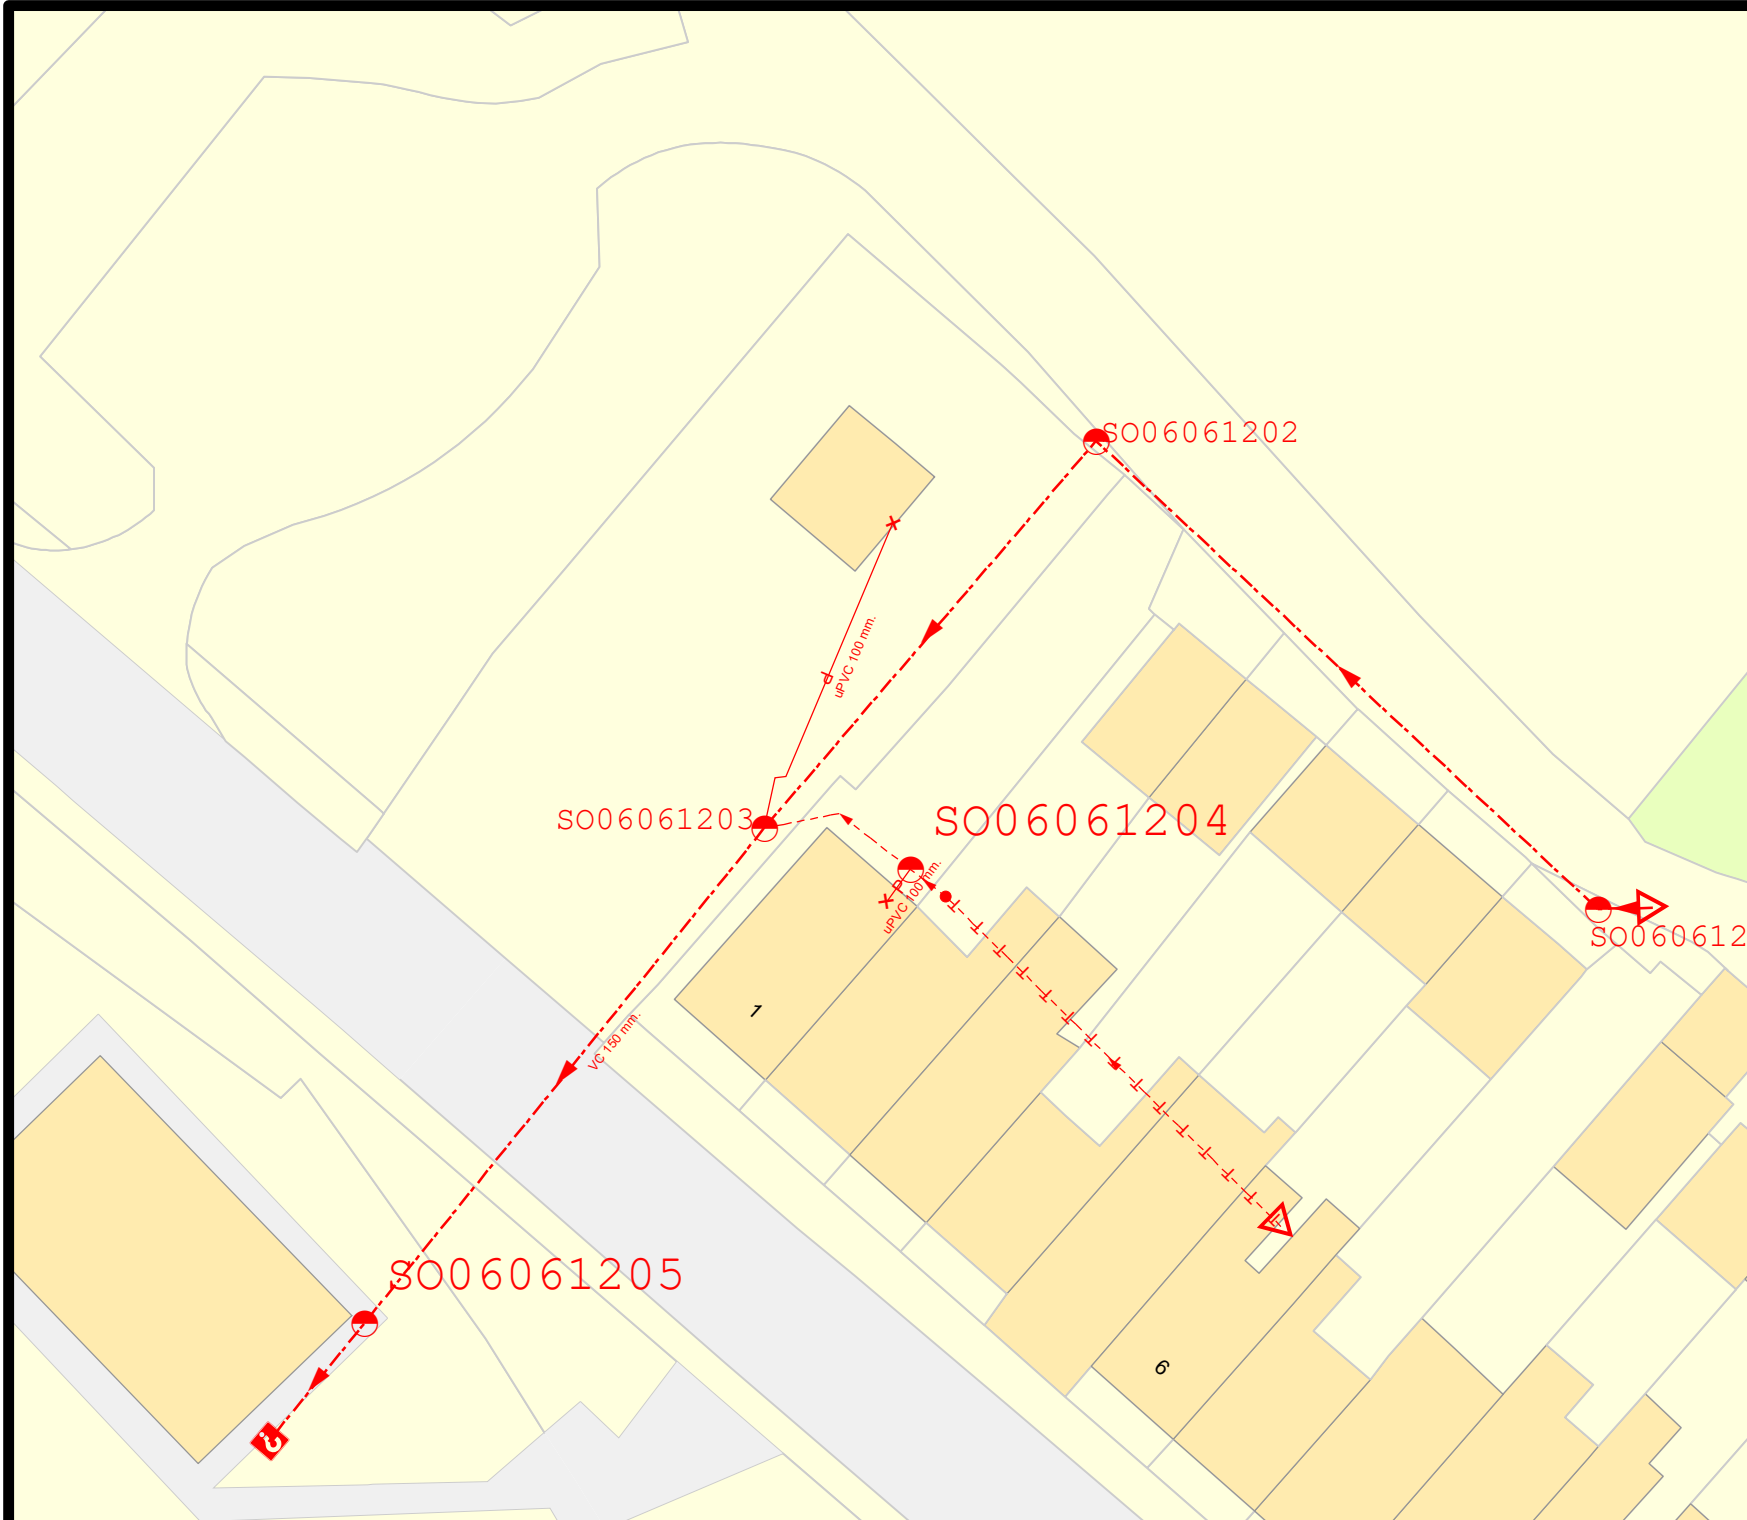

Merthyr Tydfil County Council
The Planning Division
Unit 5 Triangle Business Park
Pentrebach
Merthyr Tydfil
CF48 4TQ

Date: 22/11/2023
Our Ref: PLA0076629
Your Ref: P/23/0268

Dear Sir/Madam,

Grid Ref: SO061062 306159 206239
Site: Land adjacent to no. 1 Mansfield Terrace, Merthyr Tydfil,
Development: Construct 2 dwellings

We refer to your planning consultation relating to the above site, and we can provide the following comments in respect to the proposed development.

We note that the developer has indicated that foul and surface water flows are to be disposed of via the public sewerage system and we offer no objection in principle to the foul flows only discharging to the public sewer. However, there is no justification within the application submitted as to whether sustainable methods of surface water drainage has been investigated. In the absence of this information and to ensure there is no detriment to the public sewerage system we request the following **Condition and Advisory Notes** are imposed on any planning consent.

SEWERAGE

Condition

No surface water and/or land drainage shall be allowed to connect directly or indirectly with the public sewerage network.

Reason: To prevent hydraulic overloading of the public sewerage system, to protect the health and safety of existing residents and ensure no pollution of or detriment to the environment.

ASSET PROTECTION

The proposed development site is crossed by a public sewer with the approximate position being marked on the attached Statutory Public Sewer Record. The position shall be accurately located and marked out on site before works commence and no operational development shall be carried out within 3 metres either side of the centreline of the public sewer.

Advisory Notes

As of 7th January 2019, this proposed development is subject to Schedule 3 of the Flood and Water Management Act 2010. The development therefore requires approval of Sustainable Drainage Systems (SuDS) features, in accordance with the 'Statutory standards for sustainable drainage systems – designing, constructing, operating and maintaining surface water drainage systems'. It is therefore recommended that the developer engage in consultation with the Local Authority, as the determining SuDS Approval Body (SAB), in relation to their proposals for SuDS features. Please note, Dwr Cymru Welsh Water is a statutory consultee to the SAB application process and will provide comments to any SuDS proposals by response to SAB consultation.

In accordance with Planning Policy Wales (Edition 11) and Technical Advice Note 12 (Design), the applicant is advised to take a sustainable approach in considering water supply in new development proposals, including utilising approaches that improve water efficiency and reduce water consumption. We would recommend that the applicant liaises with the relevant Local Authority Building Control department to discuss their water efficiency requirements.

The applicant may need to apply to Dwr Cymru / Welsh Water for any connection to the public sewer under S106 of the Water Industry Act 1991. If the connection to the public sewer network is either via a lateral drain (i.e., a drain which extends beyond the connecting property boundary) or via a new sewer (i.e., serves more than one property), it is now a mandatory requirement to first enter into a Section 104 Adoption Agreement (Water Industry Act 1991). The design of the sewers and lateral drains must also conform to the Welsh Ministers Standards for Gravity Foul Sewers and Lateral Drains and conform with the publication "Sewers for Adoption"- 7th Edition. Further information can be obtained via the Developer Services pages of www.dwrcymru.com

The planning permission hereby granted does not extend any rights to carry out any works permissions required by the Water industries Act 1991. Any alterations to existing premises resulting in the creation of additional premises or merging of existing premises must also be constructed so that each is separately connected to the Company's water main and can be separately metered. Please contact our new connections team on 0800 917 2652 for further information on water and sewerage connections.

The applicant is also advised that some public sewers and lateral drains may not be recorded on our maps of public sewers because they were originally privately owned and were transferred into public ownership by nature of the Water Industry (Schemes for Adoption of Private Sewers) Regulations 2011.



Welsh Water is owned by Glas Cymru – a 'not-for-profit' company.
Mae Dwr Cymru yn eiddo i Glas Cymru – cwmni 'nid-er-elw'.

We welcome correspondence in
Welsh and English

Dŵr Cymru Cyf, a limited company registered in
Wales no 2366777. Registered office: Pentwyn Road,
Nelson, Treharris, Mid Glamorgan CF46 6LY

Rydym yn croesawu gohebiaeth yn y
Gymraeg neu yn Saesneg

Dŵr Cymru Cyf, cwmni cyfyngedig wedi'i gofrestru yng
Nghymru rhif 2366777. Swyddfa gofrestredig: Heol Pentwyn
Nelson, Treharris, Morgannwg Ganol CF46 6LY.

The presence of such assets may affect the proposal. In order to assist us in dealing with the proposal the applicant may contact Dwr Cymru Welsh Water. Under the Water Industry Act 1991 Dwr Cymru Welsh Water has rights of access to its apparatus at all times.

Our response is based on the information provided by your application. Should the proposal alter during the course of the application process we kindly request that we are re-consulted and reserve the right to make new representation.

If you have any queries, please contact the undersigned on 0800 917 2652 or via email at developer.services@dwrcymru.com

Please quote our reference number in all communications and correspondence.

Yours faithfully,

Maria Evans
Development Planning Officer
Developer Services



Welsh Water is owned by Glas Cymru – a ‘not-for-profit’ company.
Mae Dŵr Cymru yn eiddo i Glas Cymru – cwmni ‘nid-er-elw’.

We welcome correspondence in
Welsh and English

Dŵr Cymru Cyf, a limited company registered in
Wales no 2366777. Registered office: Pentwyn Road,
Nelson, Treharris, Mid Glamorgan CF46 6LY

Rydym yn croesawu gohebiaeth yn y
Gymraeg neu yn Saesneg

Dŵr Cymru Cyf, cwmni cyfyngedig wedi'i gofrestru yng
Nghymru rhif 2366777. Swyddfa gofrestredig: Heol Pentwyn
Nelson, Treharris, Morgannwg Ganol CF46 6LY.