

This drawing, the works and concepts depicted are the copyright of Paul Overton Architect and may not be reproduced or made use of, either directly or indirectly, without express written consent.

Do not scale off this drawing.

All heights, levels, sizes and dimensions to be checked on site before any work is undertaken.

PAUL OVERTON ARCHITECTS
97A HIGH STREET
MERTHYR TYDFIL
CF47 8UD
TEL. 01686 371194
MOB. 07629 659 262
naul@pauloverton-architects.co.uk

Client
Mr and Mrs R. Llewellyn


Project
Cyfarthfa Vicarage

External details


CAD ref	Drawn	MST
---------	-------	-----

Date	October 2019
Scale	1:25 @ A1

Project No. 9037	Drawing No. 06	Revision -
---------------------	-------------------	---------------

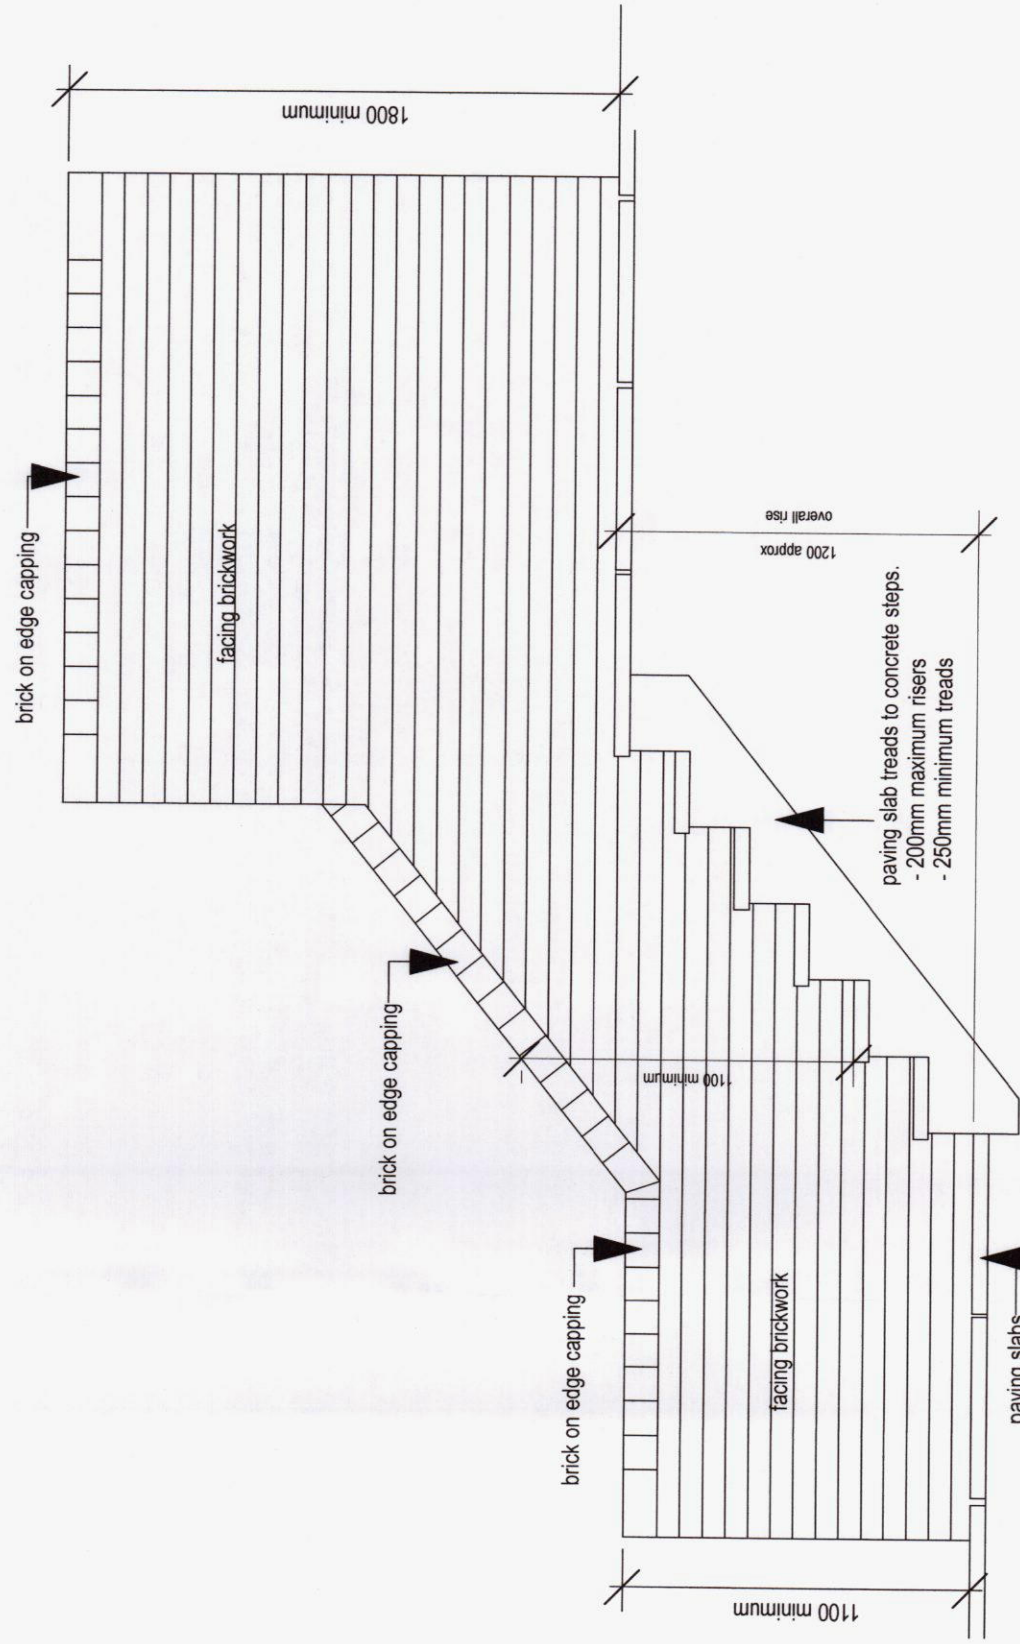


SECTION THROUGH STEPS (1:25)

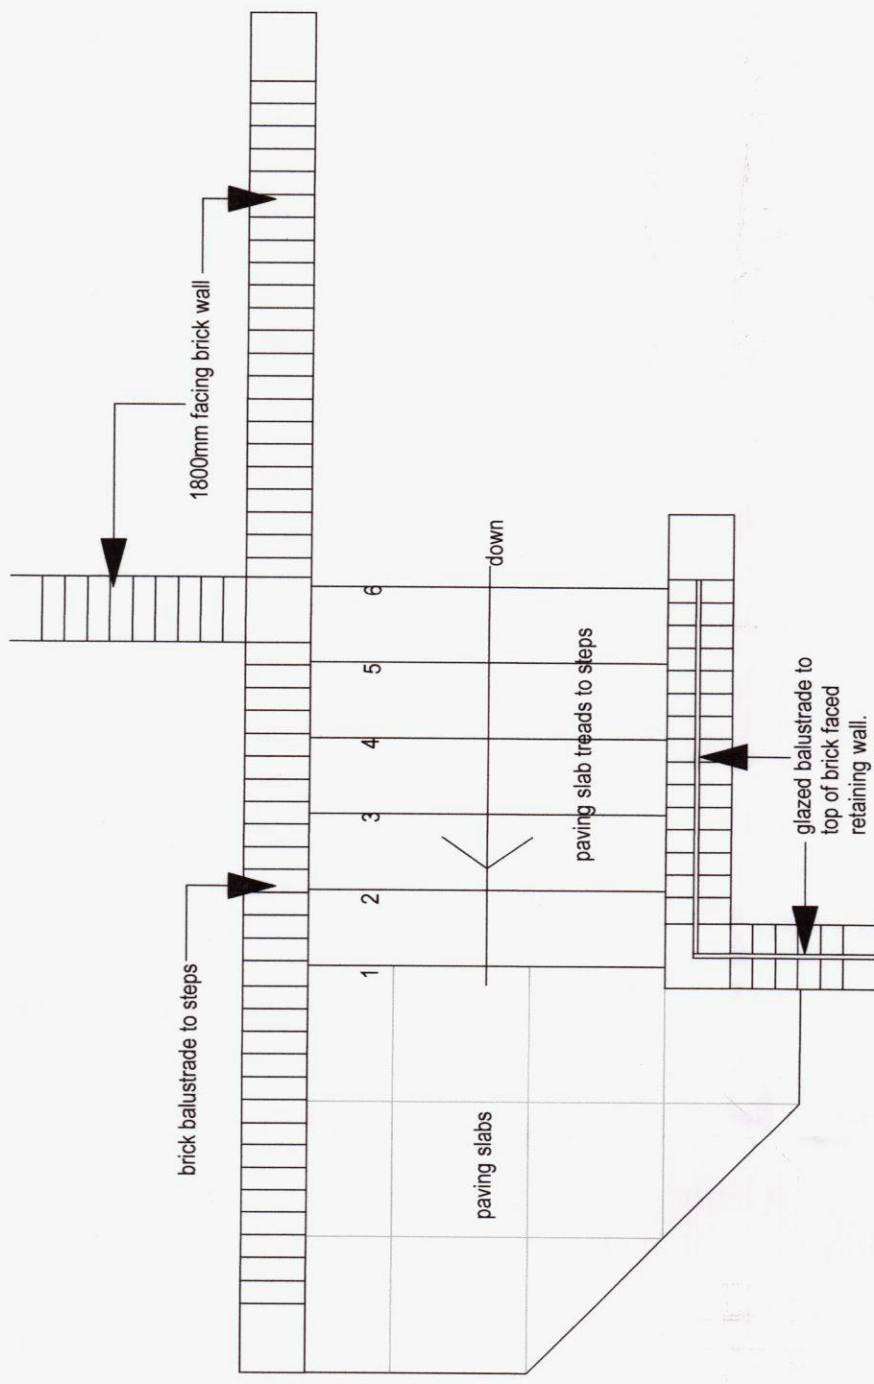


PLAN OF STEPS (1:25)

STEPS TO GARDEN DETAILS

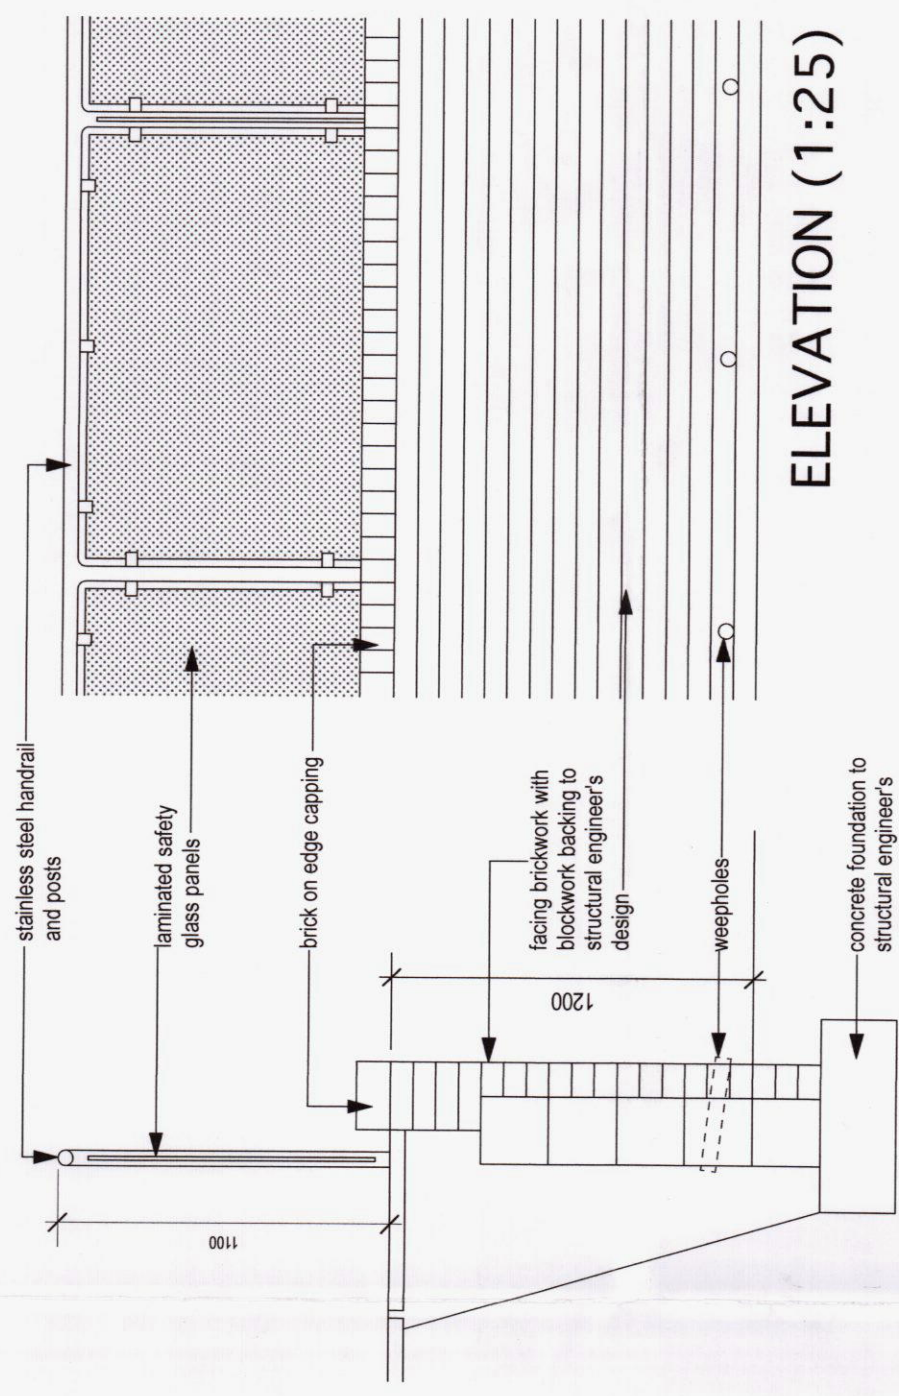


ELEVATION (1:25)

DETAILS OF GLAZED BALUSTRADE TO NEW TERRACE

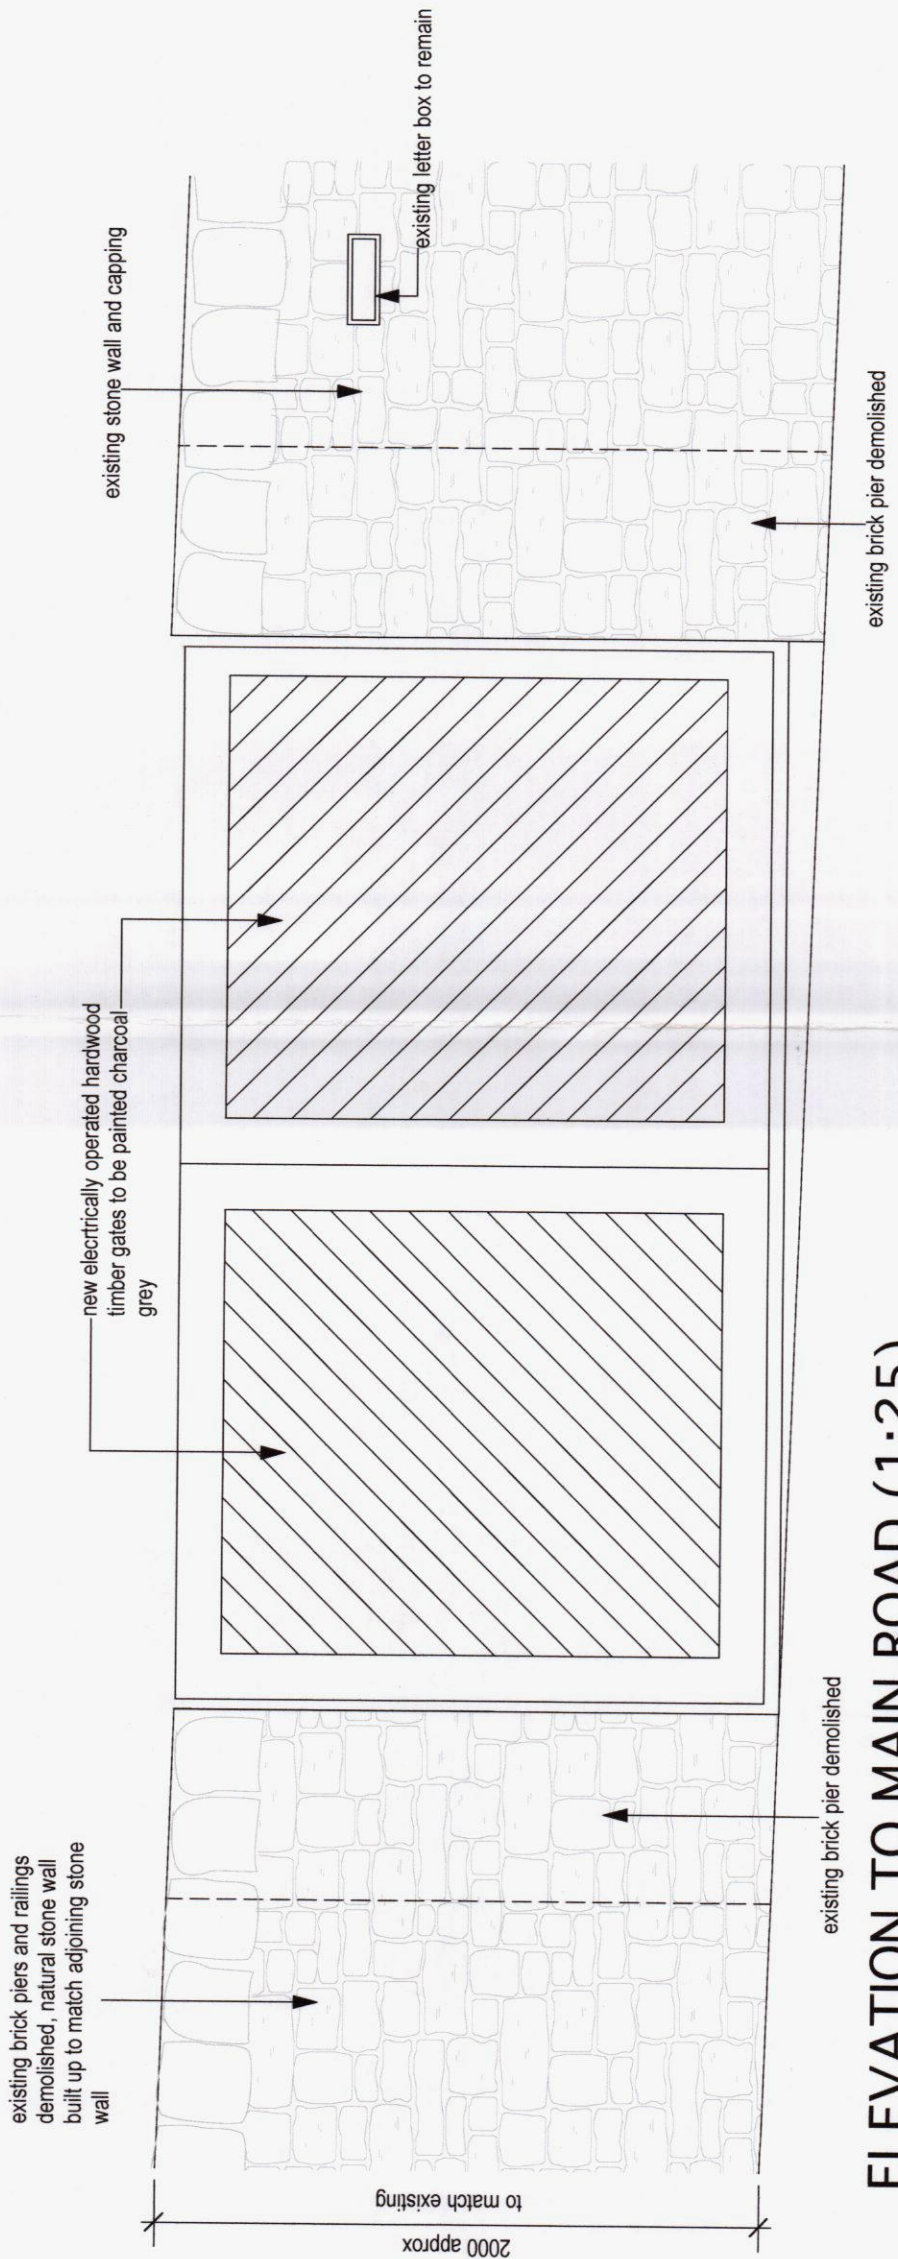


ELEVATION TO MAIN ROAD (1:25)

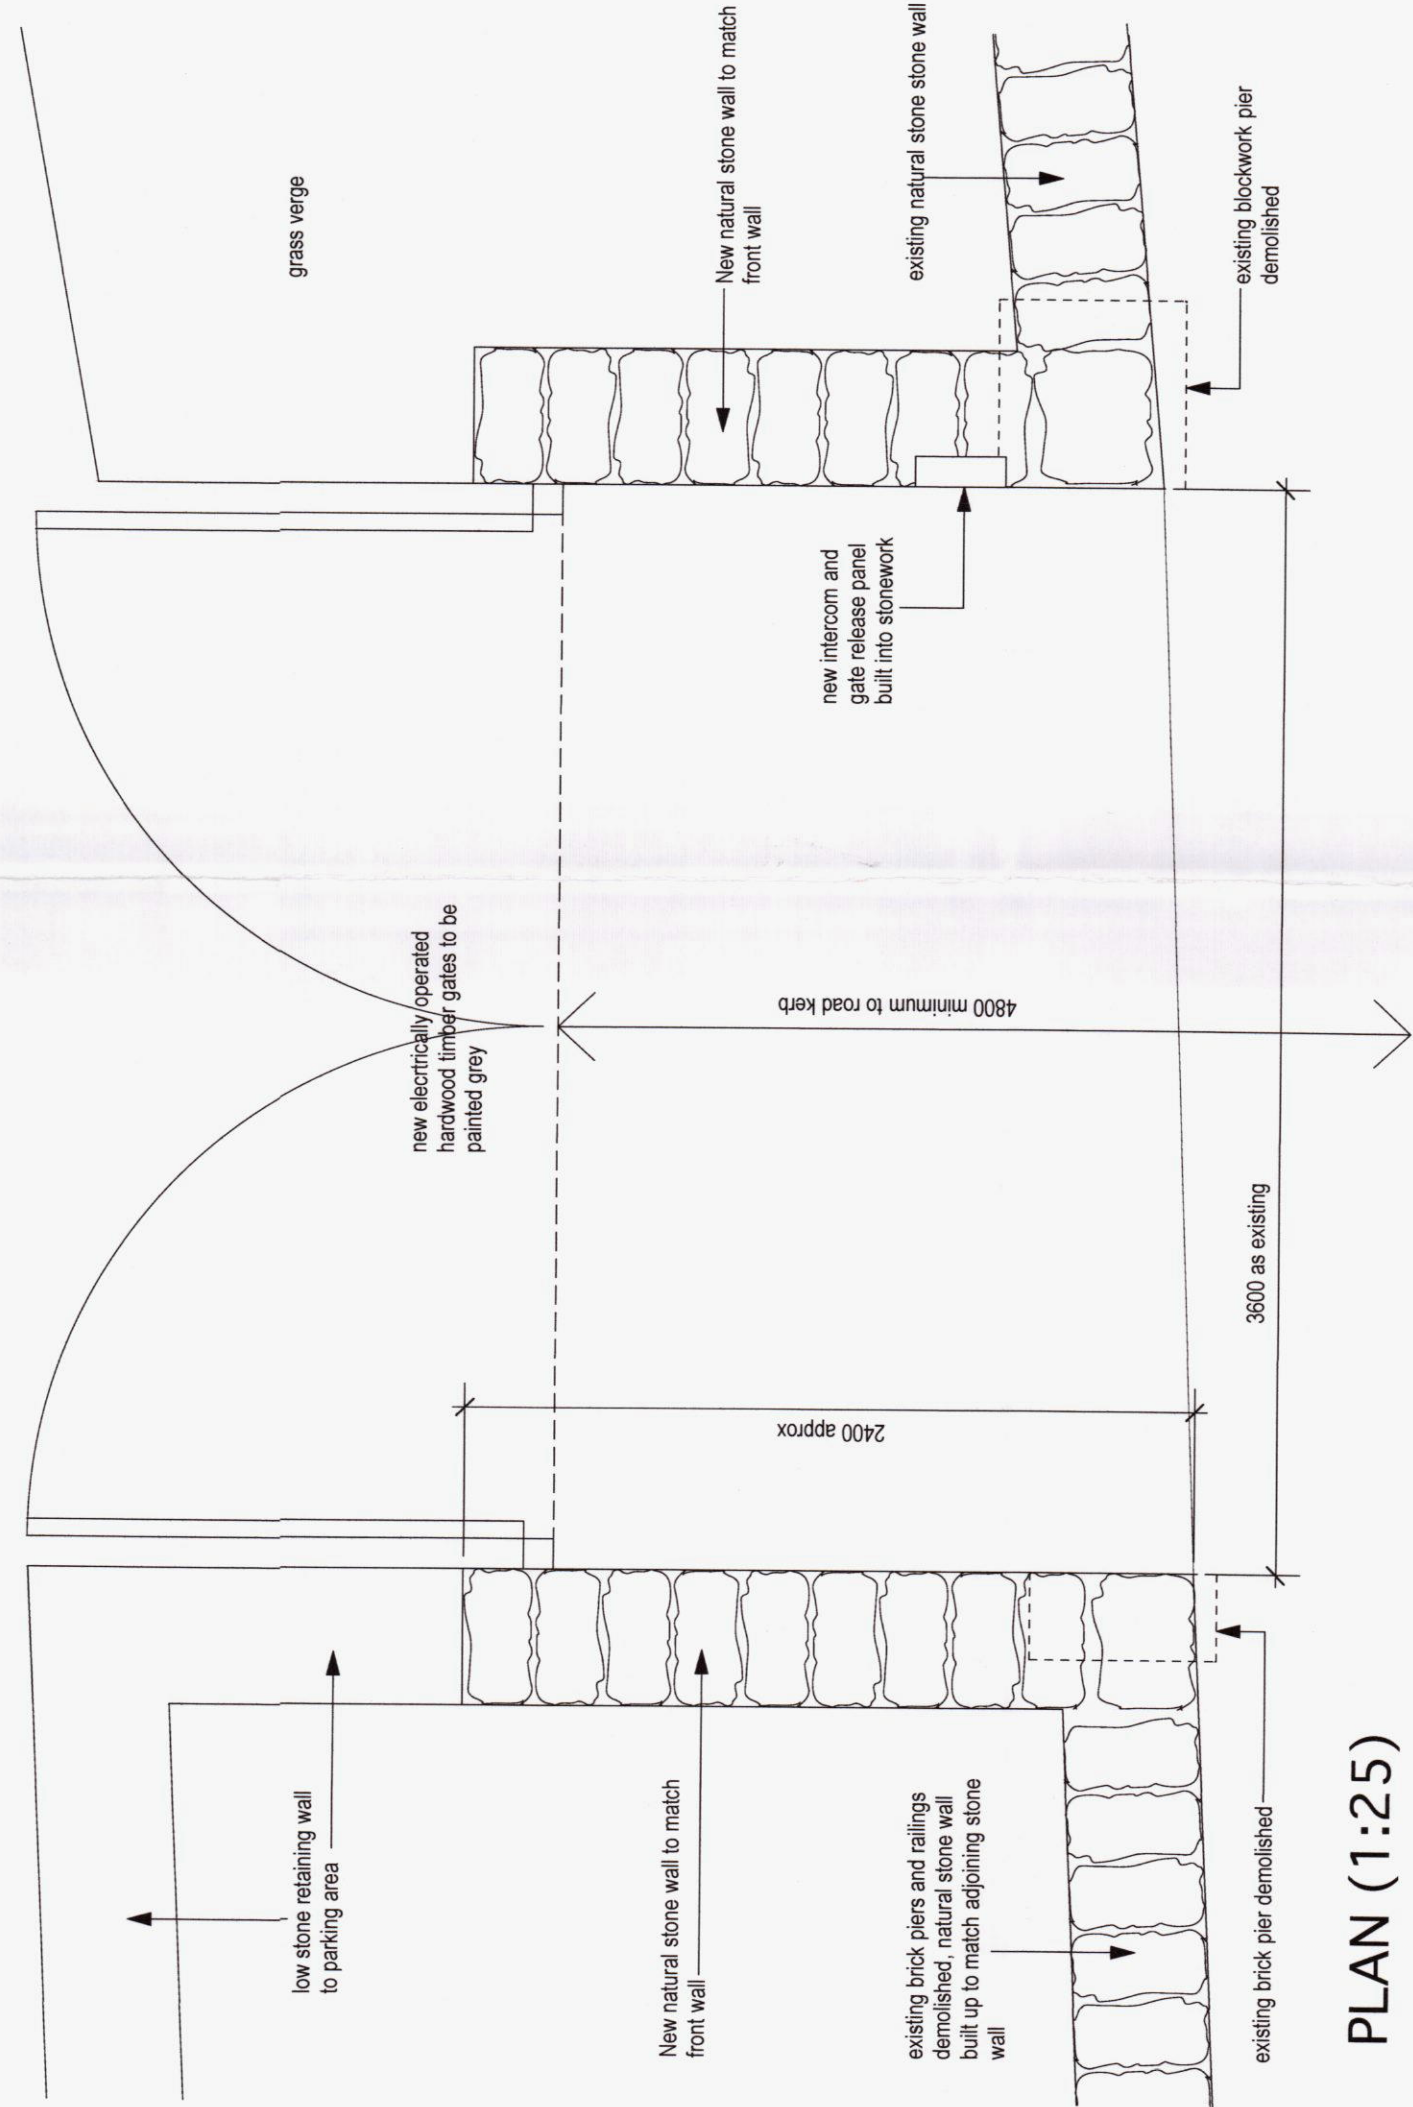


PLAN (1:25)

ENTRANCE GATES DETAILS

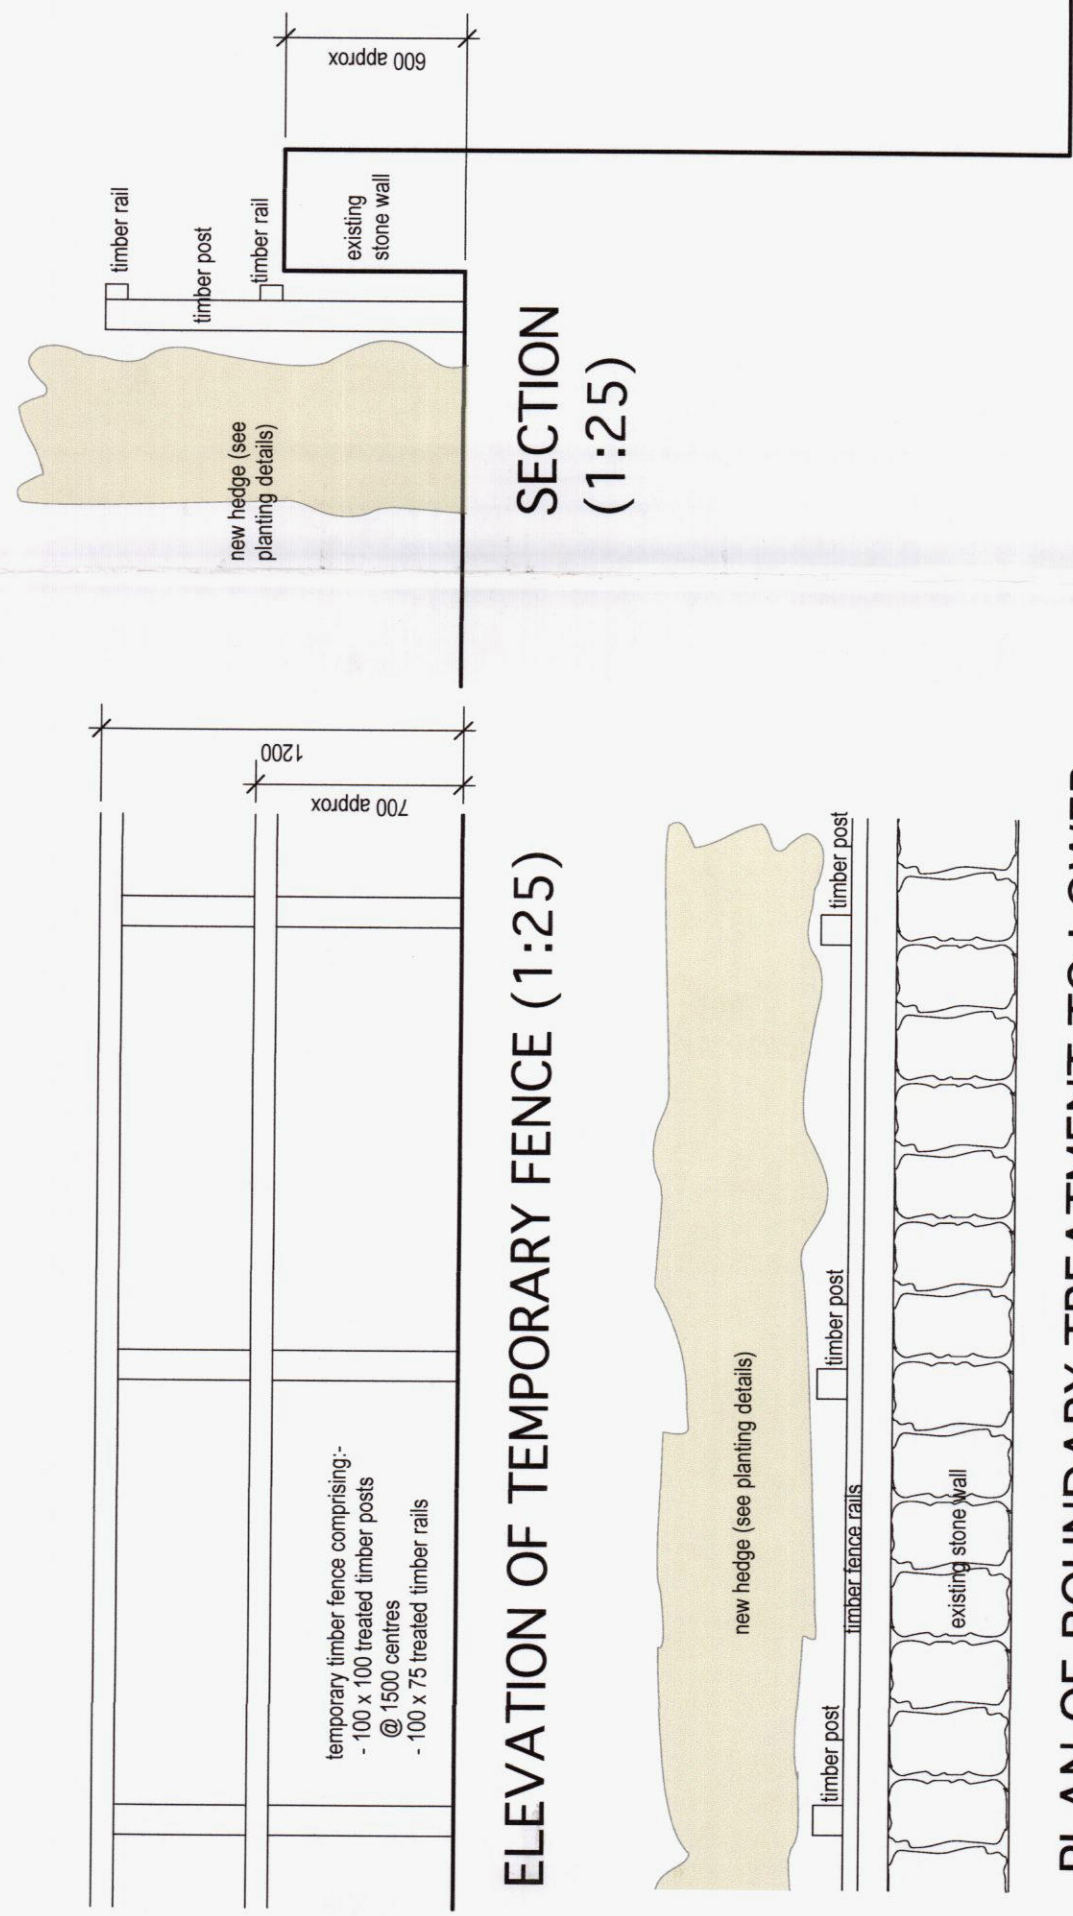


ELEVATION OF TEMPORARY FENCE (1:25)

SECTION
(1:25)

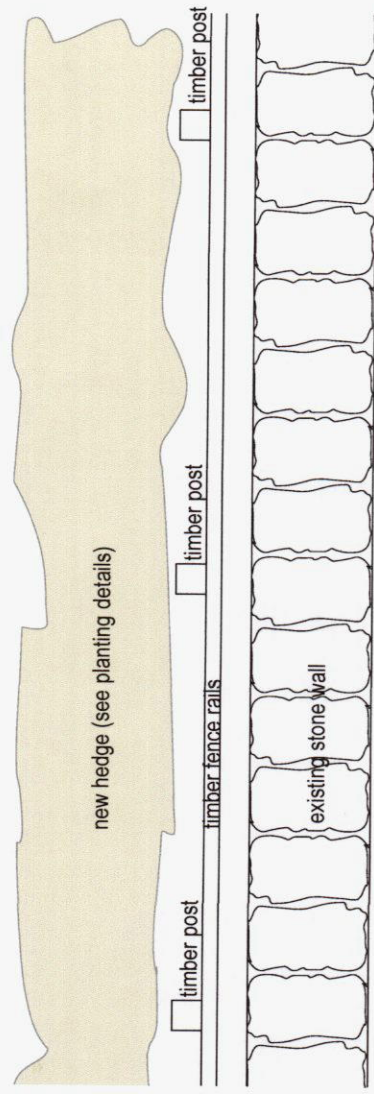

PLAN OF BOUNDARY TREATMENT TO LOWER GARDEN (1:25)

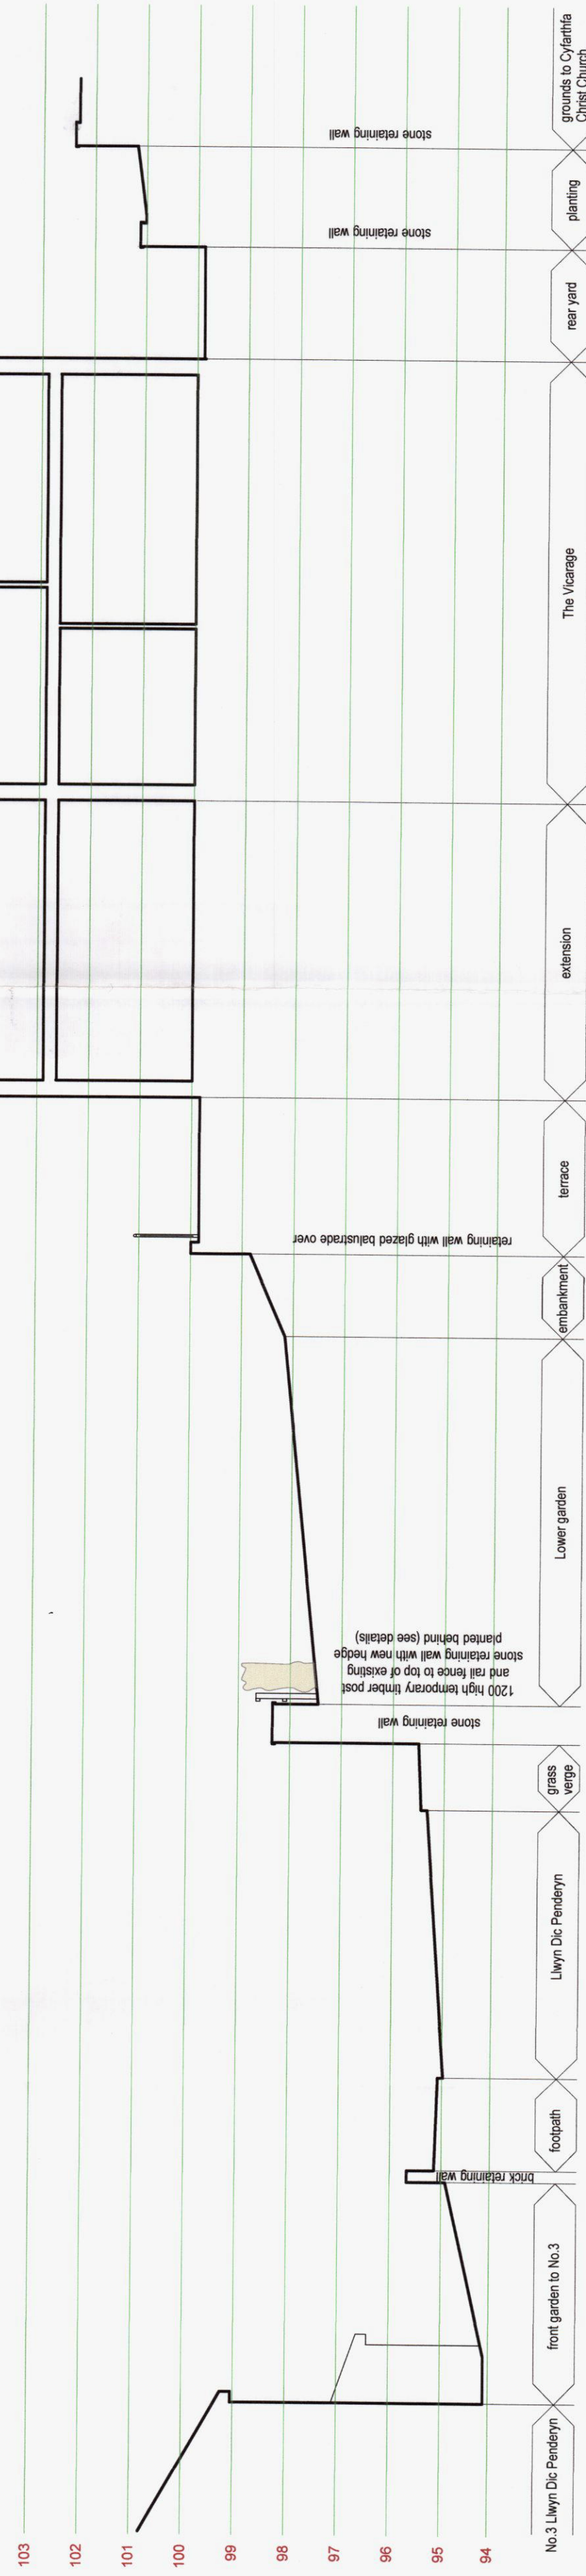

SITE SECTION A - A (scale 1:100) - AS PROPOSED

BOUNDARY TREATMENT TO LOWER GARDEN