




Existing



Proposed


Elevation 1:50

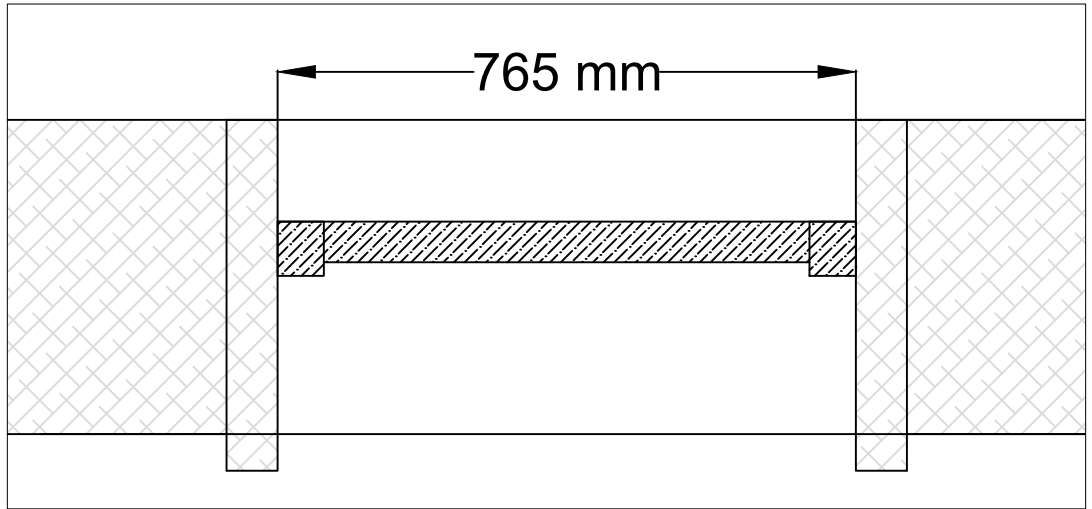


Door Plan 1:5




Location Plan 1:1250

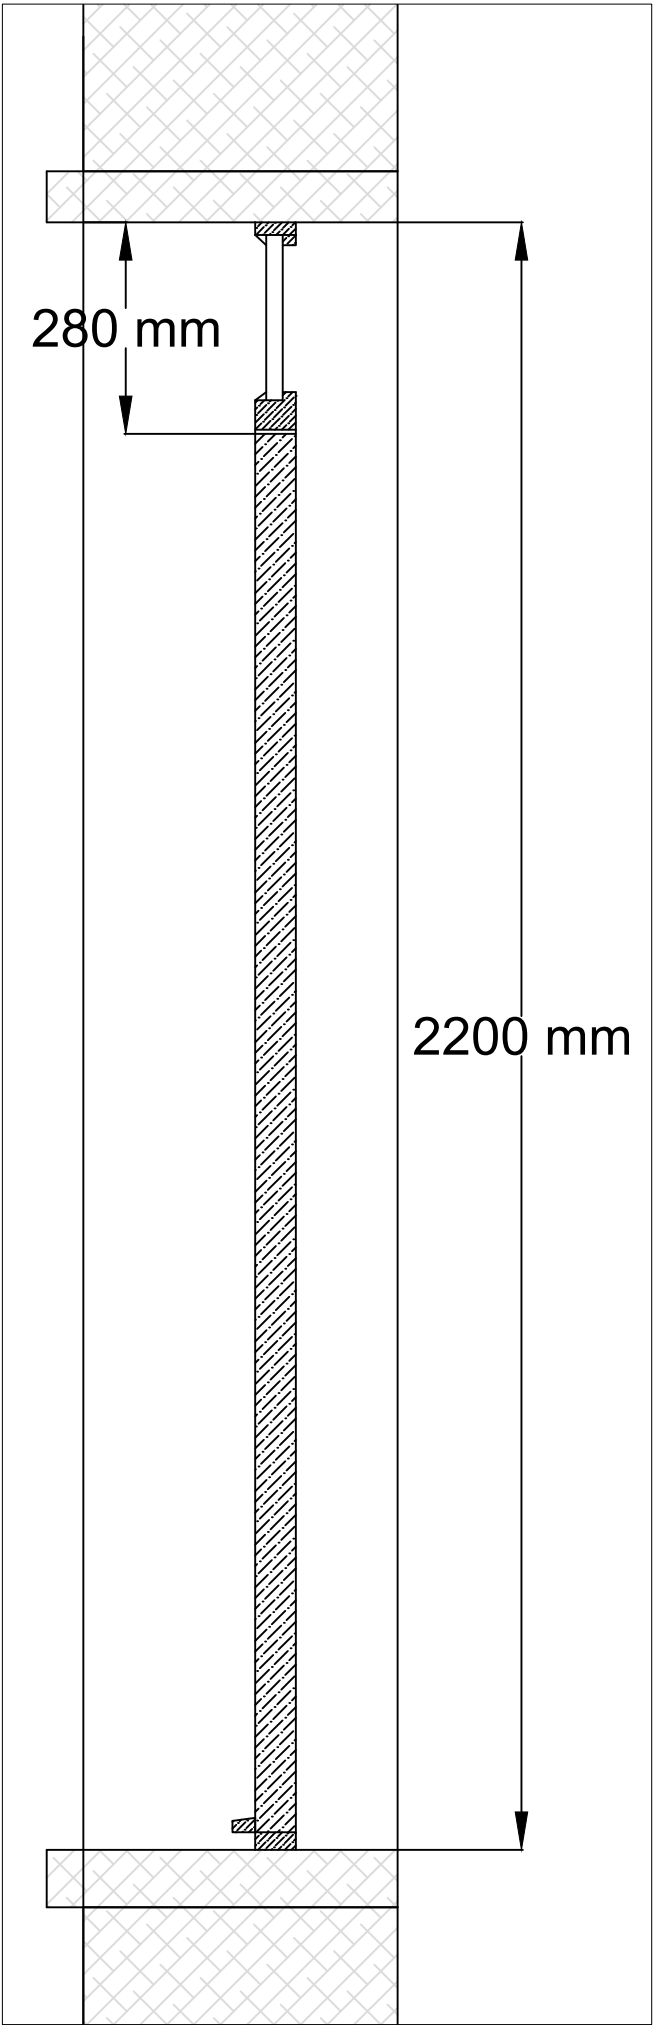

Door Section 1:5

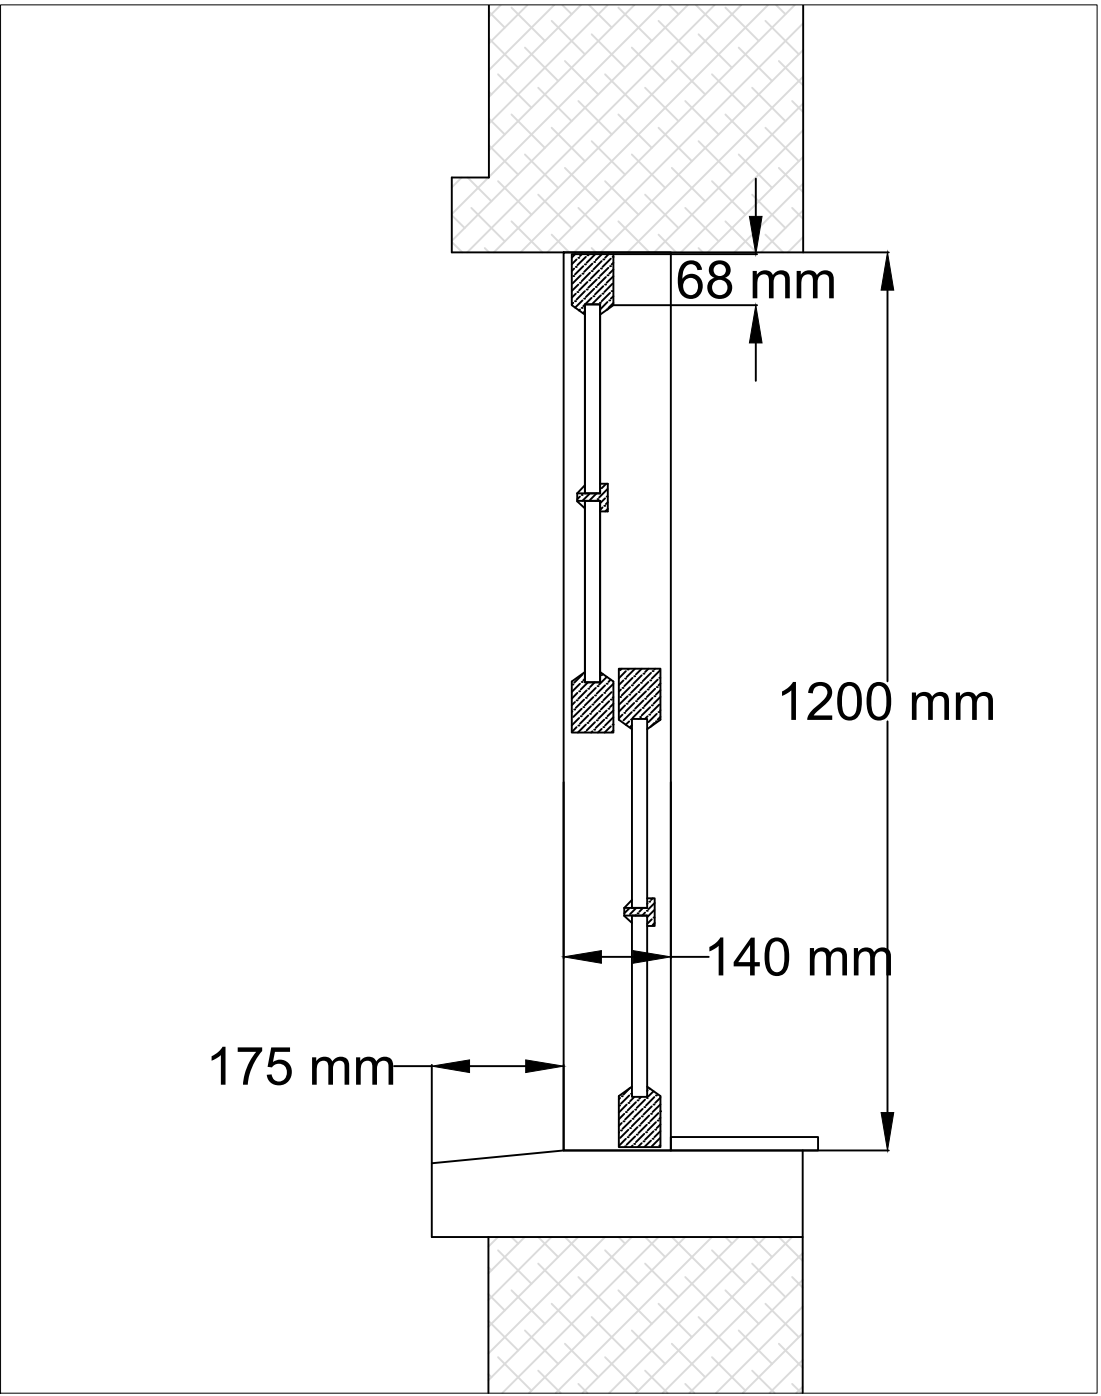

Window Section 1:5

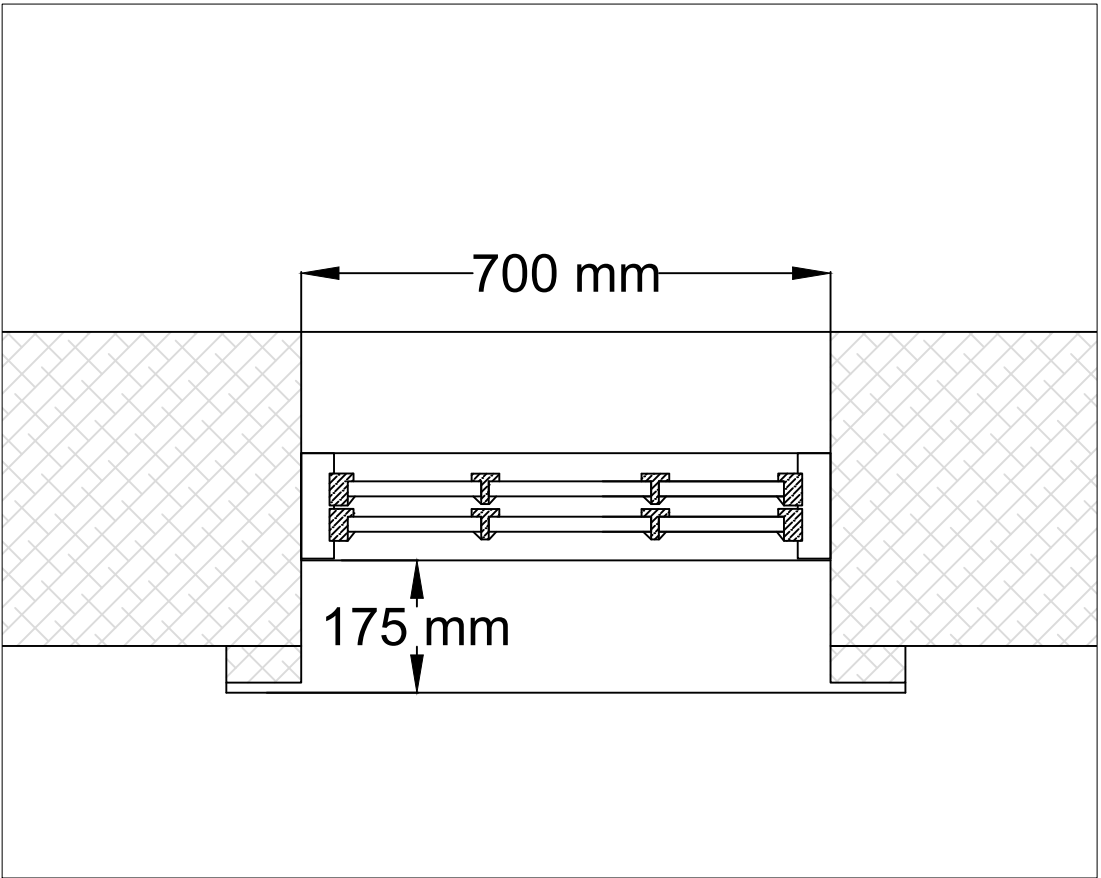

Window Plan 1:5

12 Nightingale Street
Abercanaid

Original A2