


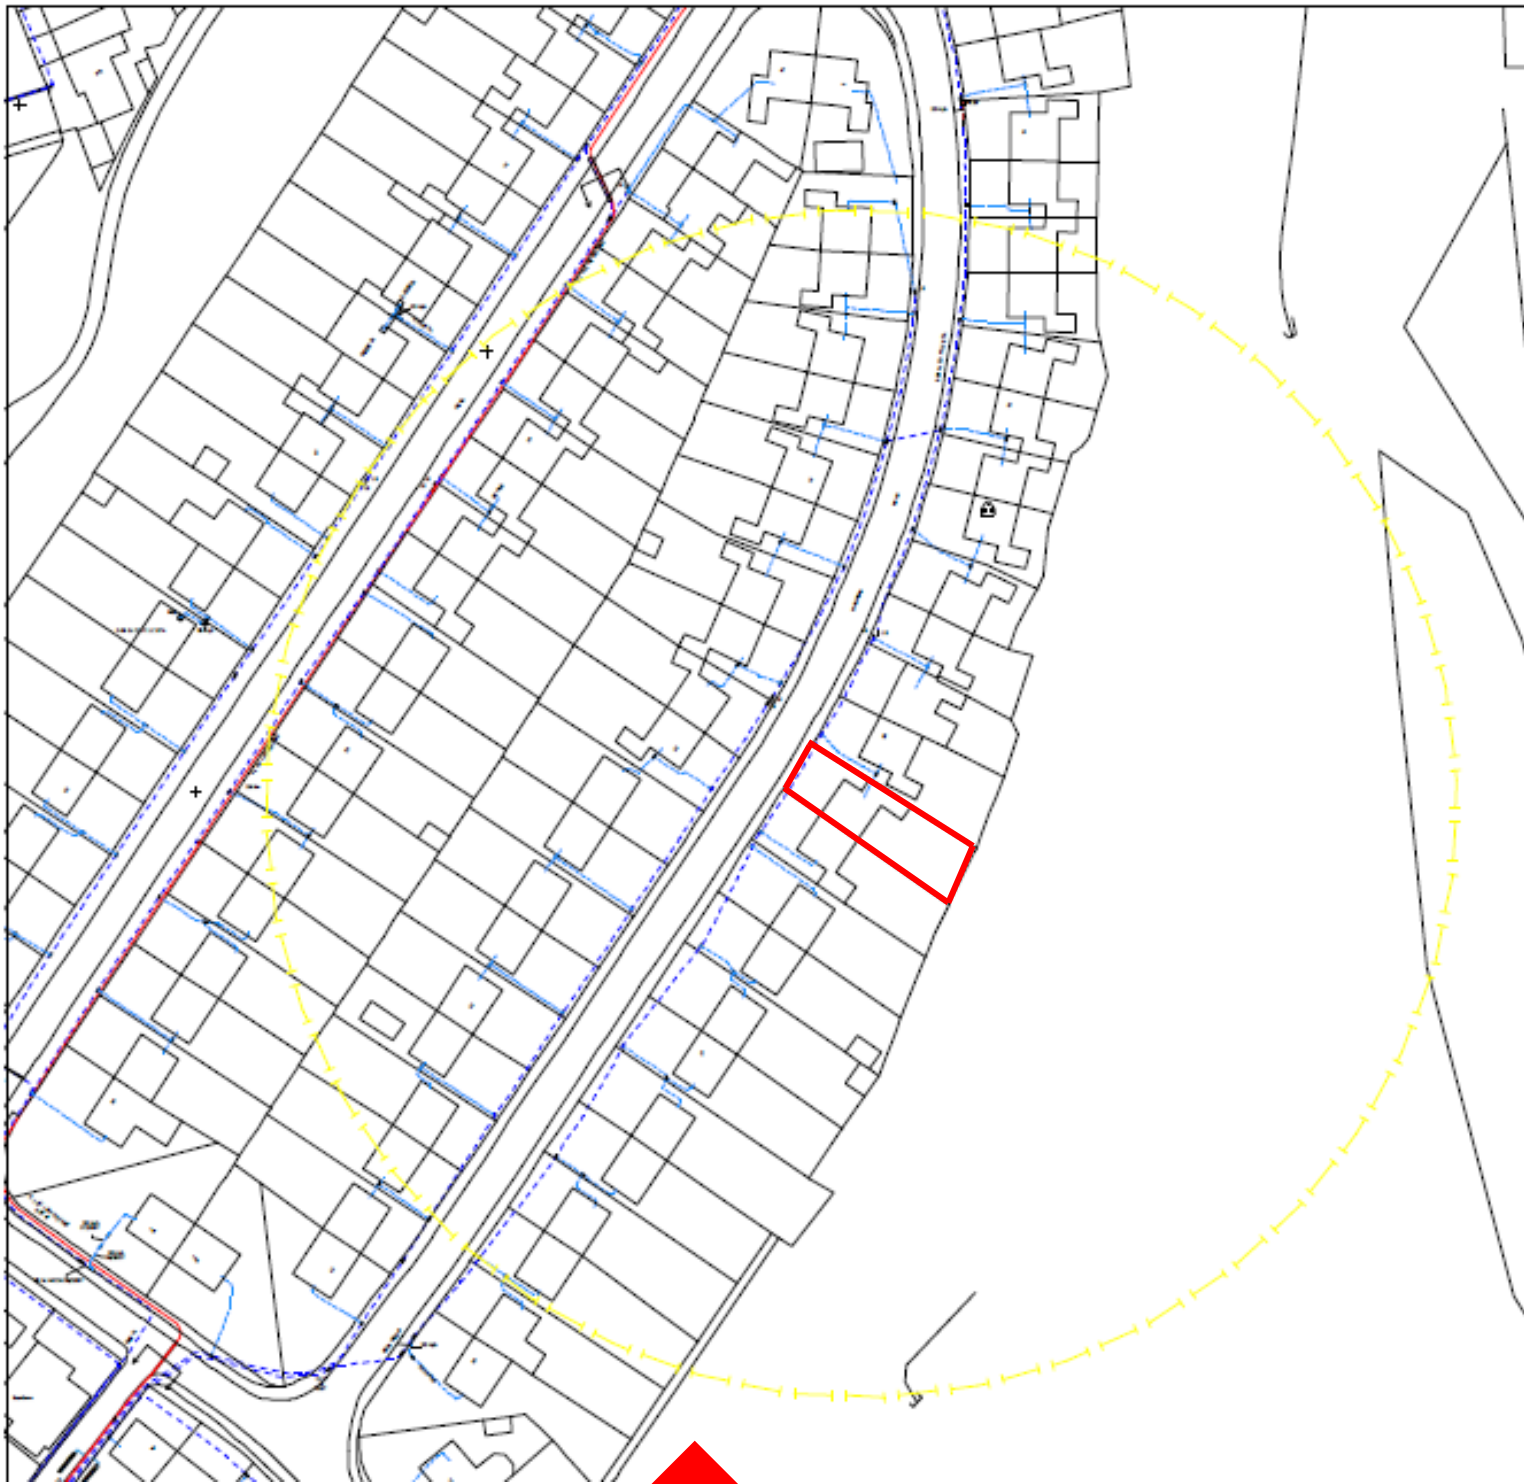

NORTH

Location plan for.....

37, Wallhead Road, Twynyrodyn, Merthyr Tydfil, CF47 0SS

Scale 1:1250

Paper A4