

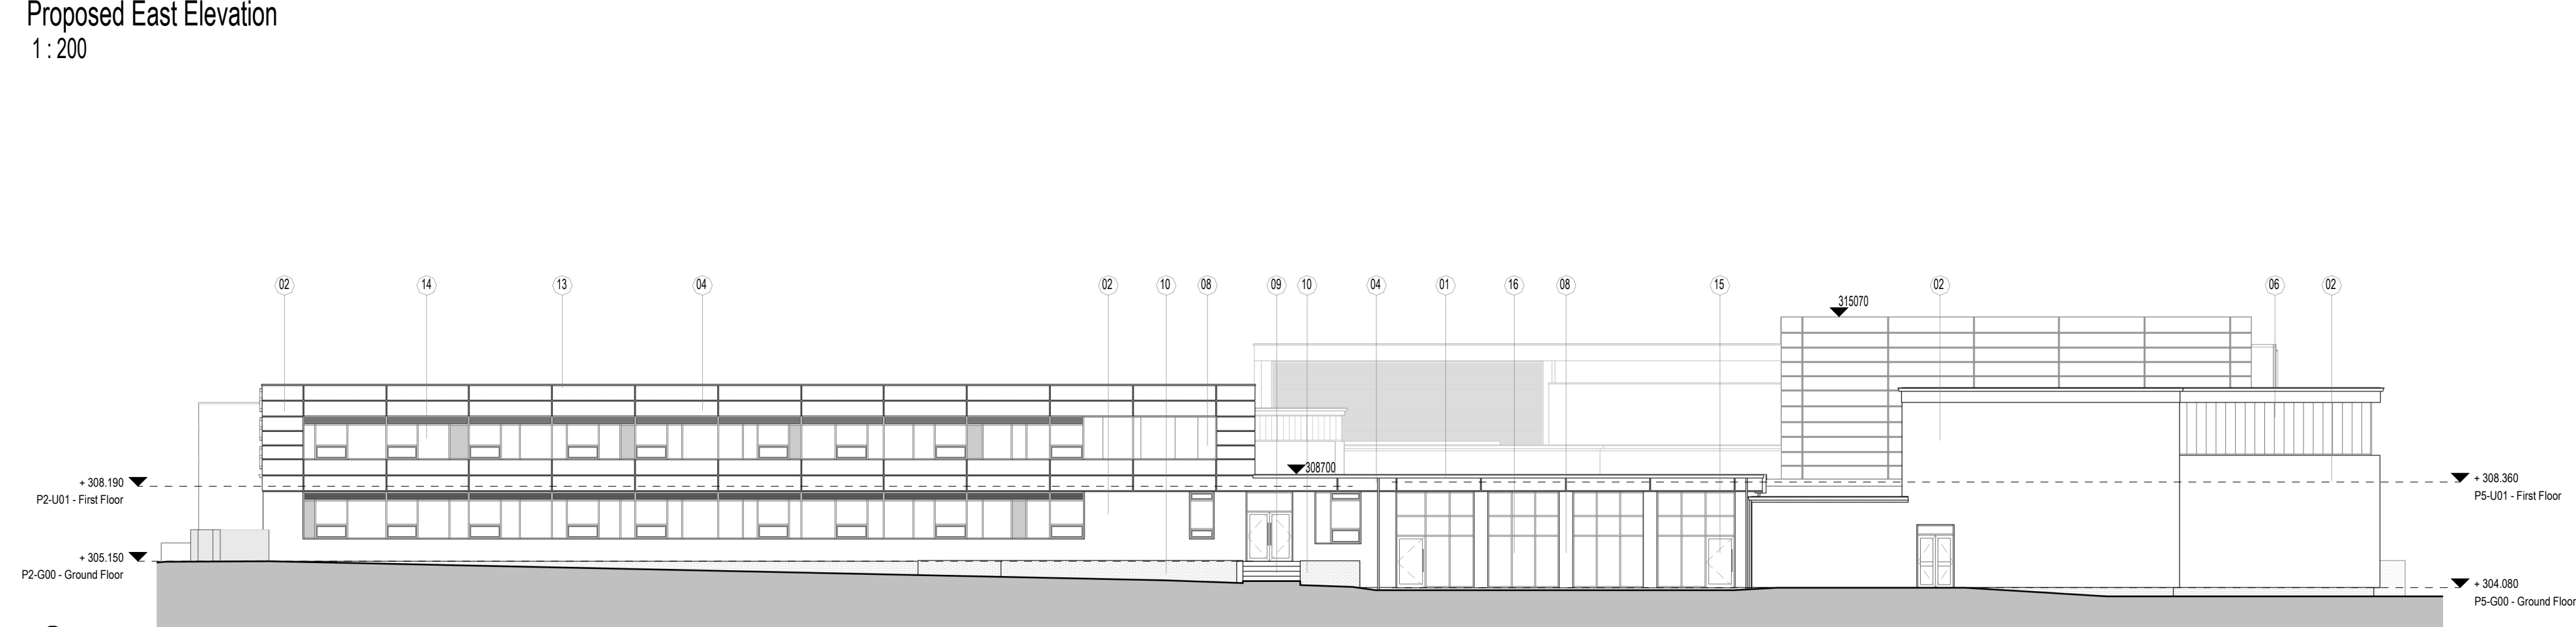
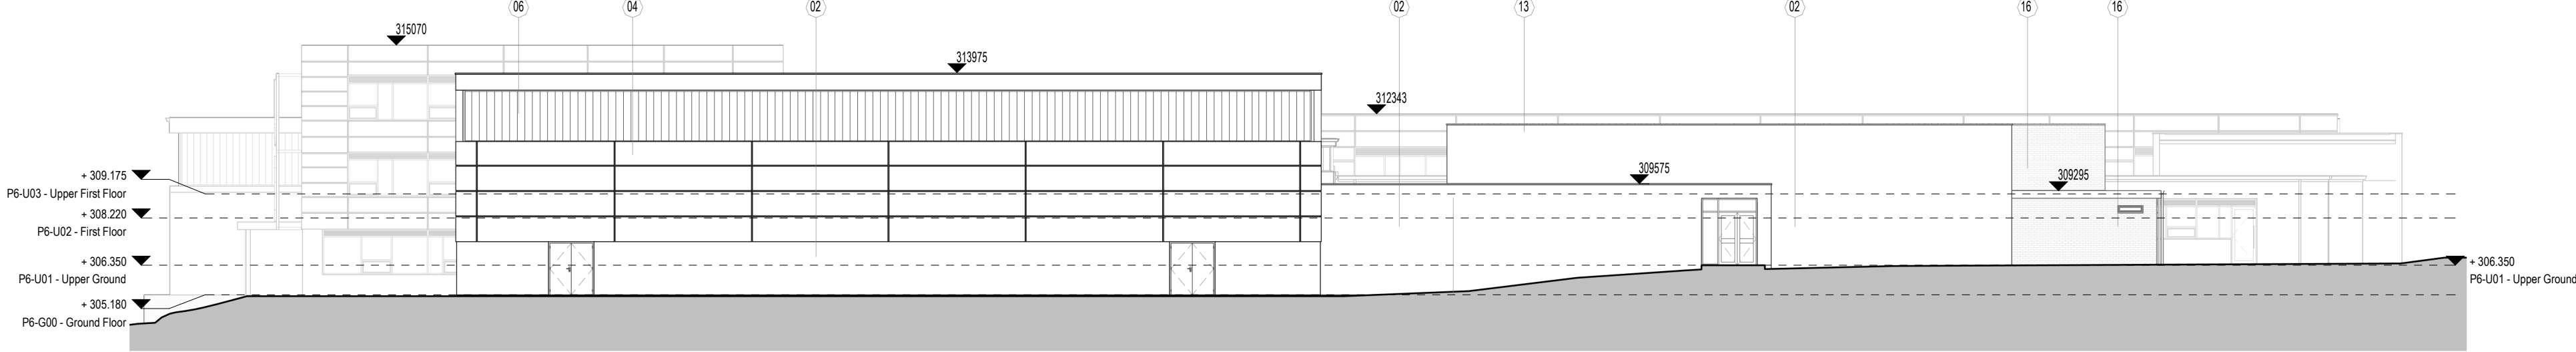
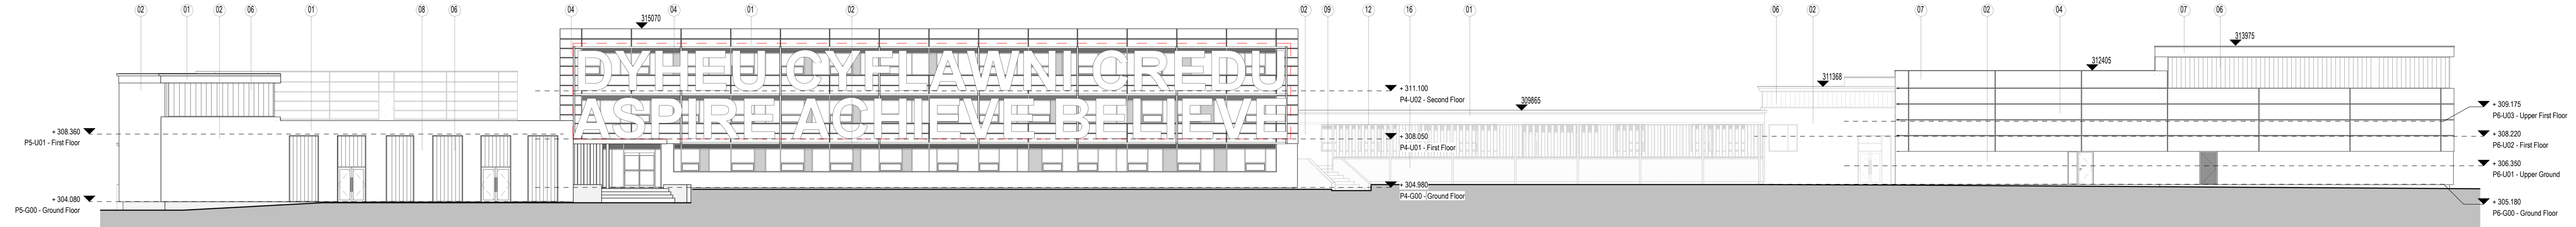


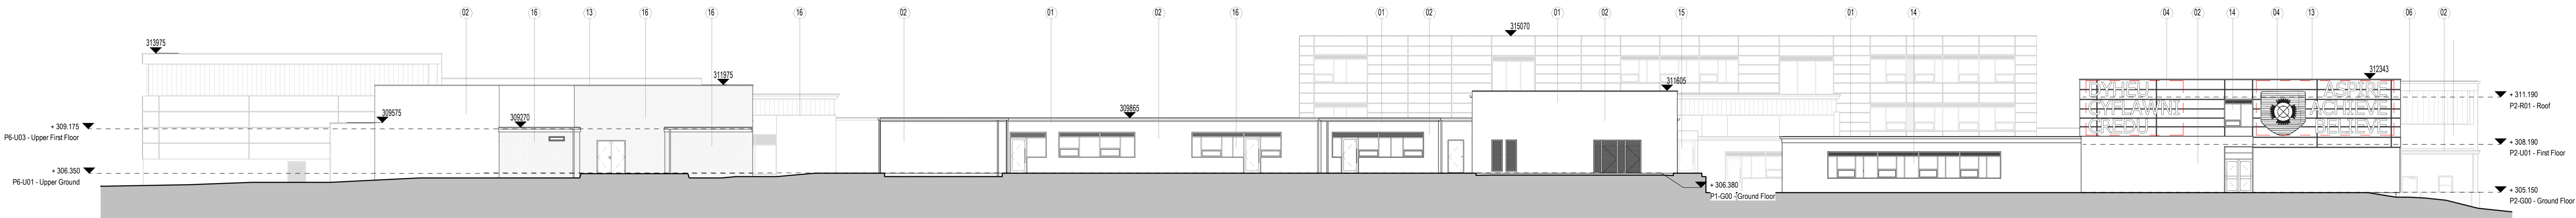

PROPOSED MATERIALS:

1. Reinforced Bitumen Roof with Insulation - Ss_30_40_30_71
2. Rendered External Wall Insulation - Ss_25_45_70_55
3. Rendered External Wall Insulation with Murals - Ss_25_45_70_55
4. Composite PPC Flat Aluminium Insulated Cladding Panels - Ss_25_20_14_54
5. Louvre Panel Cladding - Ss_25_30_95_26
6. Double Layer Translucent Channel Glass - Ss_25_10_35_97
7. Existing Flat to Pitched Roof Removed, New Insulation and Roof Covering Provided Over Original - Ss_30_40_30_71
8. Champagne Coloured Textured Steel Cladding Panels - Ss_25_20_68_50
9. Existing Steps Removed and Replaced with new Concrete Pavers - Ss_30_14_15_16
10. New Raised Planters Constructed from Charcoal Engineering Brick - Ss_25_13_50_51
11. New Concrete Ramps Constructed with Coloured Brick Retaining Walls and PCC Copings - Ss_25_13_50_51
12. Existing Canopy Removed and Replaced with New Polycarbonate Canopy - Ss_25_20_68_65
13. New PV installation with Proprietary Non-penetrating Fixings by Roof Manufacturer - Ss_30_40_30_71
14. New Windows - Ss_25_30_95_26
15. New Doors - Ss_25_30_20_22
16. Existing Masonry to be Painted with Keim Mineral Paint - Ss_25_45_70_55
17. New well mesh fencing

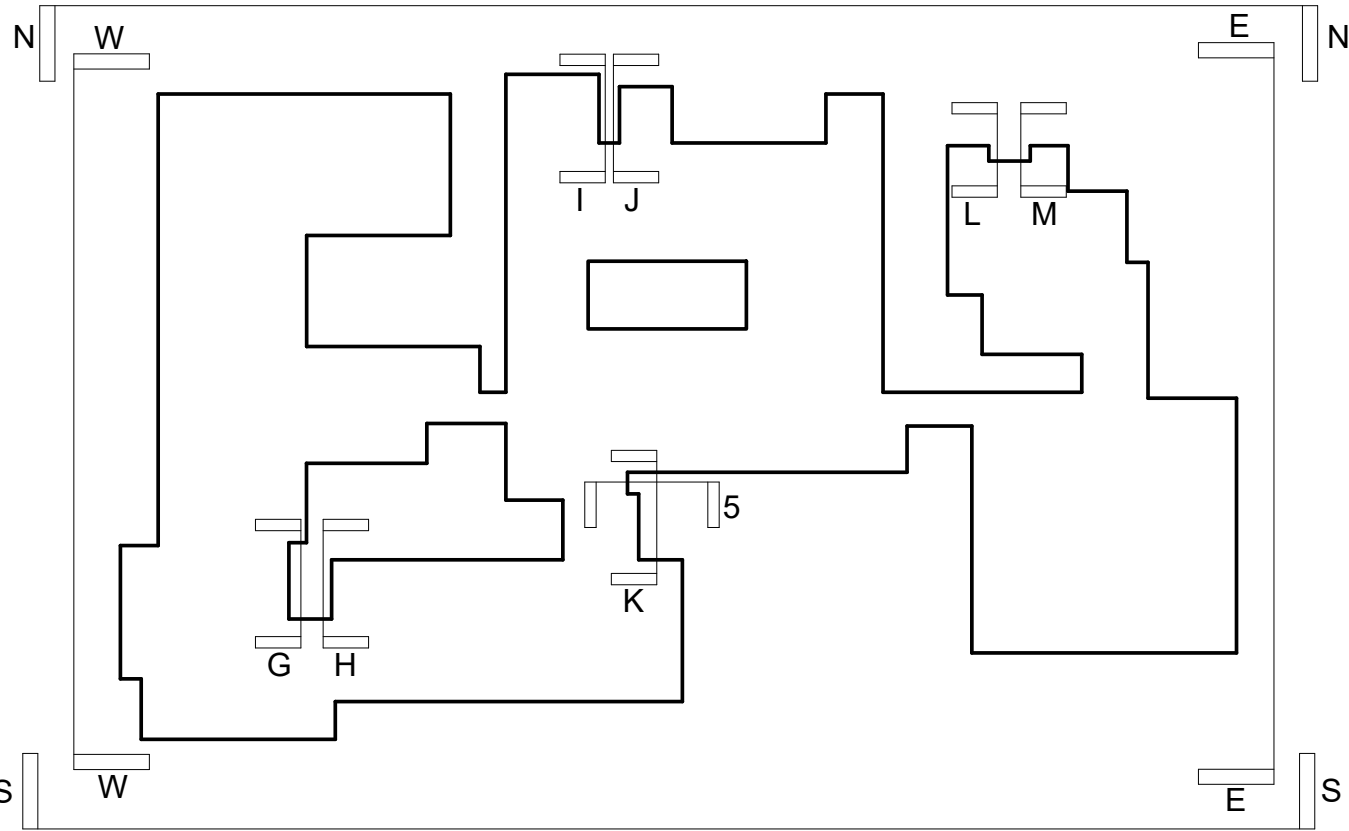

P02	Issued for Planning RE KU MWR	22/10/2021
P01	Stage 3 Issue JU KU MWR	27/09/2021
P00	First Issue LP JU MWR	17/09/2021
REV.	DESCRIPTION DRAWN BY CHECKED BY APPROVED BY	DATE
RIBA PLAN OF WORK 2013 WORKSTAGE	LEVEL OF MODEL DEFINITION (LoD)	
Stage 3 - Developed Design	LoD 3 - Approximate Model	
PURPOSE OF ISSUE - SUITABLE FOR...	BS1192 STATUS	
Information	Status S2 - Information	

MORGAN
SINDALL

lawrayarchitects
penseiri

CARDIFF 029 2052 8140
LONDON 0207 138 3560
WREXHAM 01978 357 887
www.lawray.co.uk

CLIENT
Morgan Sindall

PROJECT TITLE
Pen Y Dre Campus

DRAWING TITLE
Proposed Elevations Previously Approved Under
Permitted Development

PROJECT No 19473 SCALE @ A1 1 : 200

DRAWING No	PROJECT	ORIGINATOR	VOLUME	LEVEL	TYPE	ROLE	NUMBER	REVISION
BS1192:2007	26Z006-LAW-X-XX-DR-A-062-0001	P02						

DO NOT SCALE
Any discrepancy or query concerning this drawing should be referred to the Architect
Copyright © LAWRAY LIMITED
Registered Office: Greenmeadow Springs, 1 Cae Gwynn, Trefyniwl, CARDIFF CF15 7AB
Reg. Co. No. 2724178, VAT Reg. No. 134 2148 06