

NOTES

EXTERNAL MATERIALS

WALLS: FACE BRICK
BACKS TO MATCH EXISTING
FRAMES: WHITE UPE
GLAZING: CLEAR TONG
ROOF BARS: URBAN GREY
ROOF GLAZING: URBAN GREY
SOLID PANELS
WITH PAINT ULTIMA
ELEMENT GLASS



DUNRAVEN
Windows - Doors - Conservatories

St Davids House, Heol Mostyn, Village Farm Ind. Est
Pyle, Bridgend. CF33 6BJ

T: 01656 743 572 F: 01656 745 918

Client

MR & MRS MEE

Job Title

PROPOSED CONSERVATORY
FOR 1-6 HARRIS COURT
QUAKERS YARD
TRENTHAM
CF46 5LX

Drawing Title

EXIST A CONSERVATORY
TO THE SIDE
ELEVATIONS

0 1m 2m 3m 4m 5m
Scale 1:100



Date 05-11-2022

Drawn by D THOMAS

Drg No

132959

Rev.

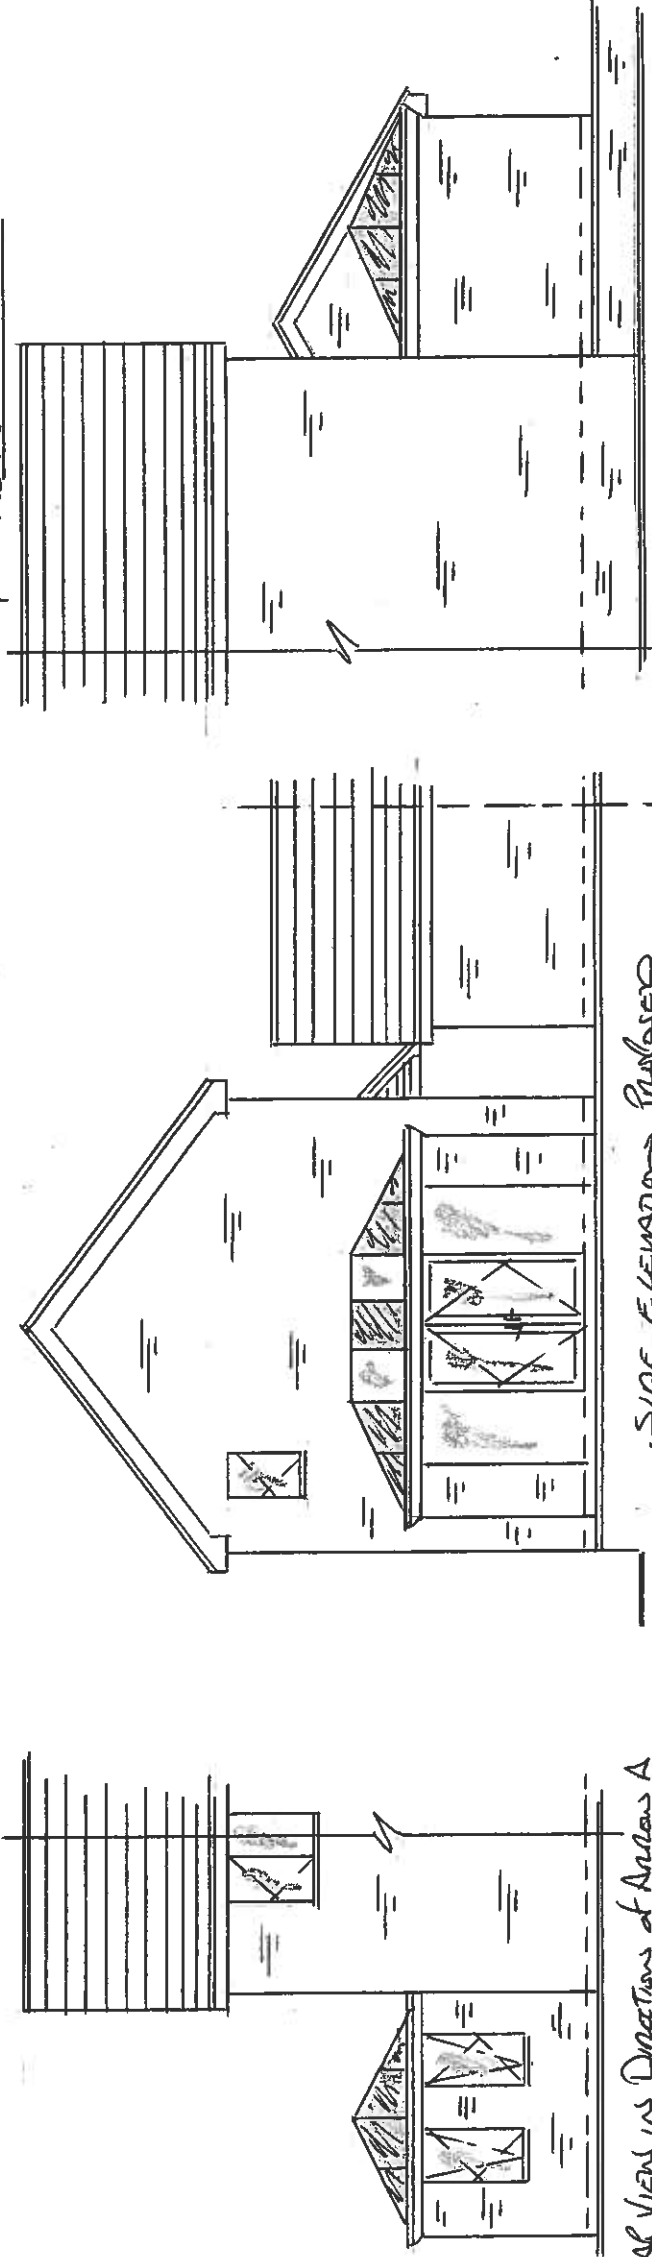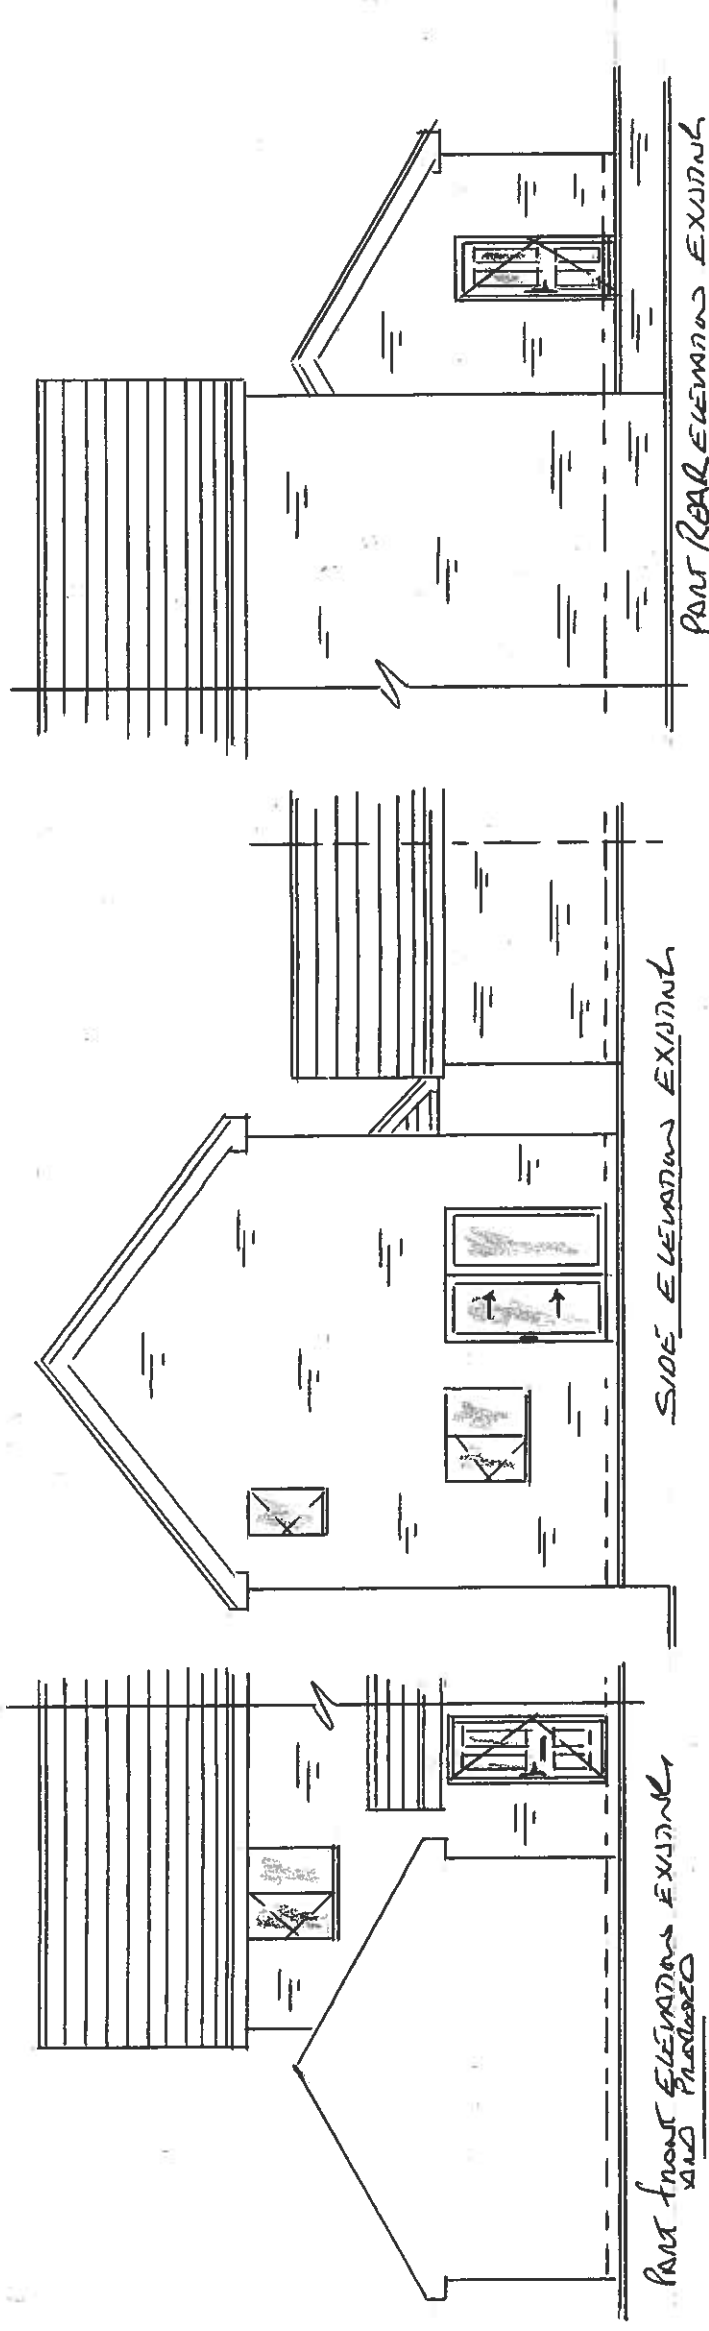

SECTION VIEWS IN DIRECTION OF ARROW A

