




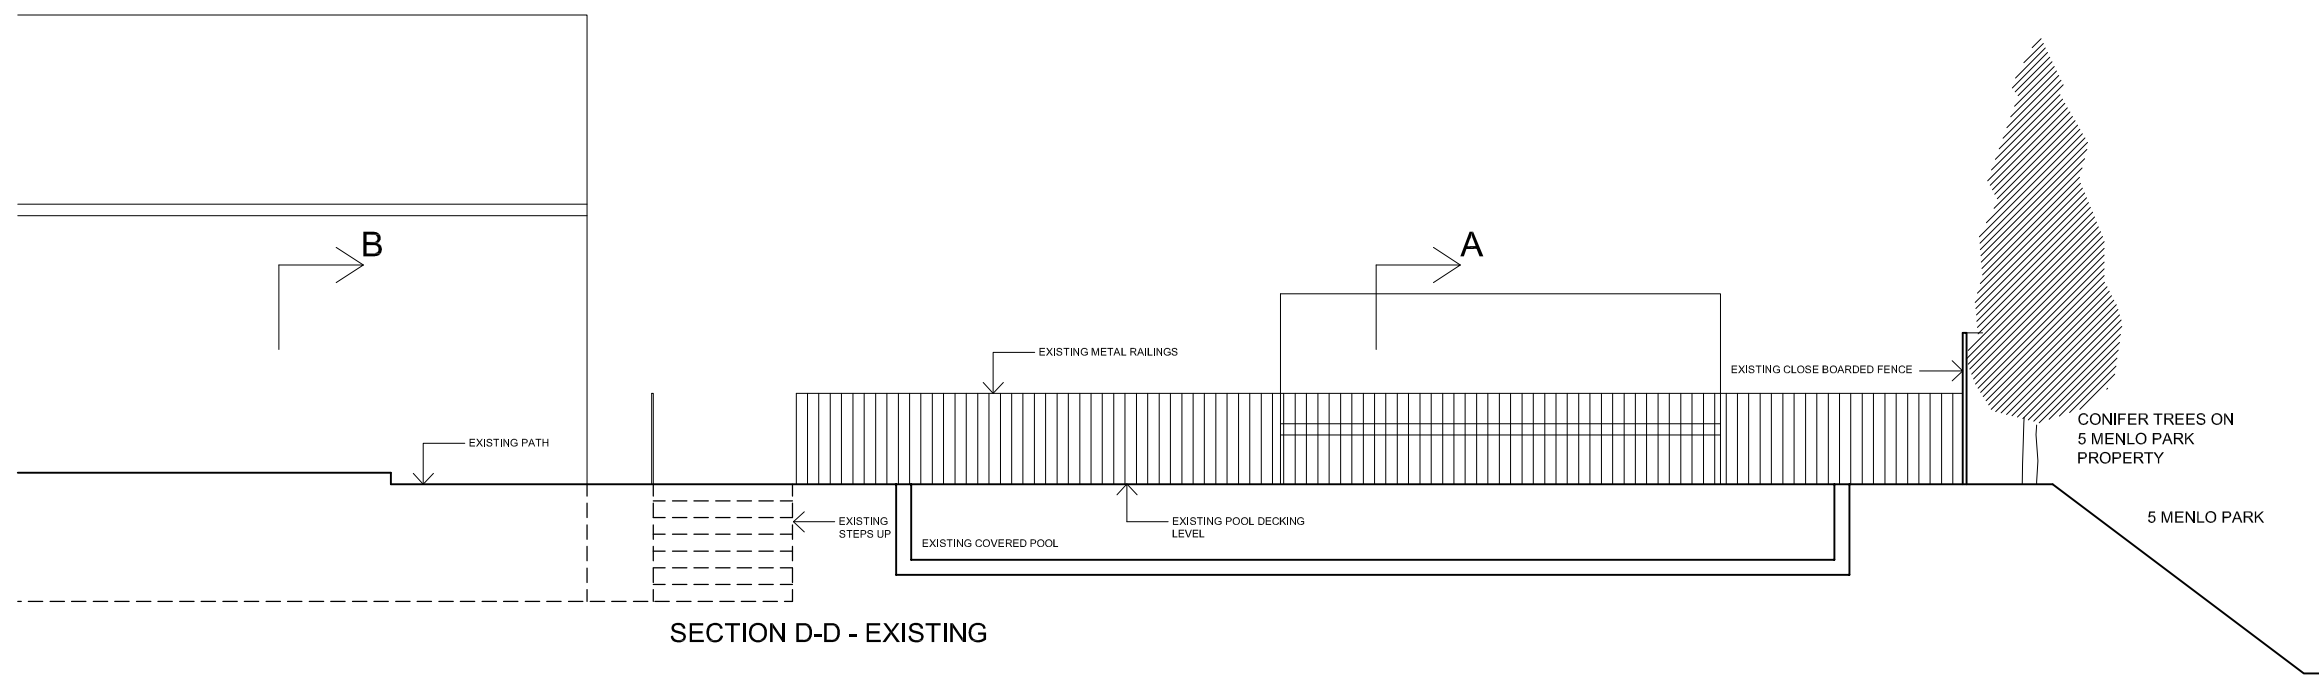

SECTION D-D - EXISTING

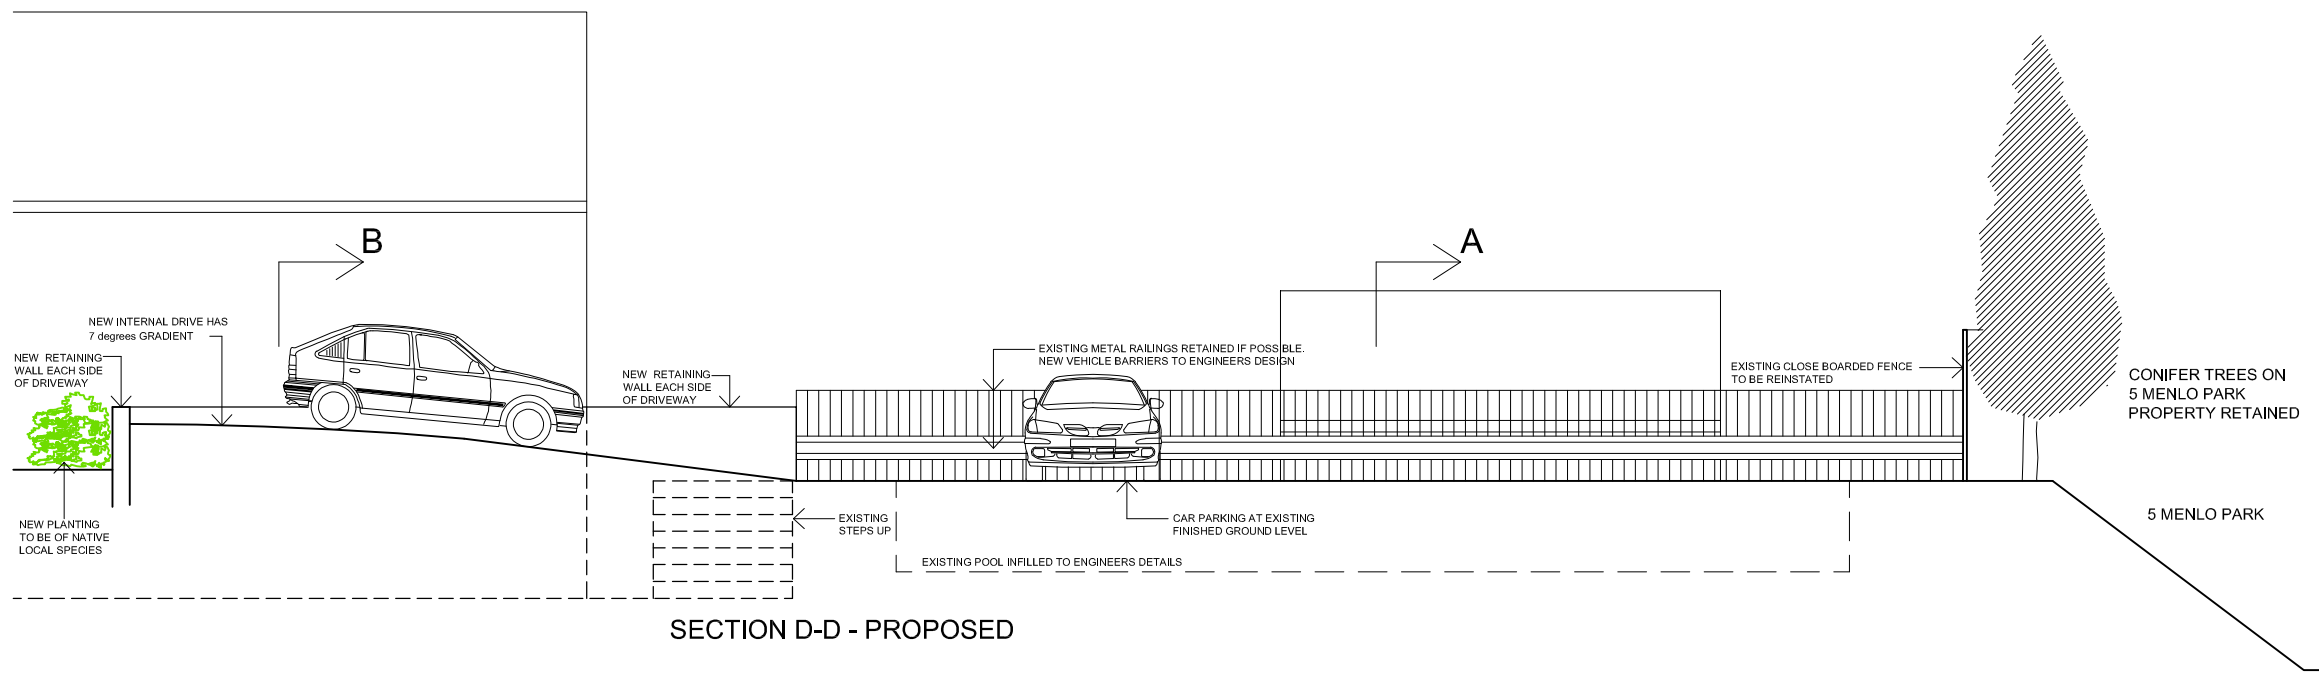

SECTION D-D - PROPOSED

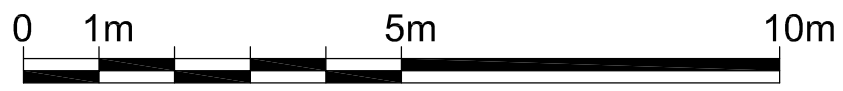

CLIENT :
Swanton Care

PROJECT :
Maes Y Bryn Care Home

TITLE :
SECTION D-D

Drawn : SS Date : 12/2021 Checked by :
Scale : 1:100 Original sheet size : A3

Drawing Status

- ☒ Design Development
- ☐ Tender
- ☐ Design Development Pre-Construction
- ☐ Construction
- ☐ Record

Project No 11195 Dwg No 1006 Rev

EPT PARTNERSHIP
ARCHITECTS
PENSEIRI
TY. CEFN, RECTORY ROAD
CANTON, CARDIFF CF5 10L
TEL : 029 20 344 966
FAX : 029 20 344 942
ept@eptpartnership.com
www.eptpartnership.com

No	Revision Description	Date	By
	ALL DIMENSIONS TO BE CHECKED ON SITE. DO NOT SCALE THIS DRAWING ALL DISCREPANCIES TO BE REPORTED IMMEDIATELY.		