


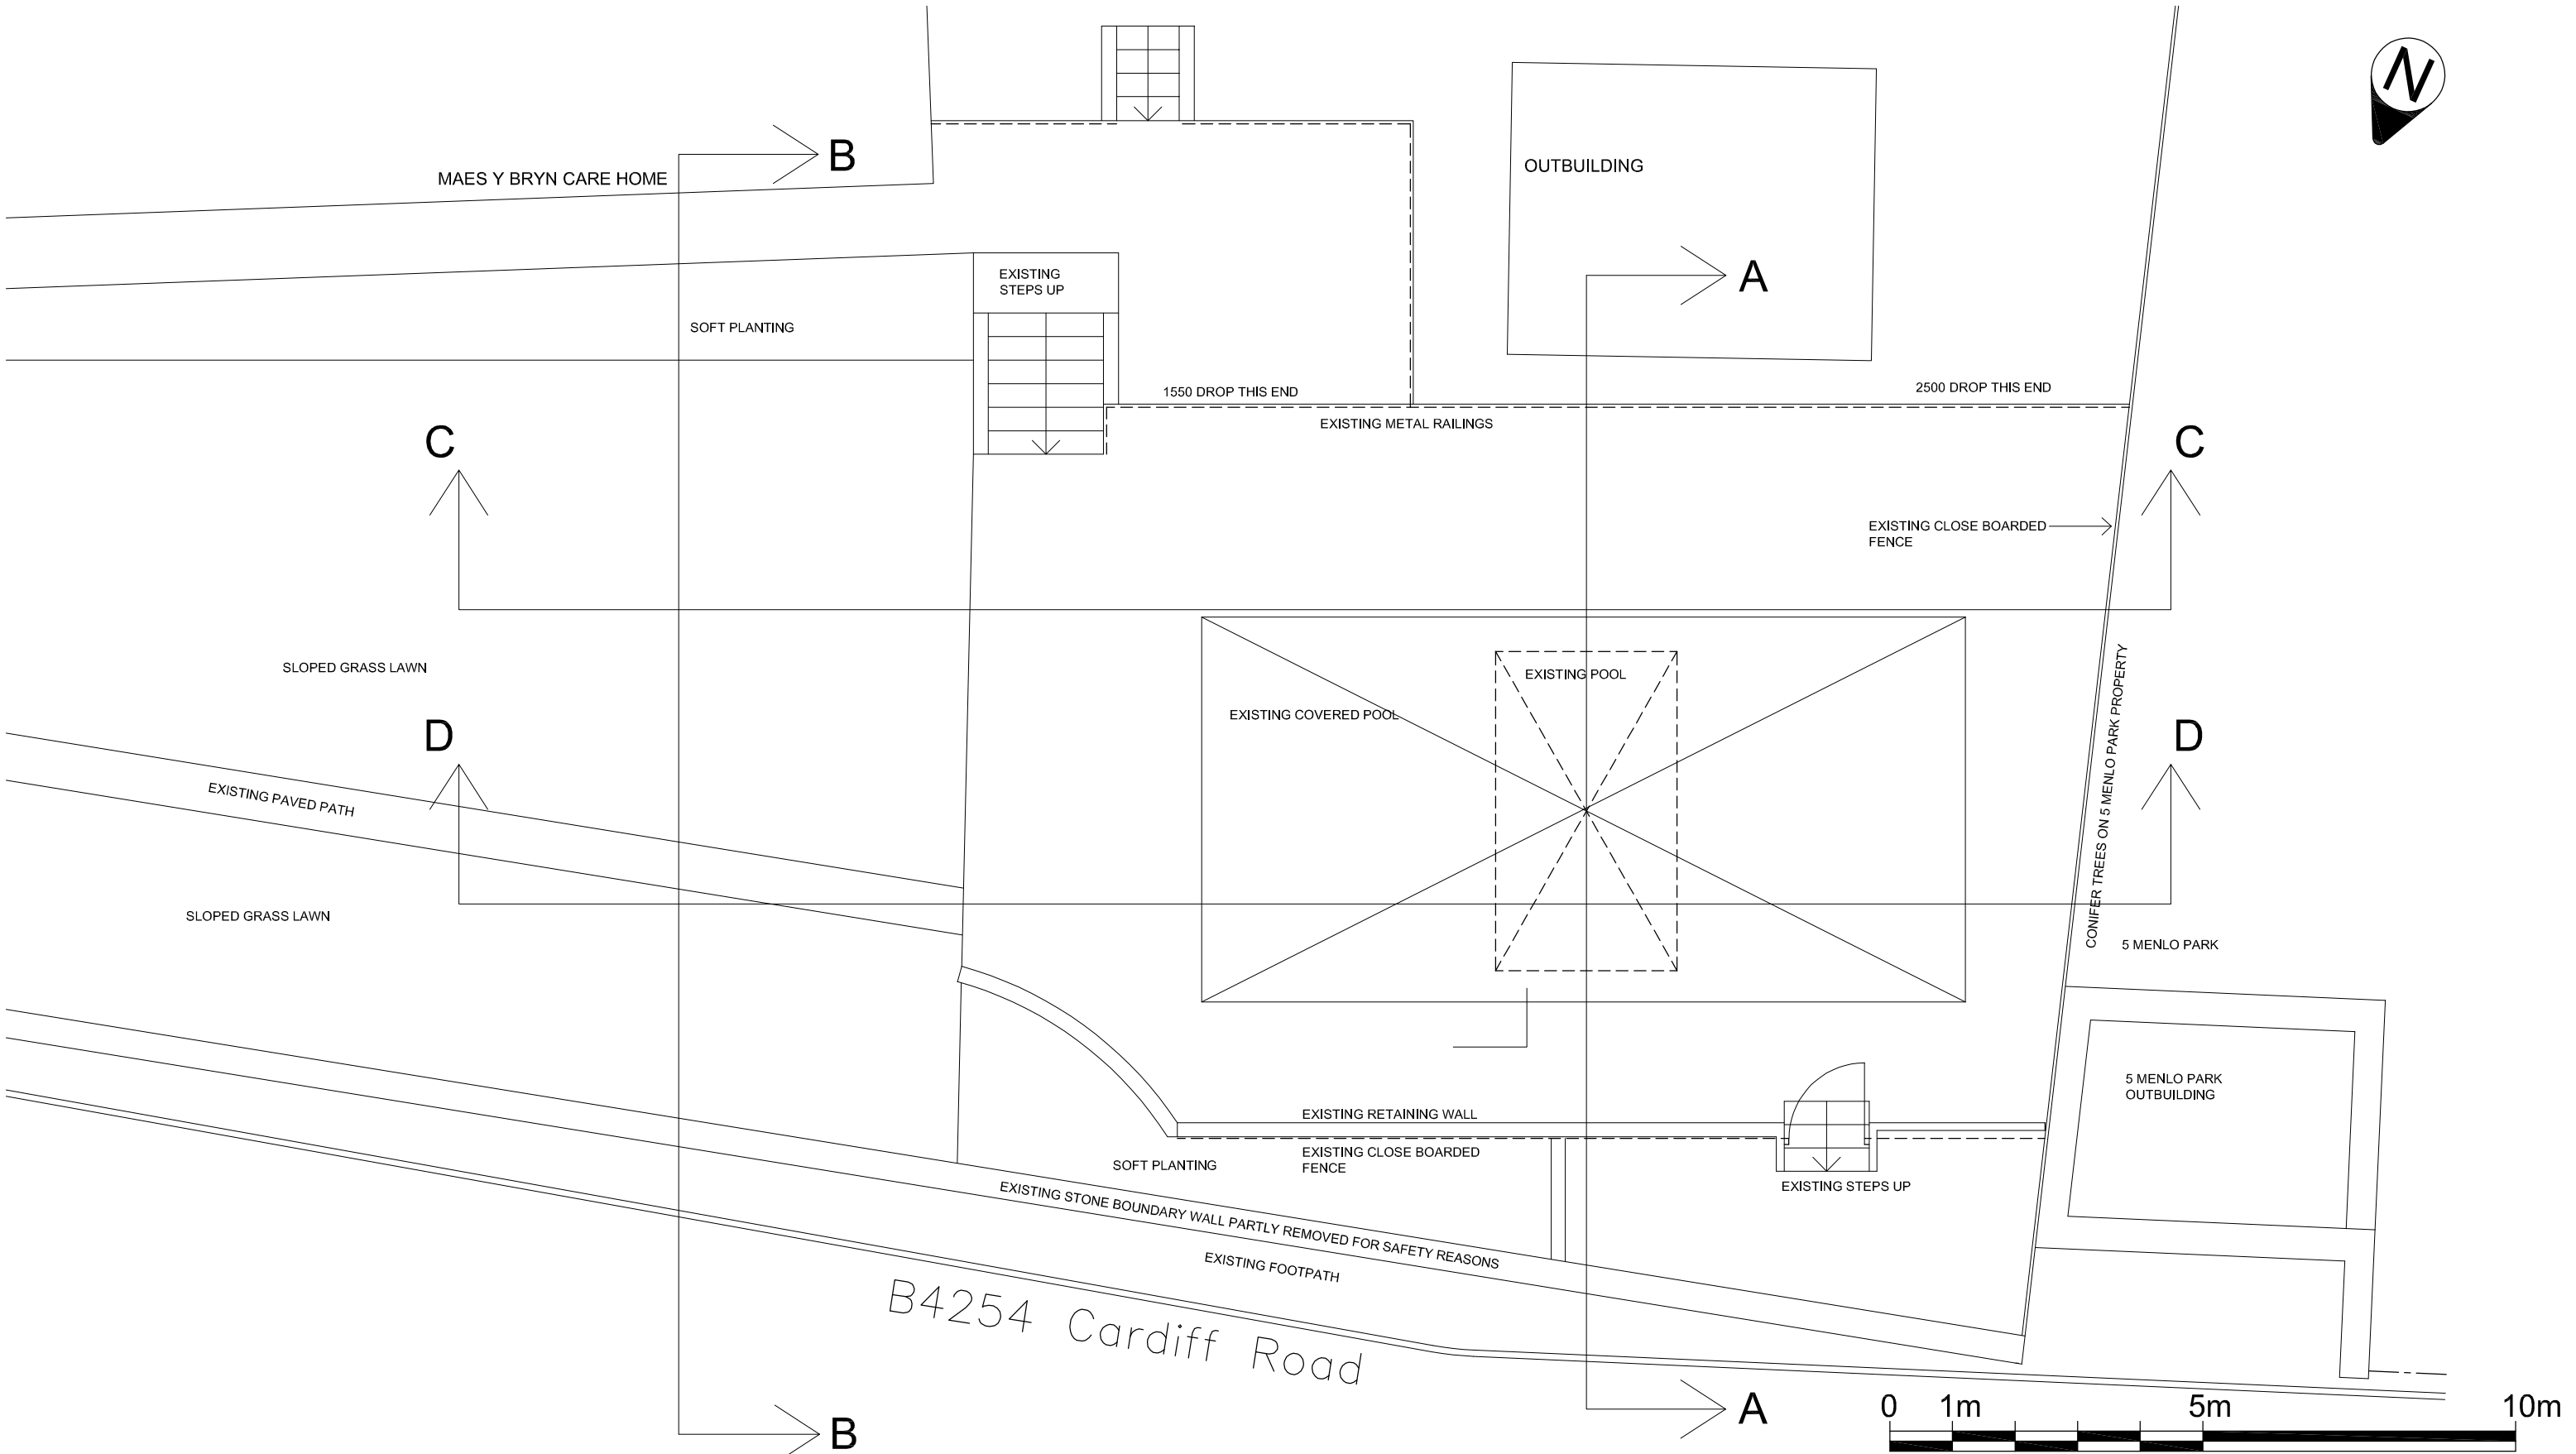

CLIENT :
Swanton Care

PROJECT :
Maes Y Bryn Care Home

TITLE :
EXISTING PLAN

Drawn :
SS

Date :
03/08/2020

Checked by :

Scale :
1:100

Original sheet size :
A3

Drawing Status

☒ Design Development

☐ Tender

☐ Design Development Pre-Construction

☐ Construction

☐ Record

Project No
11195

Dwg No
1001

Rev
A

EPT

PARTNERSHIP

ARCHITECTS
PENSEIRI

TY, CEFN, RECTORY ROAD
CANTON, CARDIFF CF5 10L
TEL : 029 20 344 966
FAX : 029 20 344 942
ept@eptpartnership.com
www.eptpartnership.com

A ADDITIONAL NOTES AND SECTION REFERENCES ADDED

12-01-22-MT

No	Revision Description	Date	By

ALL DIMENSIONS TO BE CHECKED ON SITE. ~~DO NOT SCALE THIS DRAWING~~
ALL DISCREPANCIES TO BE REPORTED IMMEDIATELY.

© COPYRIGHT