
From: The Coal Authority-Planning <TheCoalAuthority-Planning@coal.gov.uk>
Sent: 13 April 2021 10:44
To: Planning DC
Subject: FW: [External] Planning App Consultation for P/21/0125
Attachments: ufm70_CONGEN_-_CONSULTATION_GEN_LETTERw.pdf; Elevations.pdf

WARNING THIS IS AN EXTERNAL EMAIL

External attachment warning, although this email has been scanned for threats, please take extra care before opening attachments from unrecognised senders.

Thank you for your consultation.

The submission to which this consultation relates falls on our exemptions list, you are therefore advised to consult the Coal Authority guidance (provided to all LPAs on 18/12/2020) on this issue and to include the necessary notes/advice on any consent granted.

Regards
Michelle

Michelle Hill
Administration Officer – Planning and Development Administration Officer T : 01623 637 119 E : planningconsultation@coal.gov.uk W : gov.uk/coalauthority

-----Original Message-----

From: planningDC@merthyr.gov.uk <planningDC@merthyr.gov.uk>
Sent: 12 April 2021 12:02
To: The Coal Authority-Planning <TheCoalAuthority-Planning@coal.gov.uk>
Subject: [External] Planning App Consultation for P/21/0125

WARNING: This email originated outside of the Coal Authority. DO NOT CLICK any links or open any file attachments unless you recognise the sender and know the content is safe. Check the spelling of any email addresses carefully for anything unusual. If you are unsure please contact the ICT Service Desk for guidance.

see attached
Croesawn ohebu yn Gymraeg a fydd hyn ddim yn arwain at oedi.

Mae'r e-bost hwn ac unrhyw ffeiliau a drosglwyddir gydag ef yn gyfrinachol ac wedi'u bwriadu ar gyfer pwy bynnag y cyfeirir ef ato neu atynt. Mae cynnwys yr e-bost hwn cynrychioli barn y sawl a enwir uchod, felly nid ydyw'n dilyn ei fod yn cynrychioli barn Cyngor Bwrdeistref Sirol Merthyr Tudful.

Darllenwch ein hysbysiadau preifatrwydd<<https://www.merthyr.gov.uk/council/data-protection-and-freedom-of-information/privacy-notices/>> i ddarganfod mwy am sut rydym yn defnyddio eich gwybodaeth bersonol.

Cyngor Bwrdeistref Sirol Merthyr Tudful
Canolfan Dinesig
Stryd Y Castell
Merthyr Tudful
CF47 8AN

Teleffon: 01685 725000

We welcome correspondence in Welsh and this will not lead to a delay.

This e-mail and any files transmitted with it are confidential and intended solely for the use of the individual or entity to whom they are addressed. The contents of this e-mail represent the views of the individual(s) named above and do not necessarily represent the views of Merthyr Tydfil County Borough Council.

Please read our privacy notices<<https://www.merthyr.gov.uk/council/data-protection-and-freedom-of-information/privacy-notices/>> to find out more about how we use your personal information.

Merthyr Tydfil County Borough Council
Civic Centre
Castle Street
Merthyr Tydfil
CF47 8AN

Telephone: 01685 725000

[<https://www.merthyr.gov.uk/assets/img/logos/logo-main.png>]
<http://www.merthyr.gov.uk>

This email has been scanned by the Symantec Email Security.cloud service.
For more information please visit <http://www.symanteccloud.com>

Making a better future for people and the environment in mining areas. Like us on Facebook or follow us on Twitter and LinkedIn.

<P>

This email has been scanned by the Symantec Email Security.cloud service.
For more information please visit <http://www.symanteccloud.com>



Coal Authority
200 Lichfield Lane
Berry Hill
Mansfield
Nottinghamshire
NG18 4RG

Dyddiad/Date: 12/04/2021

Ei Cyf./Our ref.: P/21/0125

Eich Cyf./Your ref.:

Gofynnwch am/Please ask for:

Llinell Uniongyrchol/Direct Line:

e-bost/e-mail:

Caroline Pulley

01685 726200

planningdc@merthyr.gov.uk

Annwyl Syr/Fadam

DEDDF CYNLLUNIO GWLAD A THREF 1990

Cafodd y cais canlynol am ganiatâd cynllunio ei dderbyn o dan ddarpariaethau'r Ddeddf uchod, a buaswn yn ddiolchgar cael gwybod a ydych yn dymuno gwneud unrhyw sylwadau am y cais hwn:-

Enw a chyfeiriad yr Ymgeisydd :

Mr Pritchard
Dowlais Rugby Club, Blaen Dowlais
Dowlais
Merthyr Tydfil
CF48 3RB

Asiant (os oes un)

George And Co
1st Floor Woodfired Studios
62 High Street
Merthyr Tydfil
CF47 8DE

Datblygiad Arfaethedig: Erection of canopy and outdoor seating at Dowlais Rugby Club Blaen Dowlais Dowlais

Cyfeirnod Grid: Dwyrain 307446

Gogledd 207966

Hanes Cynllunio (os oes o gwbl);

Gellir gweld manylion y cais, yn cynnwys, y cynlluniau a dogfennau eraill a gyflwynwyd gydag e ar-lein drwy chwiliadau cynllunio ar <http://www.merthyr.gov.uk/resident/planning-building-control>. Gellir hefyd archwilio manylion y cais yn y swyddfa uchod yn ystod oriau gwaith arferol.

Yn unol â gofynion statudol, y mae'n angenrheidiol penderfynu y cais hwn o fewn cyfnod penodol. Felly, mae'n hanfodol fod unrhyw sylwadau'n cael eu derbyn ymhen 21 diwrnod o ddyddiad y llythyr hwn. Os, nad ydych yn gallu anfon eich sylwadau o fewn y cyfnod hwn, rhwch wybod i mi pryd y byddant ar gael. Os na chaiff unrhyw ateb ei dderbyn o fewn y cyfnod hwn byddaf yn tybio nad oes gennych unrhyw sylwadau.

Yn gywir

JUDITH JONES

PRIF SWYDDOG CYNLLUNIO A GWASANAETHAU CYMDOGAETH

Croesawn ohebu yn Gymraeg a fydd gohebu yn y Gymraeg ddim yn arwain at oedi. Rhwch wybod inni beth yw'ch dewis iaith e.e Cymraeg neu'n ddwyieithog..



Coal Authority
200 Lichfield Lane
Berry Hill
Mansfield
Nottinghamshire
NG18 4RG

Dyddiad/Date: 12/04/2021

Ein Cyf./Our ref.: P/21/0125
Eich Cyf./Your ref.:

Gofynnwch am/Please ask for: Caroline Pulley
Llinell Uniongyrchol/Direct Line: 01685 726200
e-bost/e-mail: planningdc@merthyr.gov.uk

Dear Sir/Madam

TOWN AND COUNTRY PLANNING ACT 1990

The following application for planning permission has been received under the provisions of the above Act, and I would be grateful to know whether you wish to make any observations on this proposal :-

Name & Address of Applicant:

Mr Pritchard
Dowlais Rugby Club, Blaen Dowlais
Dowlais
Merthyr Tydfil
CF48 3RB

Agent (if any)

George And Co
1st Floor Woodfired Studios
62 High Street
Merthyr Tydfil
CF47 8DE

Proposed Development: Erection of canopy and outdoor seating at Dowlais Rugby Club Blaen Dowlais Dowlais

Grid Ref: East 307446 North 207966

Planning History (if any);

The application details, including the plans and other documents submitted with it can be viewed online via the planning search page on <http://www.merthyr.gov.uk/resident/planning-building-control>. The application details can also be inspected at the above office during normal working hours.


In accordance with statutory requirements, it is necessary to determine this application within a specified period. It is essential, therefore, that any observations are received within 21 days from the date of this letter. If you are unable to forward your observations within this period, please inform me when they will be available. If no reply is received within this period I shall assume that you have no observations.

Yours faithfully


JUDITH JONES
CHIEF OFFICER PLANNING & NEIGHBOURHOOD SERVICES

We welcome correspondence in Welsh and corresponding with us in Welsh will not lead to a delay. Let us know your language choice if Welsh or bilingual.

210125

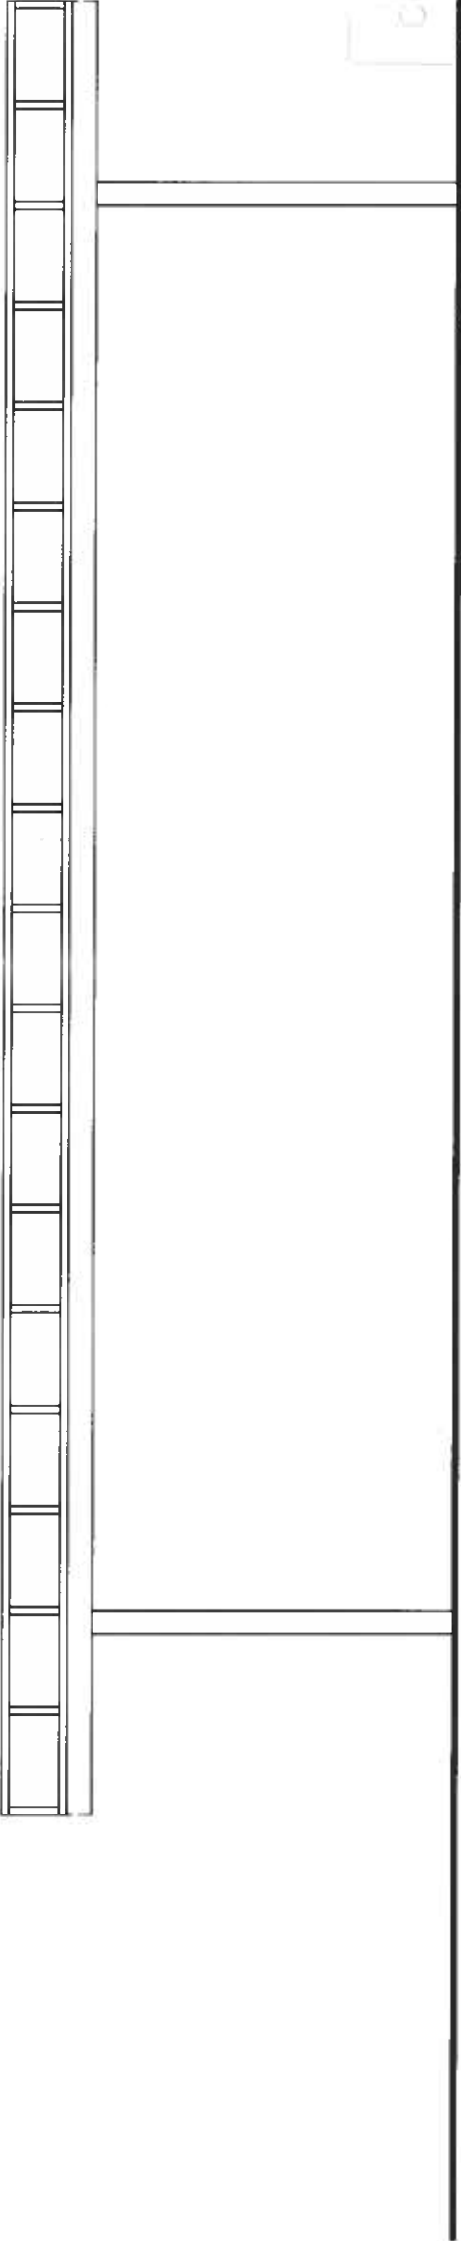

ELEVATION 01

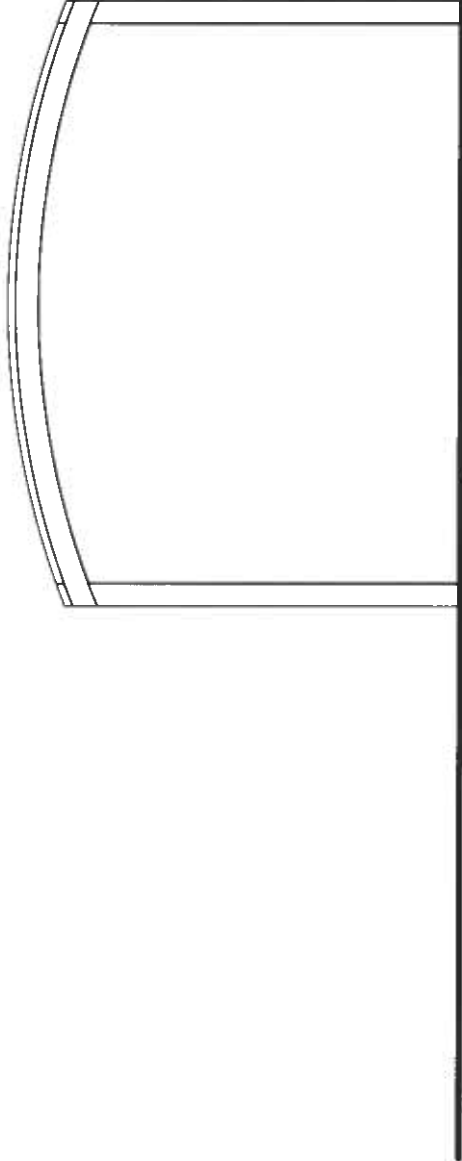

ELEVATION 04



PLANNING DEPARTMENT
- 8 APR 2021

New covered area to Dowlais Rugby Club

New covered area to Dowlais Rugby Club

PLAYERS DEPARTMENT
- 8 APR 2021

MEETING ROOMS
OFFICIALS

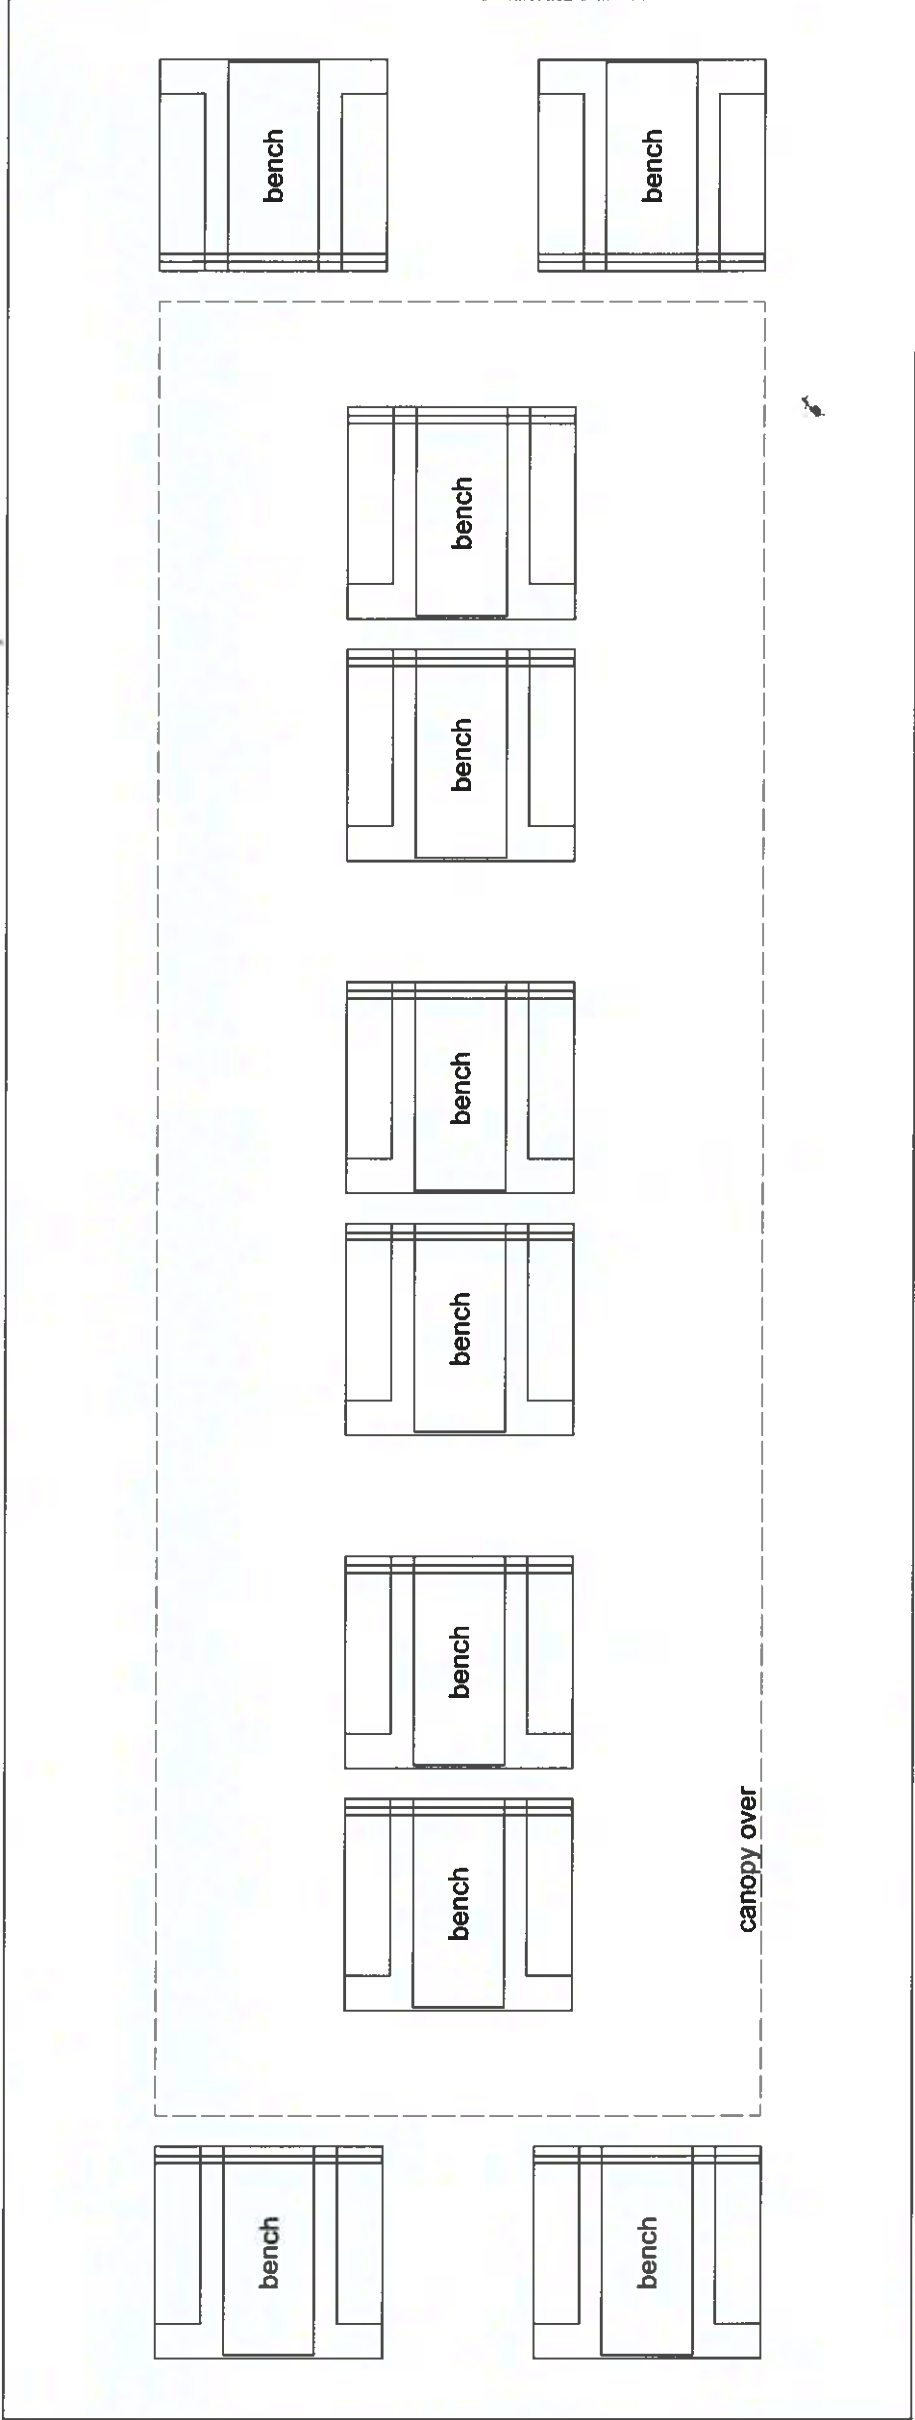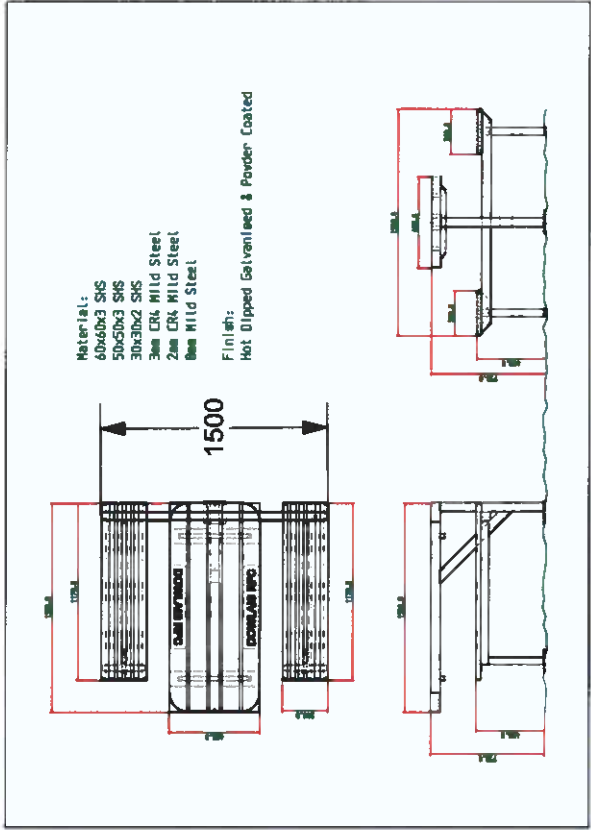


FLOOR PLAN

New covered area to Dowlais Rugby Club

elevations
1:50
March 2021



ELEVATION 02

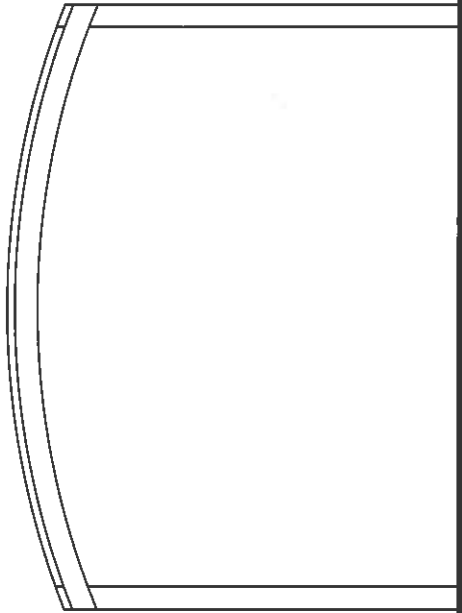

ELEVATION 03

