
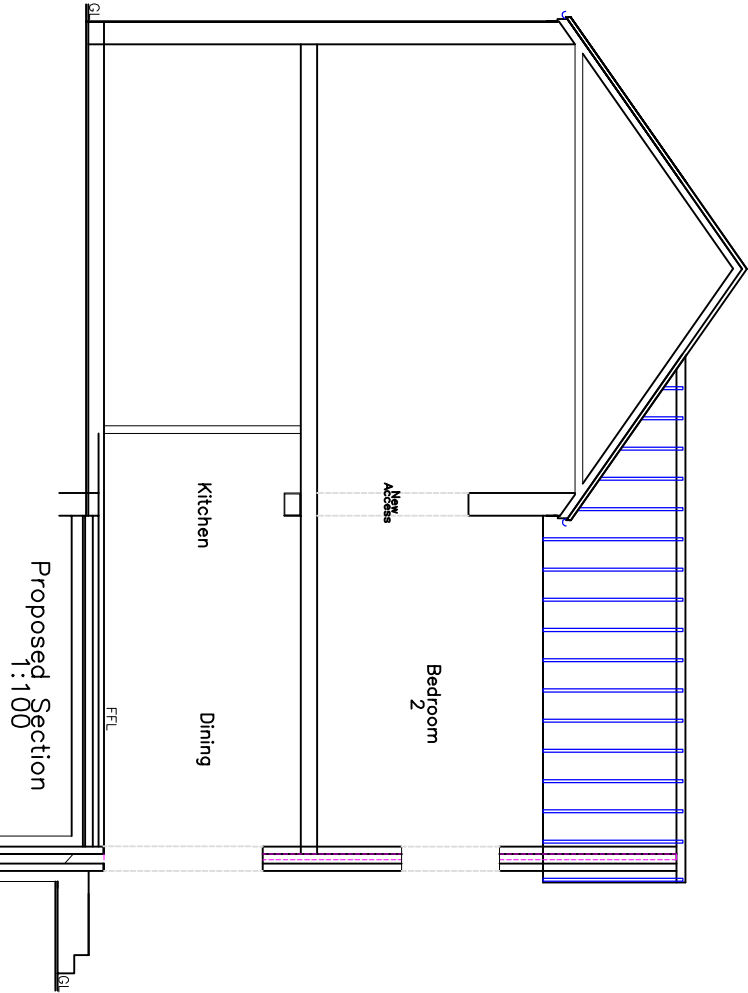
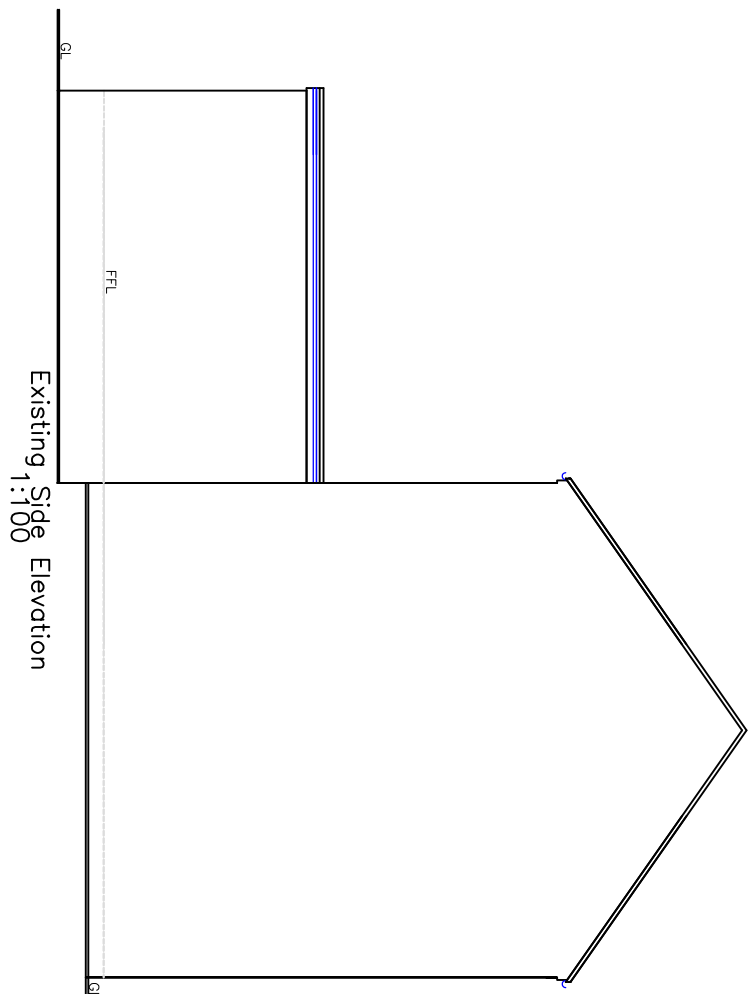
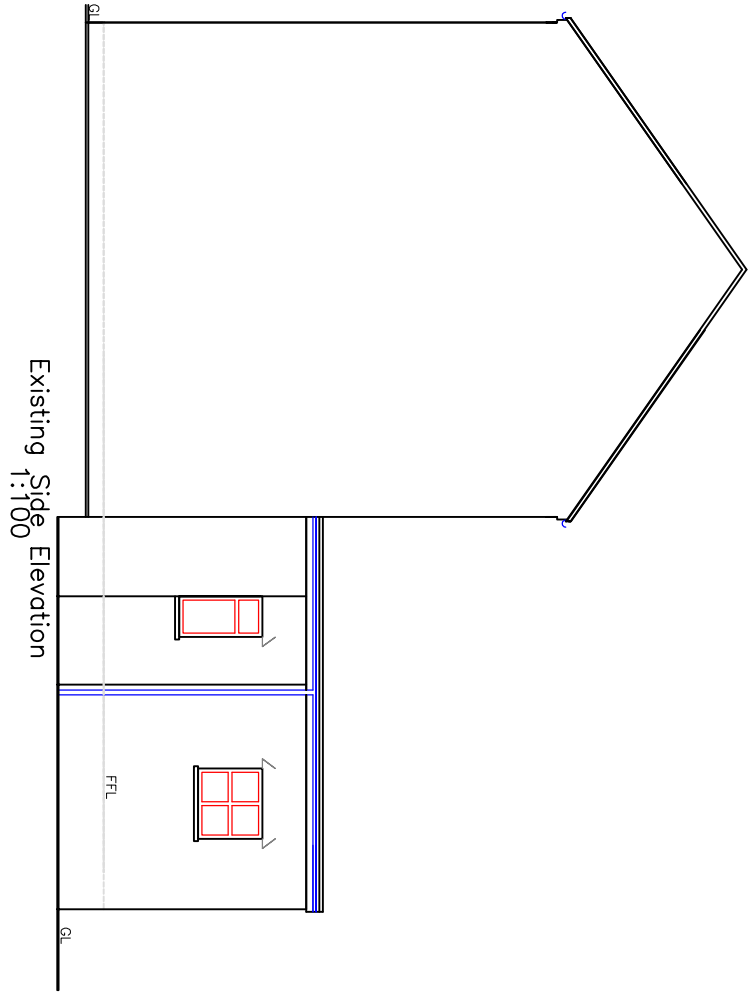
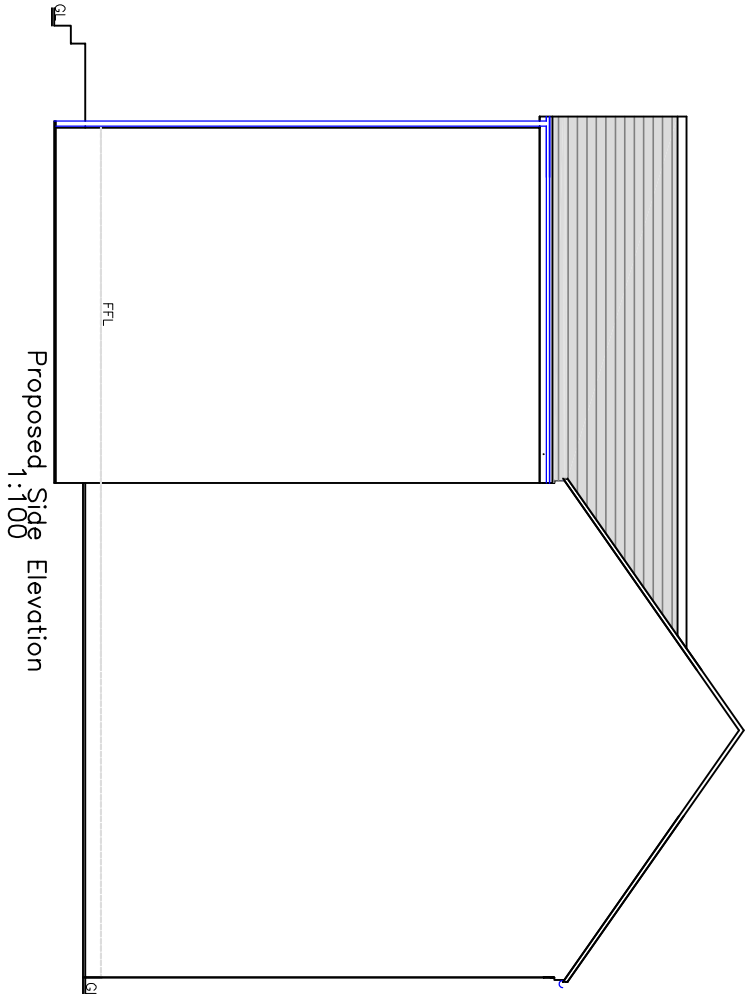


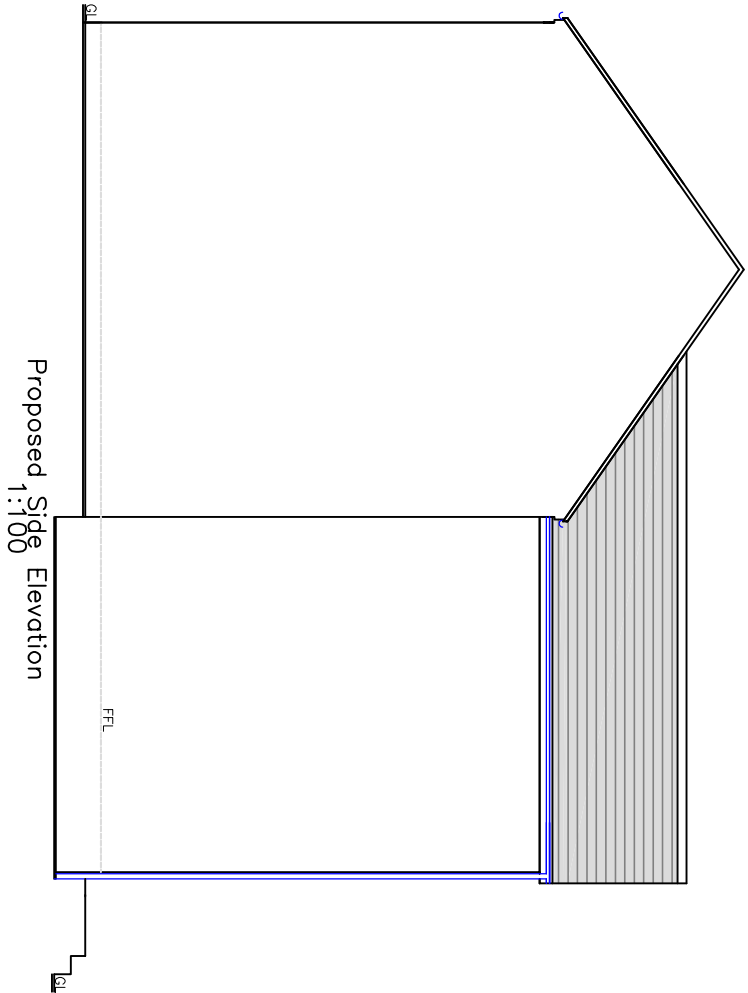

	
Utopia Design <i>Architectural Services</i>	
Building Planning Application Support Paul Thomas BSc (Hons) Tel: 01865 556230, Mob: 07908 725065	
Issued Only for Purpose Indicated Drawing Status: FOR PLANNING/BUILD CONTROL PURPOSES ONLY	
Address 14, Angus Street Troedyrhiw Merthyr Tydfil CF48 4EU	
Project	
Proposed Two Storey Rear Extension with Alterations	
Drawn By PT	Page A2
Date 12.03.2021	
Title Proposed Elevations & Section Details	
Scale 1:100	
Drawn No ANGUS 14_03	