

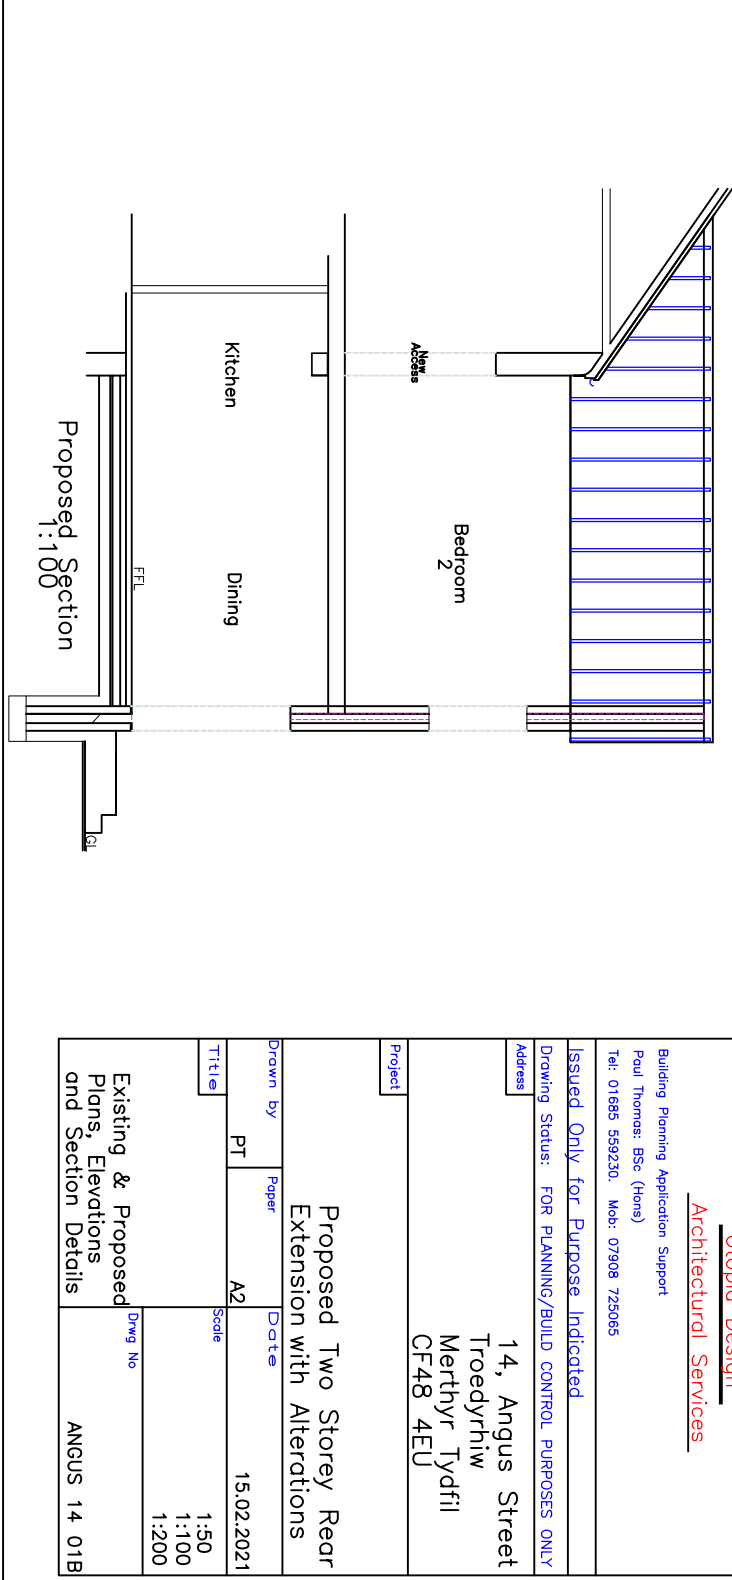
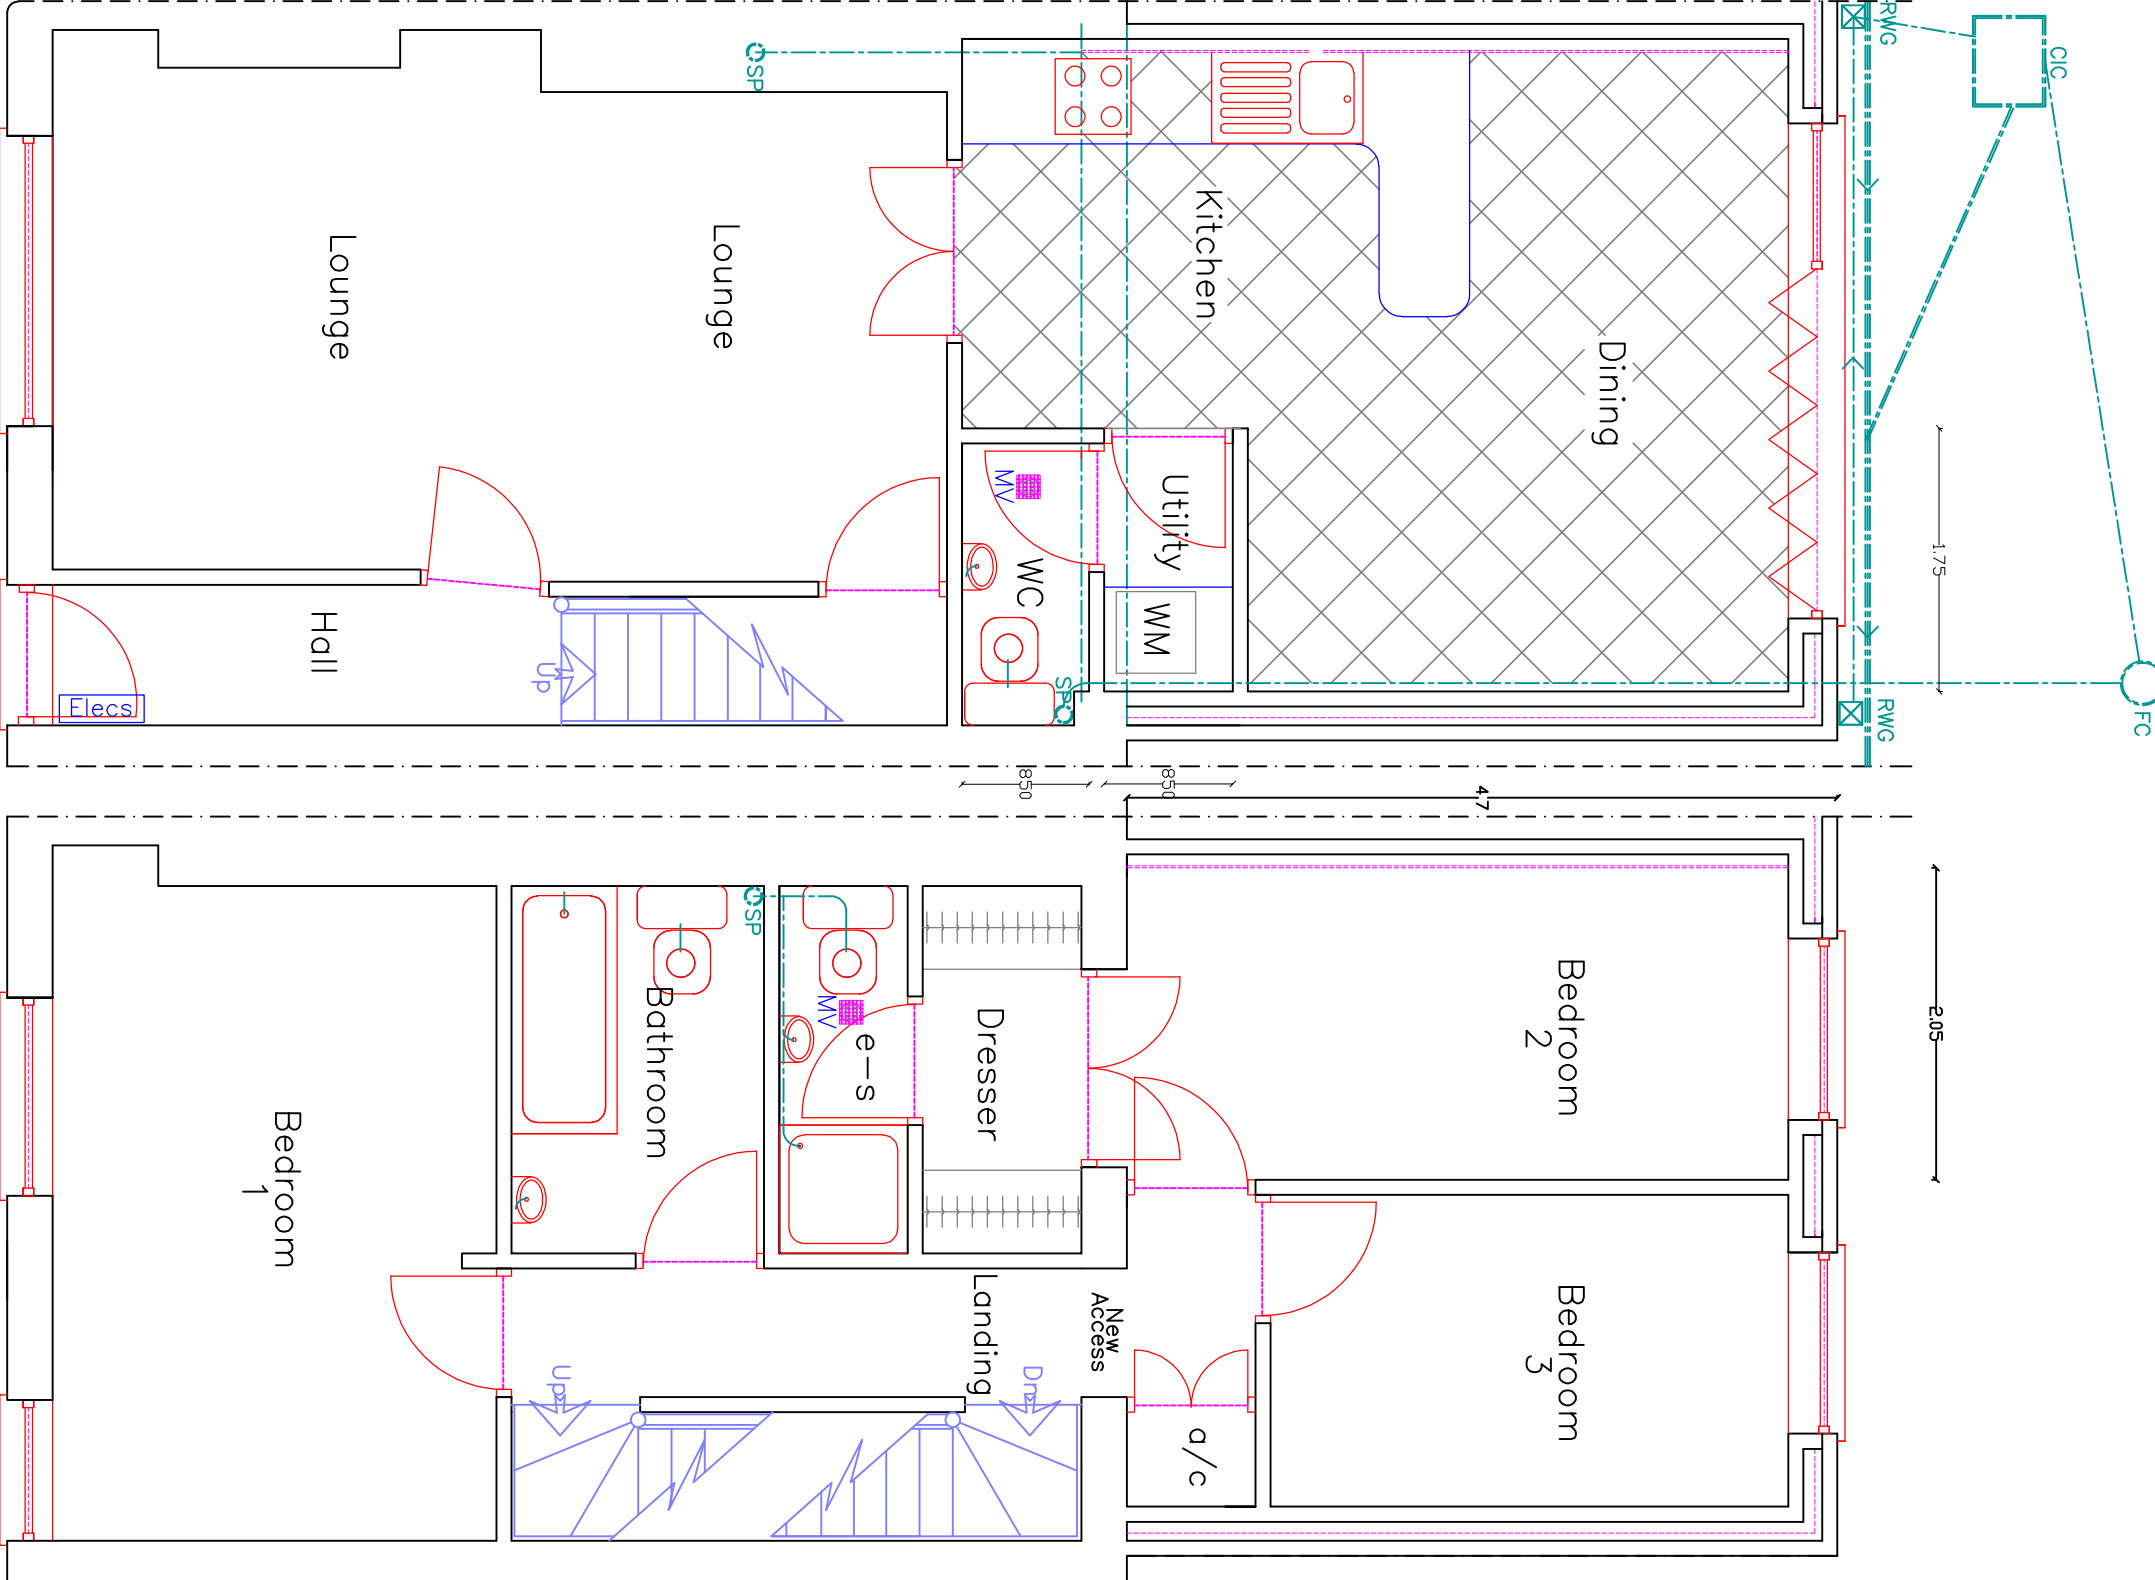
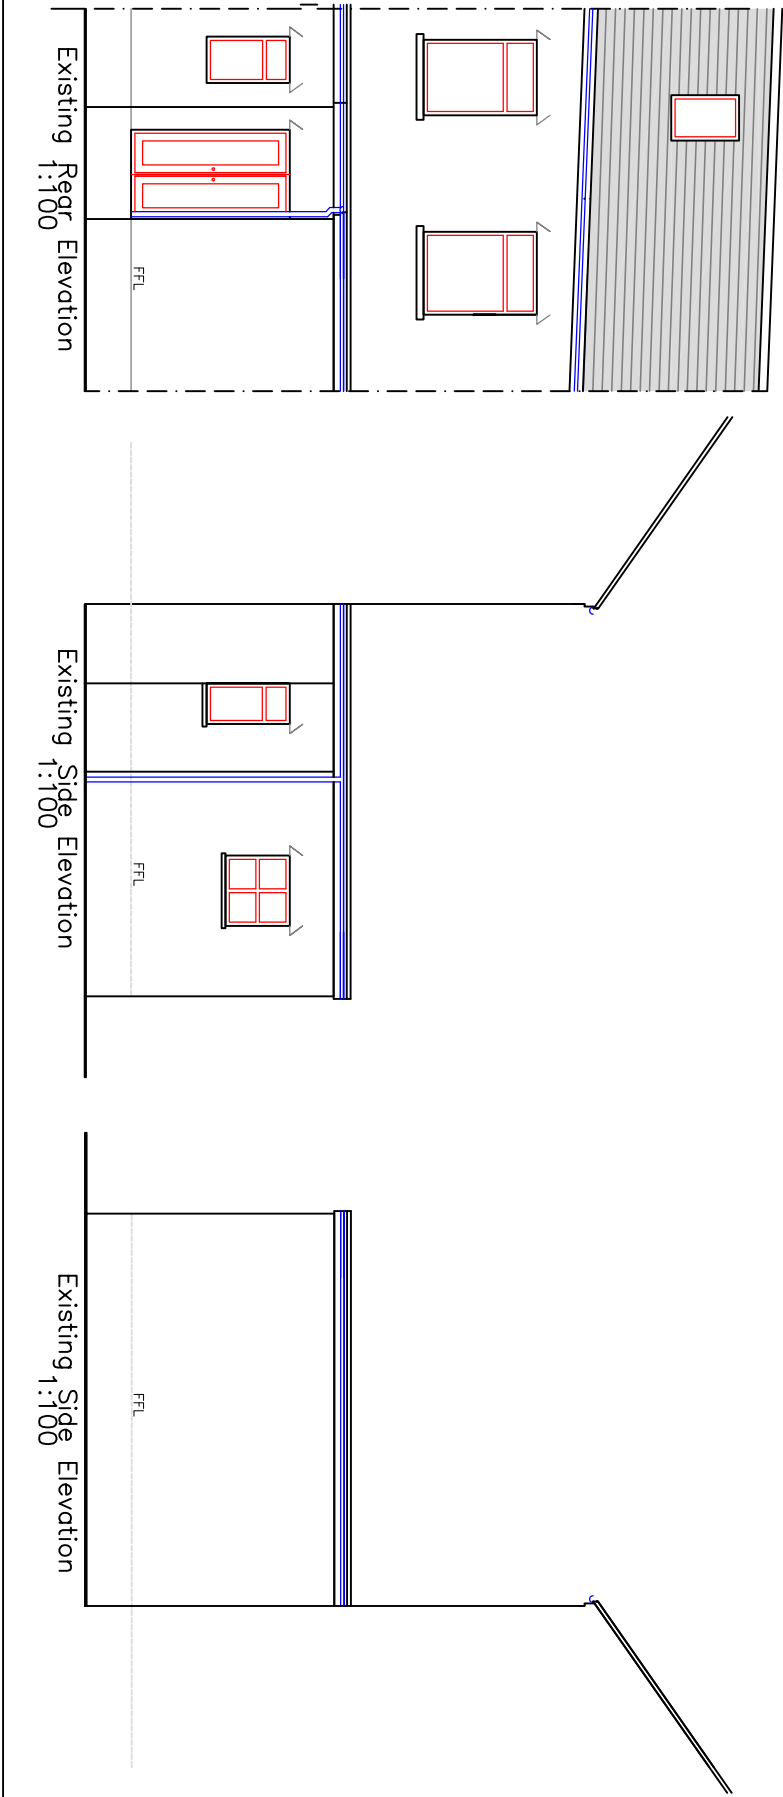
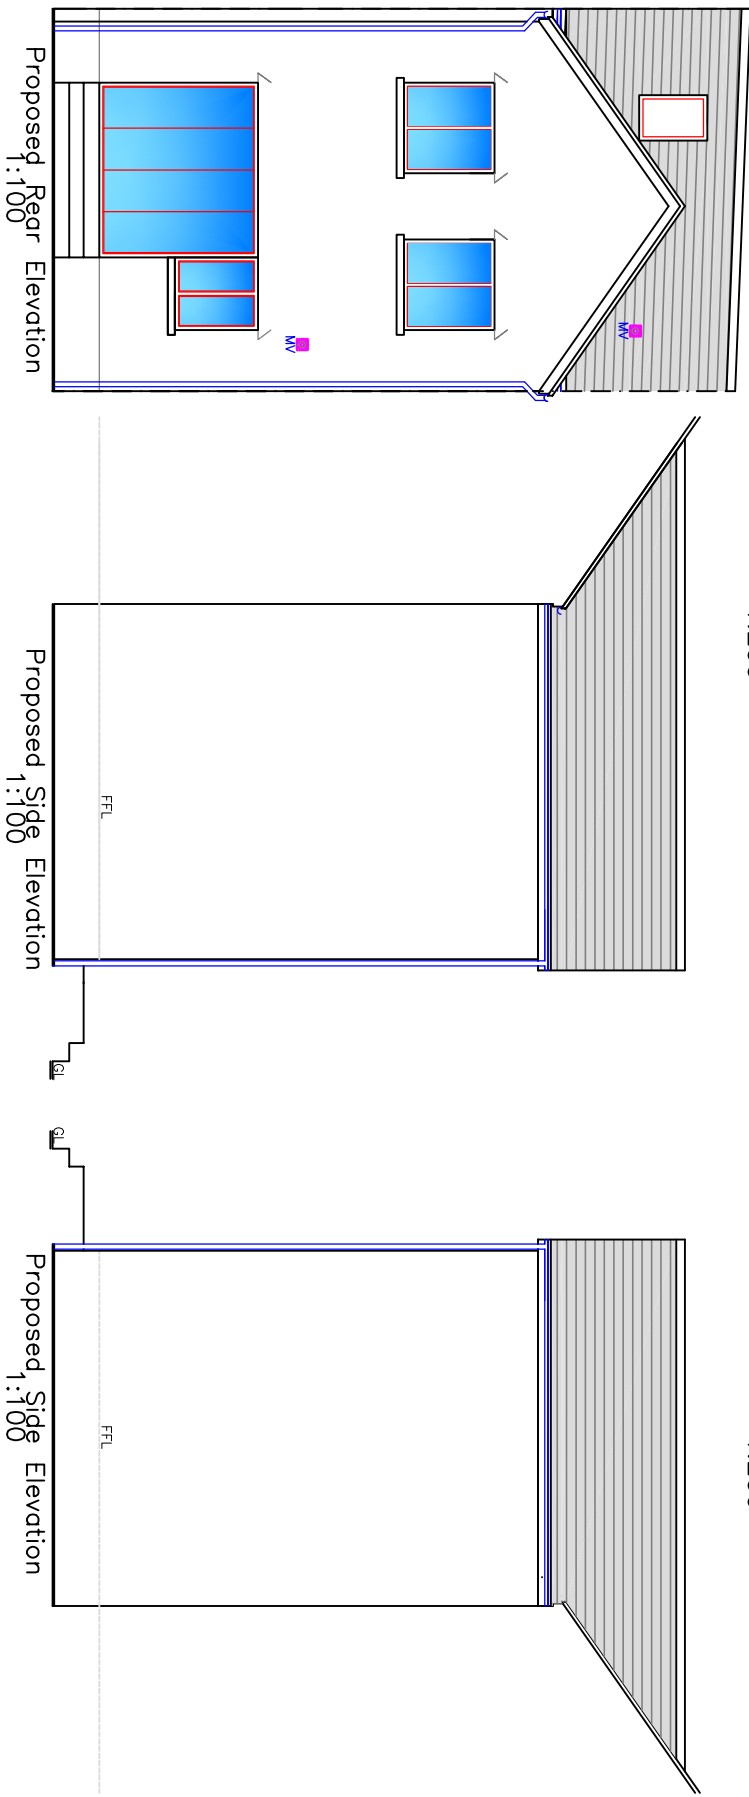
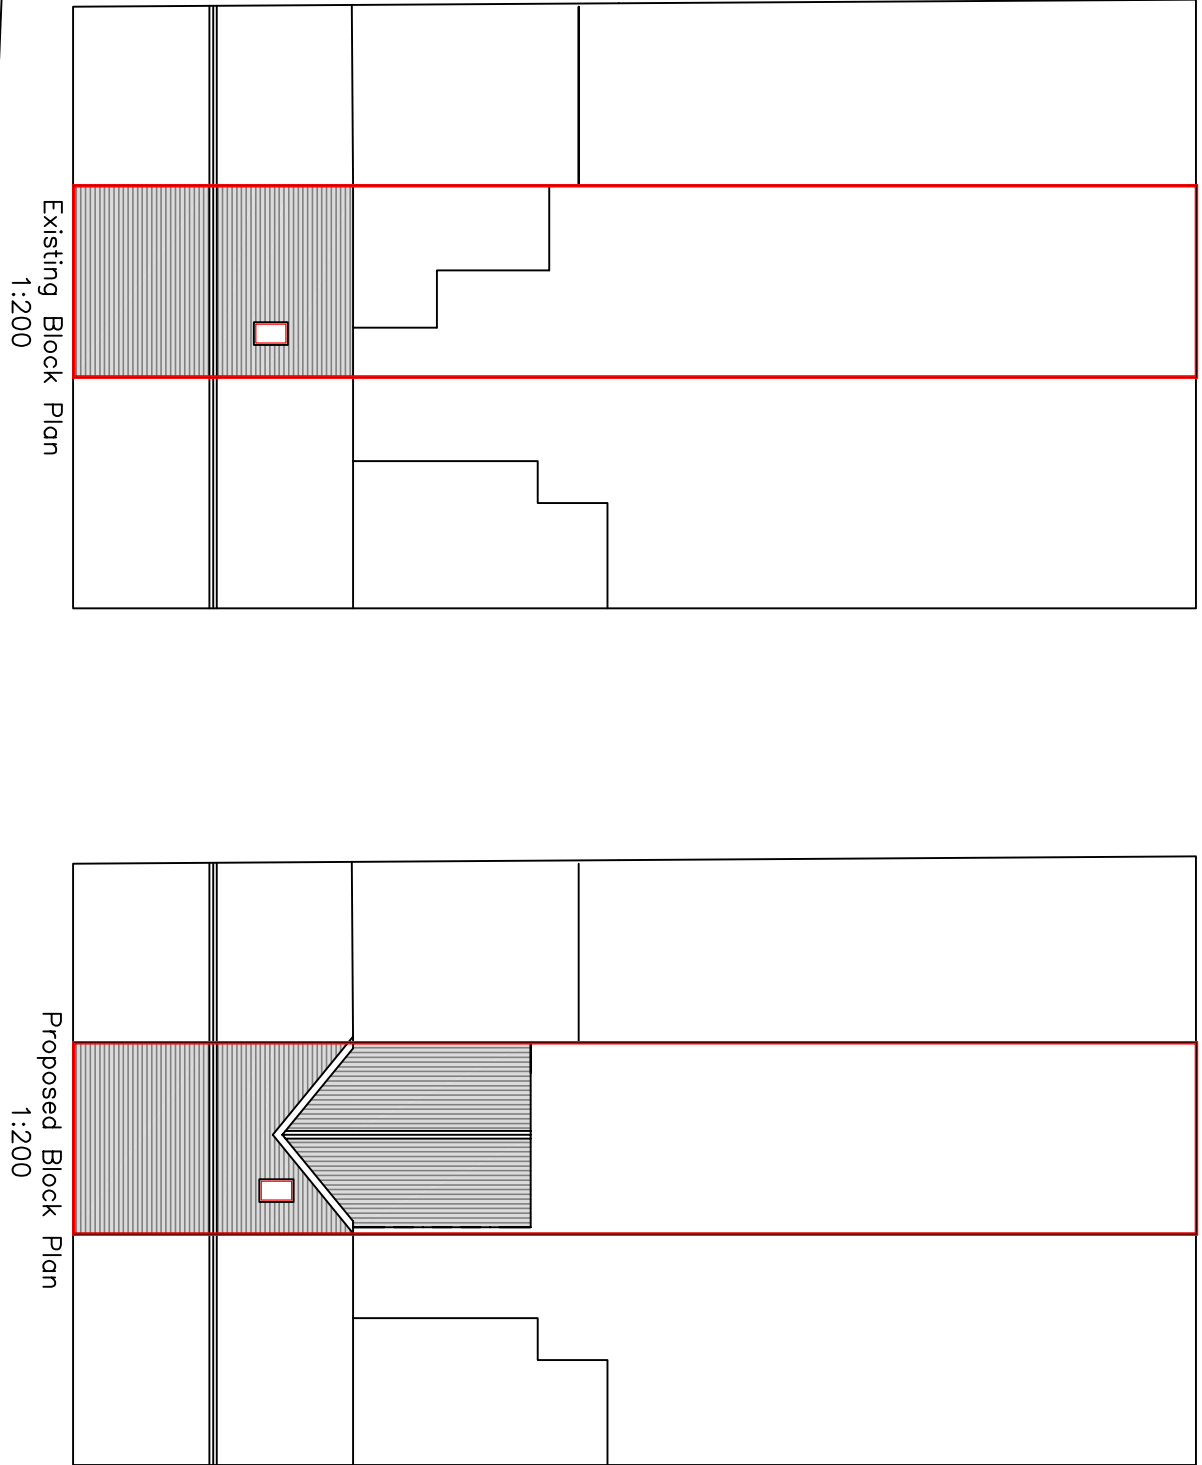


Roof:	Concrete tile matching existing
External walls:	Render matching existing
Windows/Doors:	White uPVC matching existing
Floors/RWGs:	White uPVC matching existing

N.B.
Applicant needs to be aware regarding
The Party Wall Act in particular the
oversailing of rainwater goods on neighbours
property and foundations within 3m of neighbour

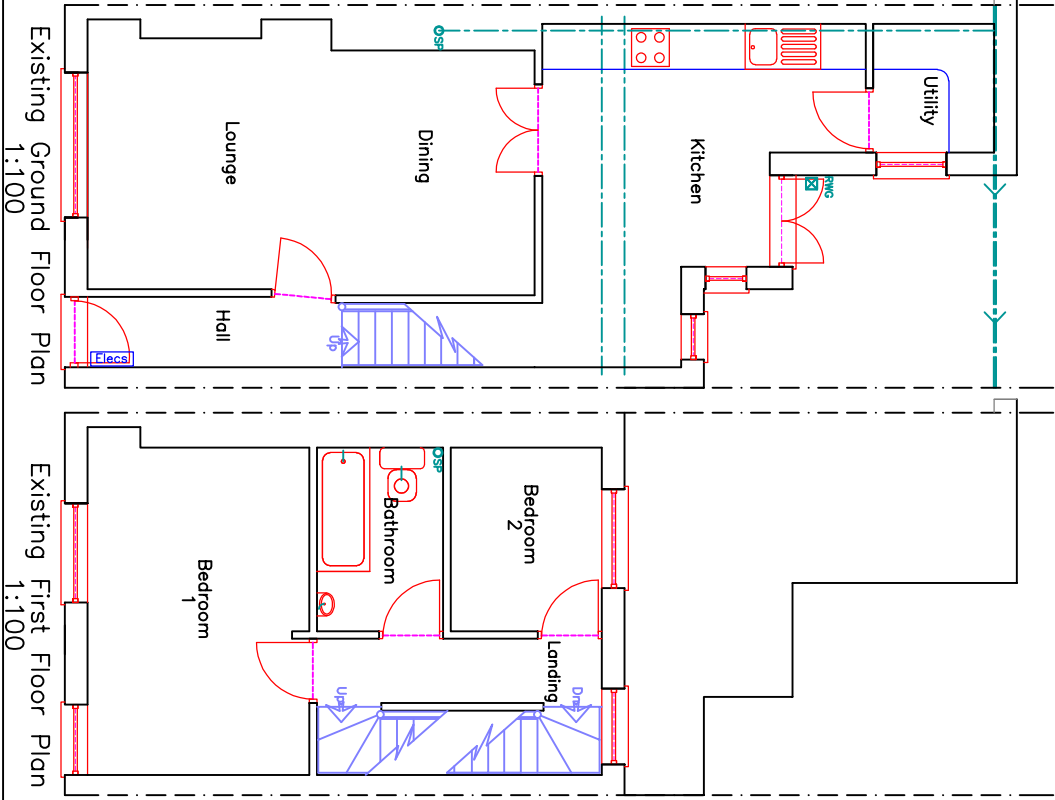

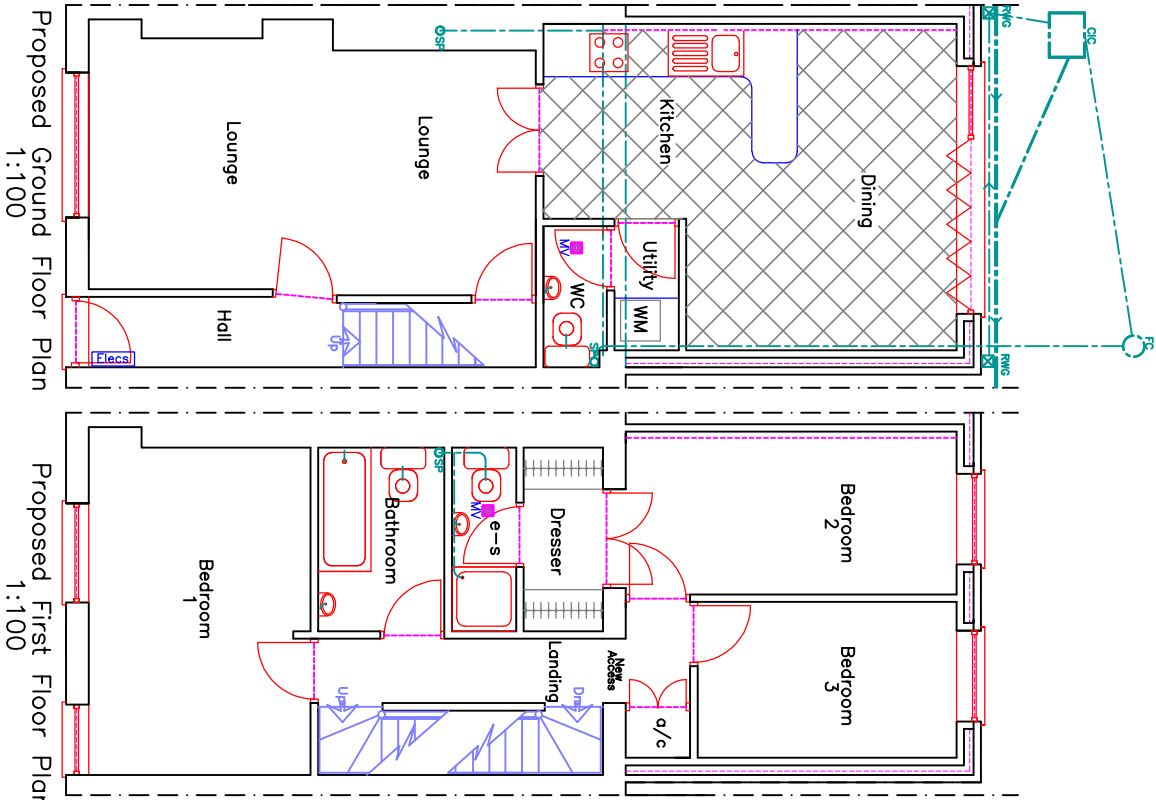

Utopia Design
Architectural Services

Building Planning Application Support
Paul Thomas: BSc (Hons)
Tel: 01683 556230, Mob: 07908 725065

Issued Only for Purpose Indicated
Drawing Status: FOR PLANNING/BUILD CONTROL PURPOSES ONLY

Address
14, Angus Street
Troedryrhiw
Merthyr Tydfil
CF48 4EU

Project

Proposed Two Storey Rear
Extension with Alterations

Drawn By	Page	Date	Scale
PT	A2	15.02.2021	1:50 1:100 1:200

Existing & Proposed
Plans, Elevations
and Section Details

ANGUS 14 01B