


RECEIVED 31/01/21 11:00P

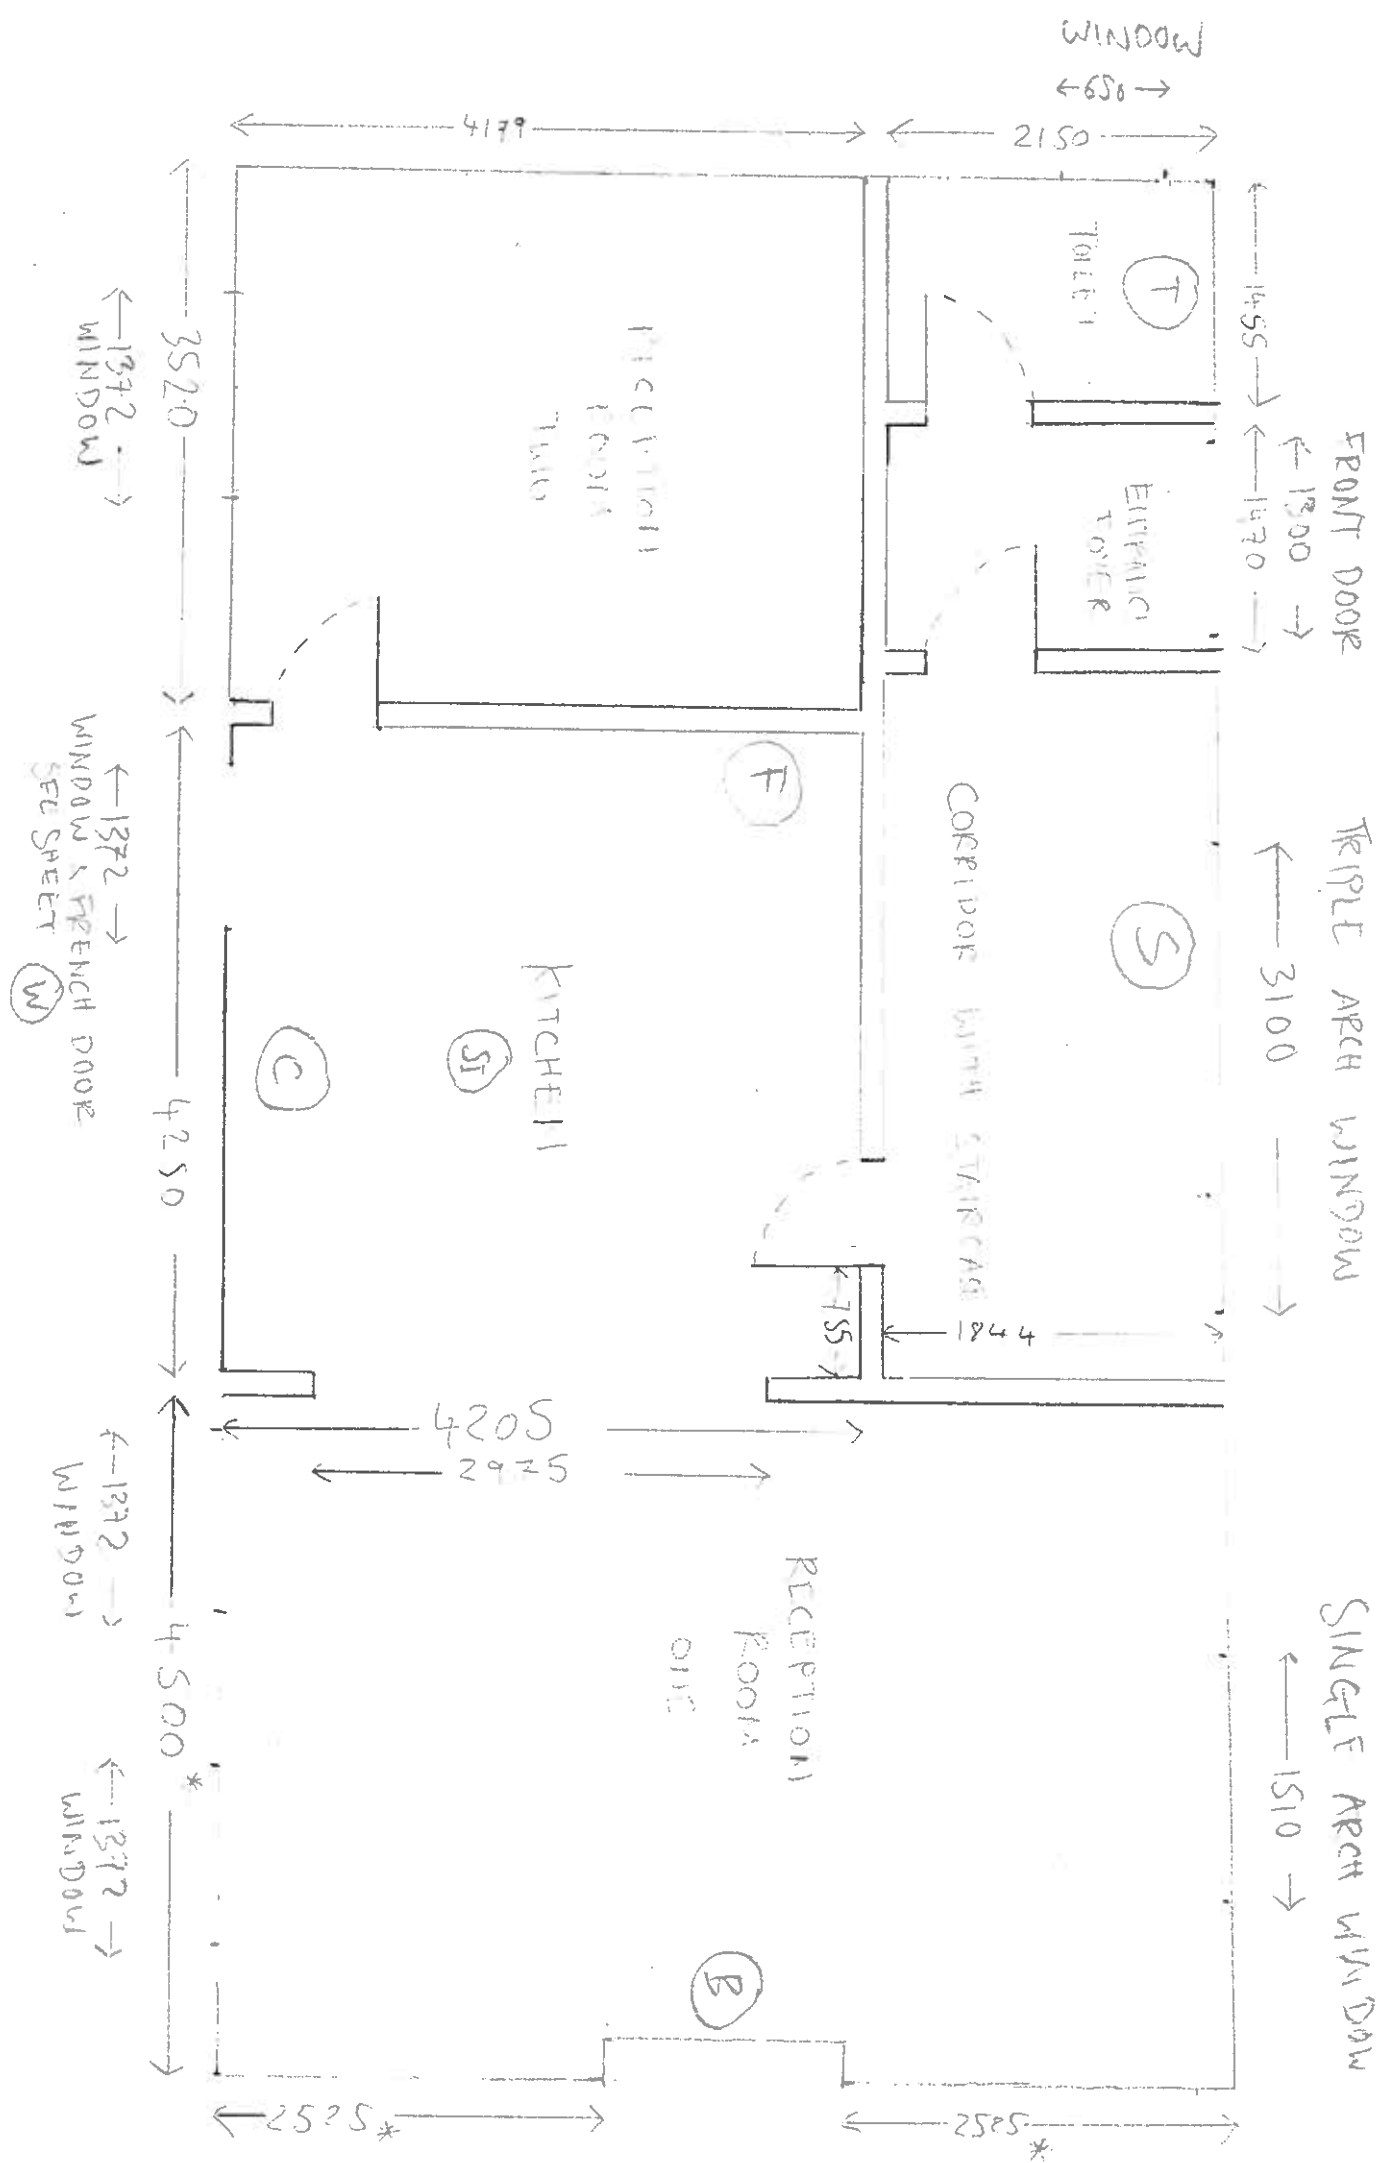

- (T) - SITE OF TOILET
- (W) - SITE OF FRENCH DOOR SEE SHEET (W)
- (S) - SITE OF STAIRCASE SEE SHEET (S)
- (B) - SITE OF WOOD BURNER
- (SI) - SITE OF SINK
- (C) - SITE OF COOKER
- (F) - SITE OF FIREPLACE

* FIRST FLOOR
WINDOWS FROM RECEPTION ROOM TWO
& KITCHEN

STUD WALLS & FALSE CEILING

ALL INTERNAL SOLID WALLS (APART FROM TOILET), REMOVED AND REPLACED WITH INSULATED STUD WALLS. SOME OF EXISTING REMOVED FROM KITCHEN CORRIDOR AND RECEPTION ROOM TWO AREAS TO CREATE ENOUGH SPACE FOR TWO FLOORS. STAIRCASE FITTED IN CORRIDOR. ASCENDING TO FIRST FLOOR (SEE ACCOMPANYING SHEET (S). WINDOWS FROM FIRST FLOOR REMOVED AND REPLACED TO EXTEND IN HEIGHT TO FIRST FLOOR, GREY UPVC, TIGHTENED GLASS. RECEPTION ROOM ONE UNCHANGED, WOOD BURNER INSTALLED.

TITLE : PROPOSED GROUND FLOOR	
SCALE : 1:200	DATE : 05/04/2021
AGENT : LOUISE TAYLOR	
NO: 07847615072	