


NEW PROPOSED FIRST FLOOR

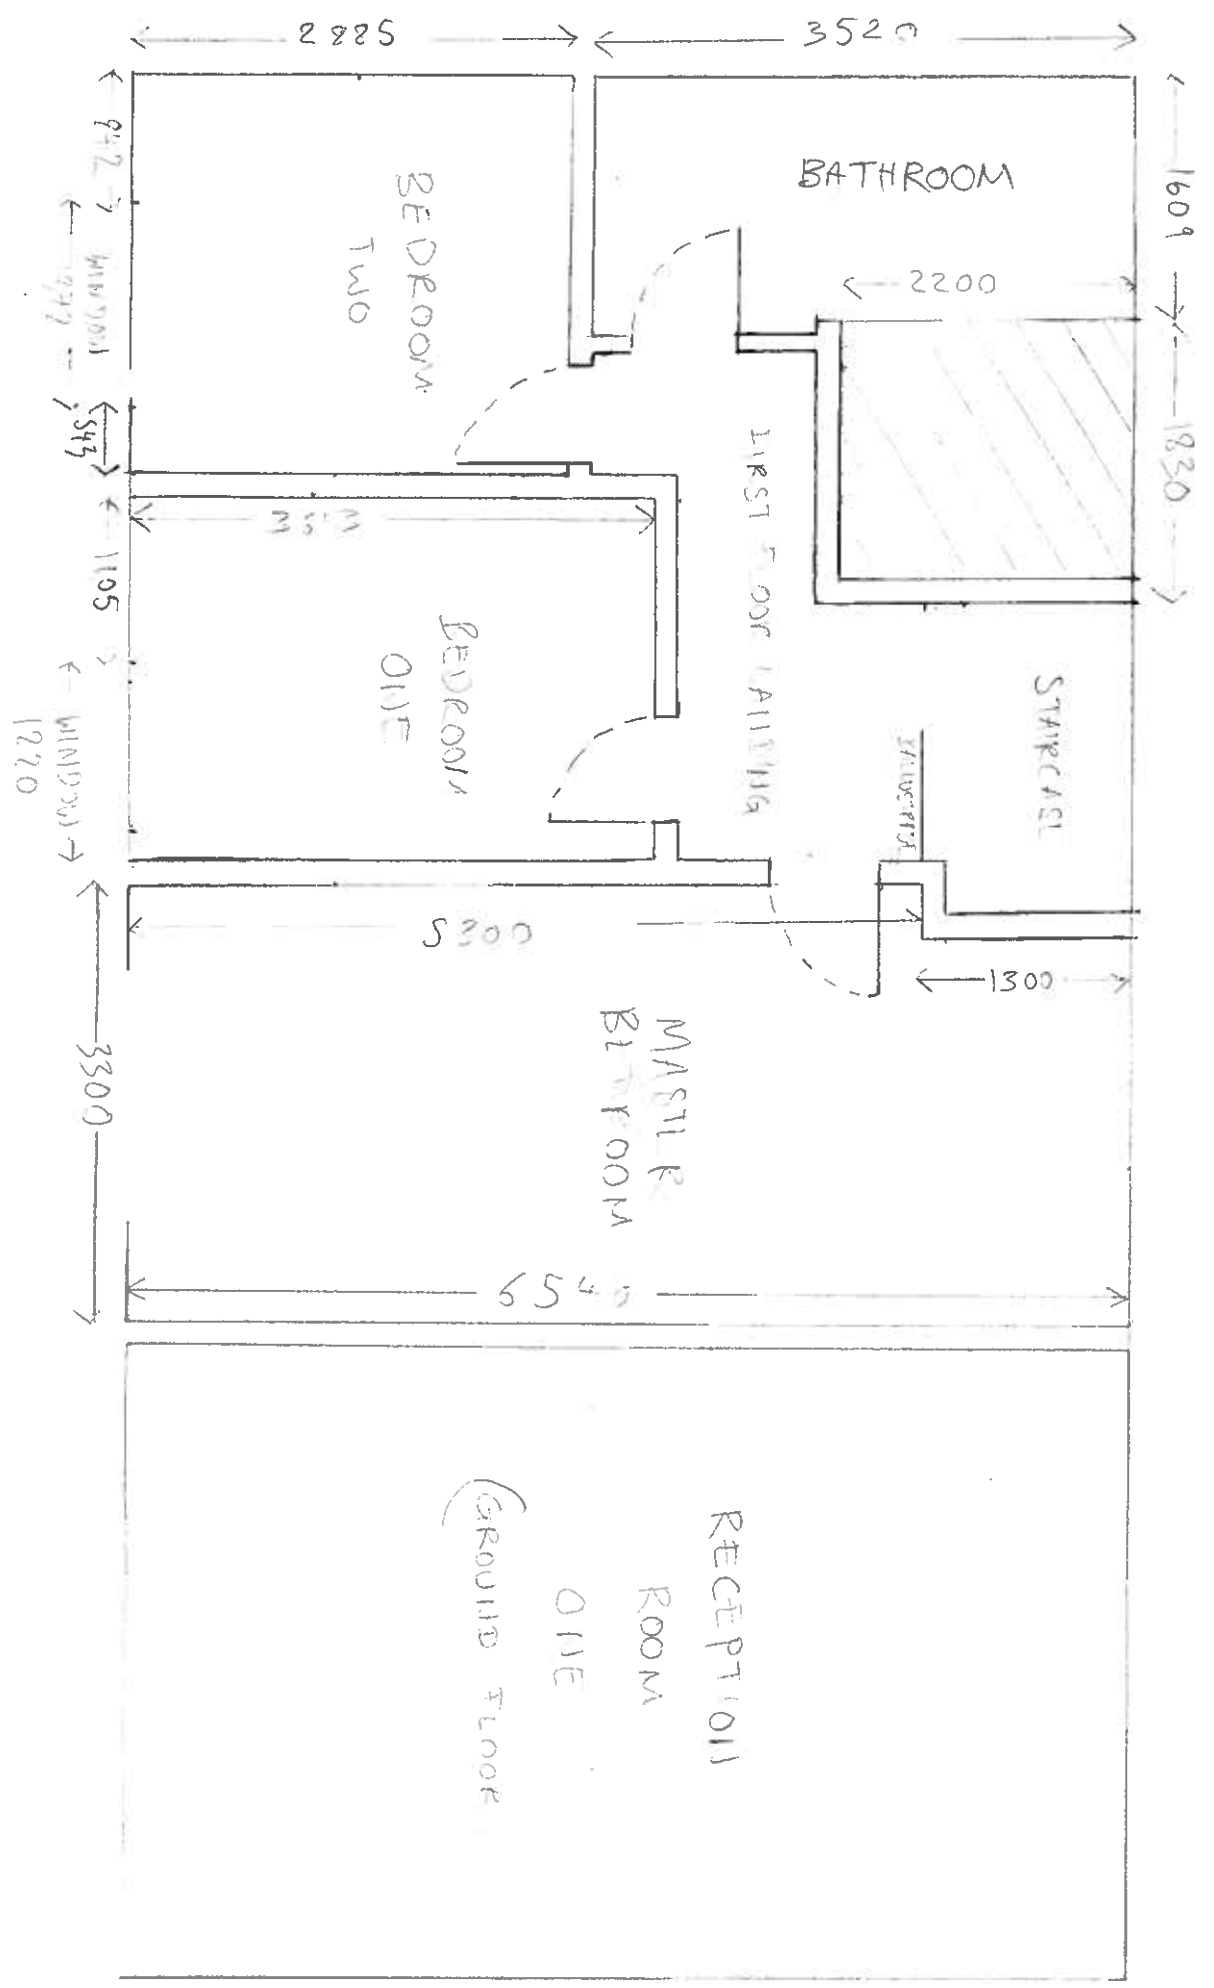

PROPOSED FIRST FLOOR CONSISTING OF A WOODEN STAIRCASE ASCENDING FROM GROUND FLOOR HALLWAY ENTERING INTO A CORRIDOR OFF OF WHICH A MASTER BEDROOM TWO SMALL BEDROOMS AND A BATHROOM ARE SITUATED.

 — INDICATE AREA OF BATHROOM RAISED ON STEP UP.

TITLE : NEW PROPOSED FIRST FLOOR	
AGENT : LOUISE TAYLOR	
SCALE : 1:200	DATE 05/04/2021
NO : 07847 615072	