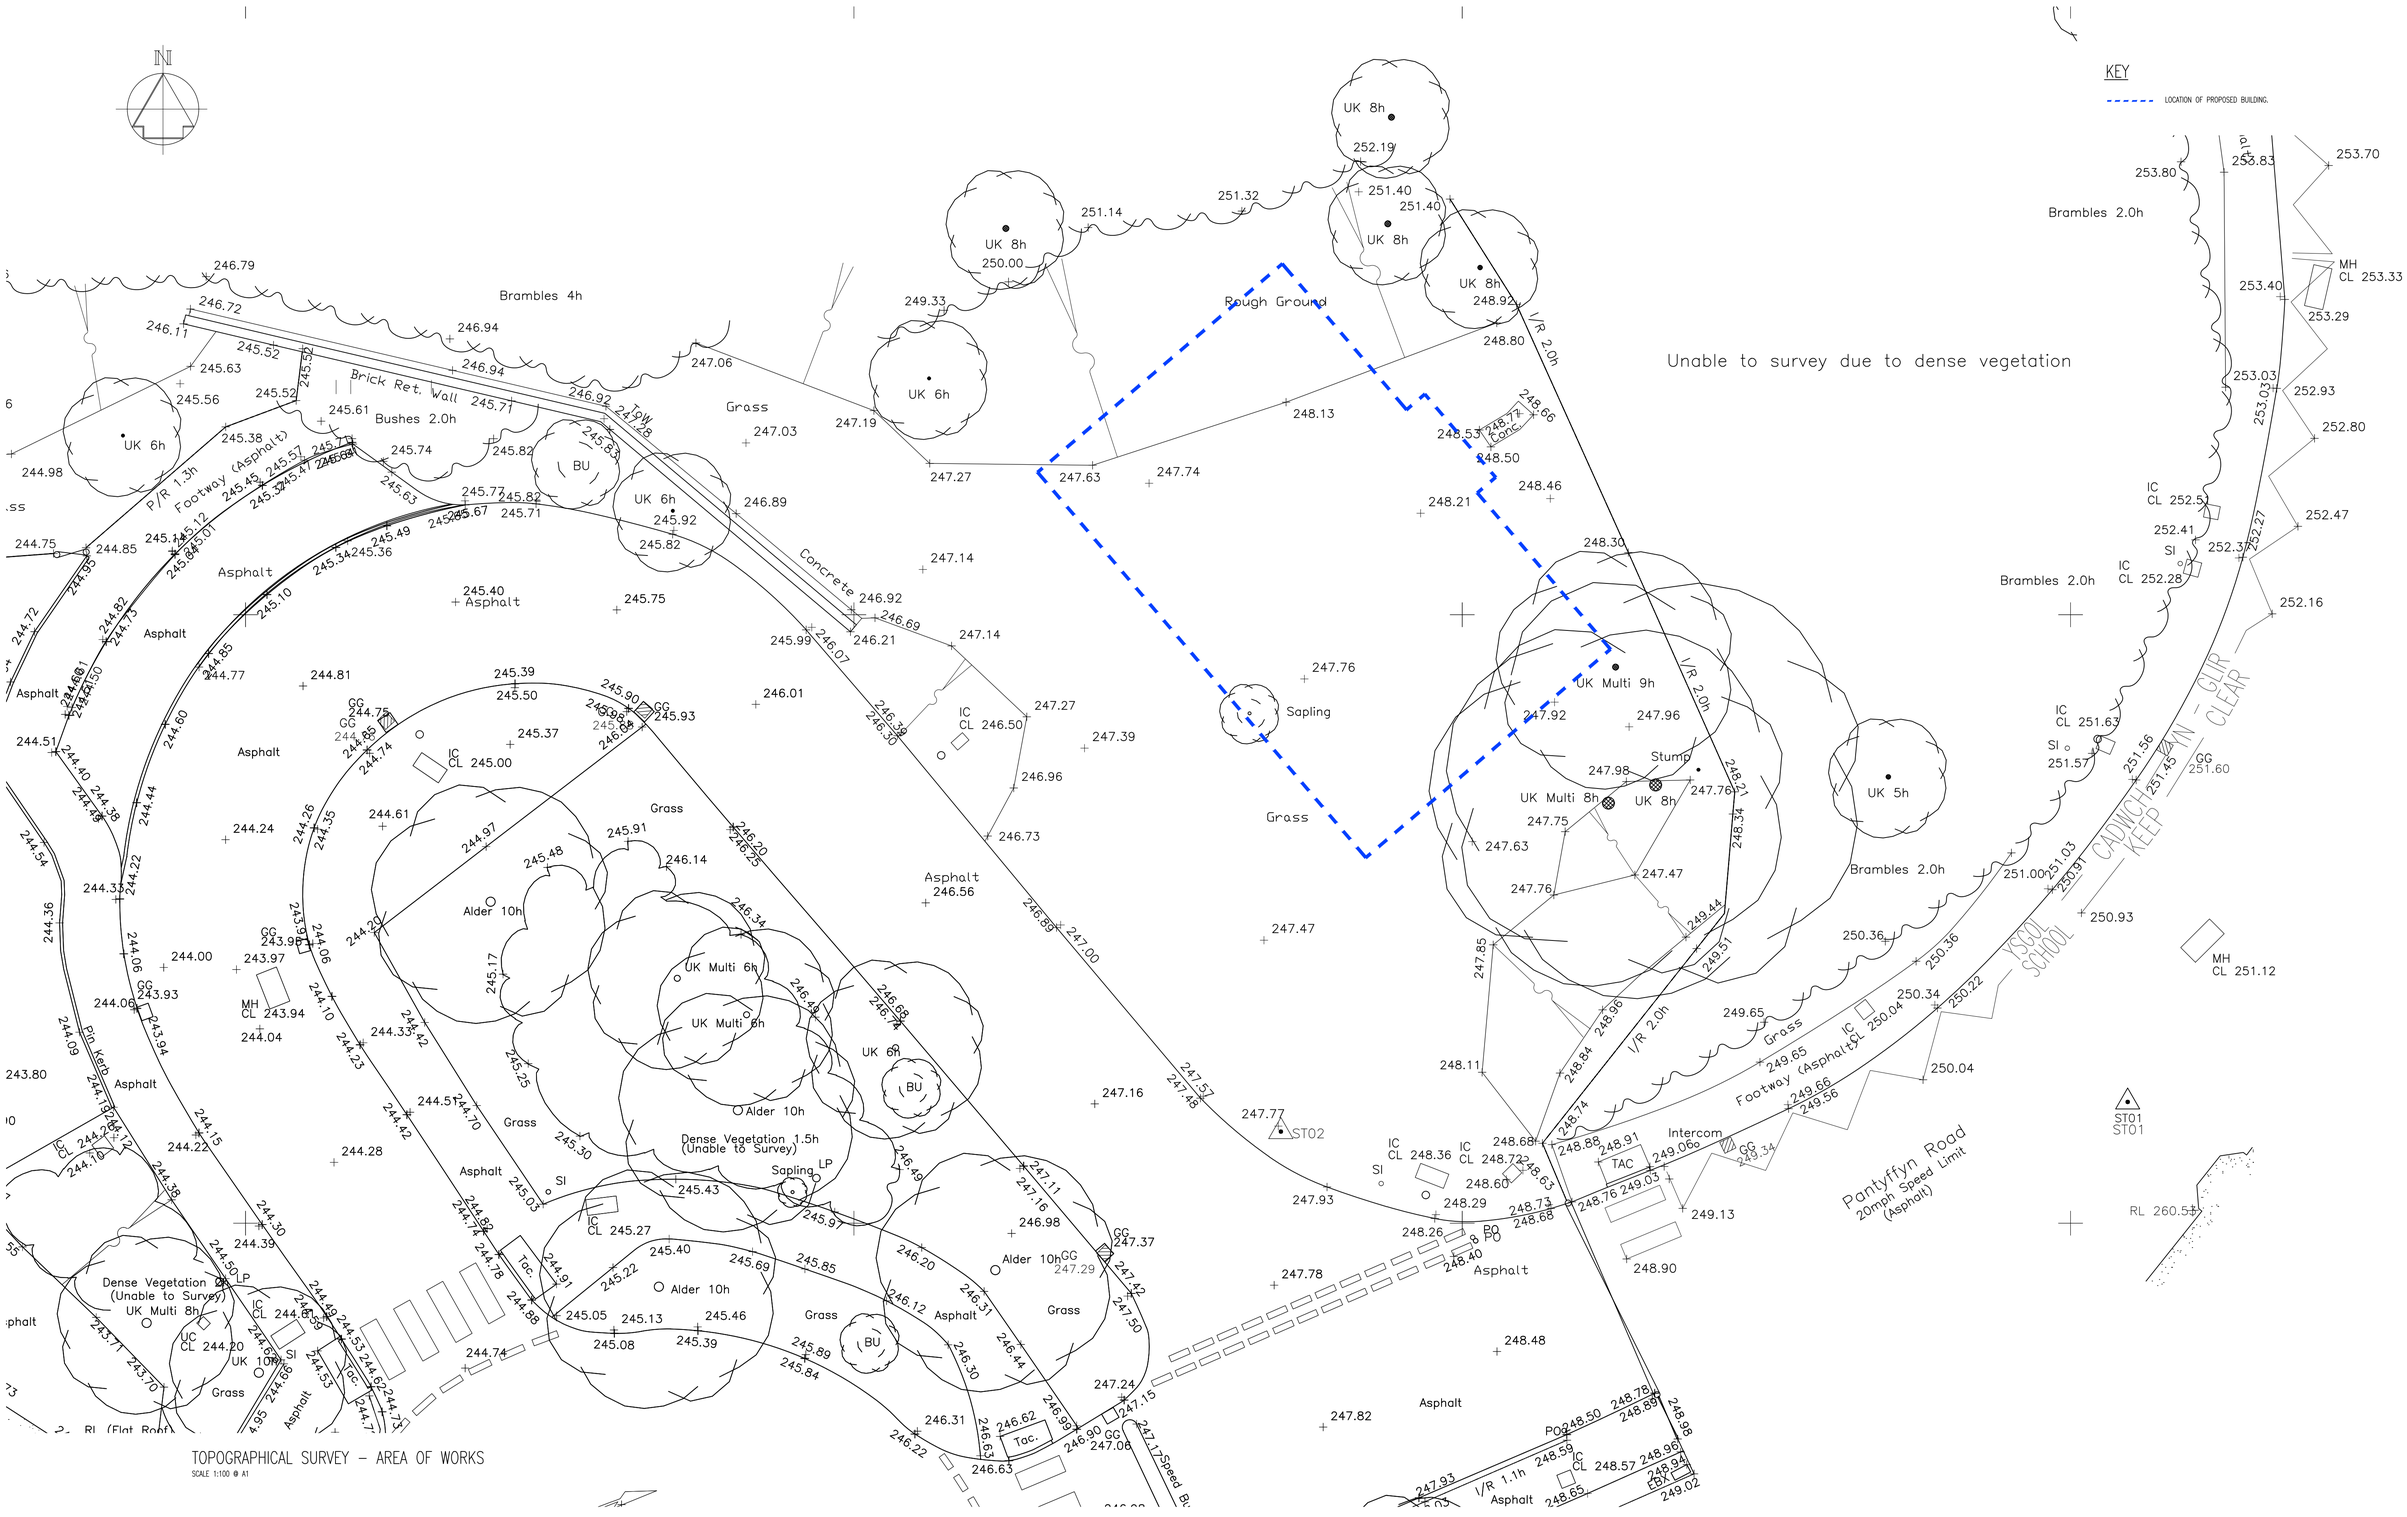


Rev:	/
Drawing No:	A03
Job No:	24.03
scales:	1:100 @ A1

No.	REVISION	by	date
.	.	.	.

No.	REVISION	by	date

NOTES
1 Do not scale from this drawing
2 All dimensions to be checked on site
3 'As built' drawings are prepared, in part, based upon information furnished by others. While this information is believed to be reliable, James & Nicholas LLP assume no responsibility for the accuracy of 'As built' drawings or for any errors or omissions that may have been incorporated into them as a result of incorrect information provided to us by others. Those relying on an 'As built' drawing are advised to obtain independent verification of its accuracy.

STAGE
APPROVAL

REFER ALSO TO THE FOLLOWING:
Drawings:

Bending Schedules:

CLIENT
MERTHYR TYDFIL
County Borough Council
Cyngor Bwrdeistref Sirol
MERTHYR TUDFUL

james&nicholas
Grove House, Grove Place, Port Talbot SA13 1XA ● Tel 01639 885431 ● Fax 01639 891687
admin@jamesandnicholas.com ● www.jamesandnicholas.com
James & Nicholas Limited Liability Partnership. Registered in the UK No. OC303071

COPYRIGHT ©

Job title
NEW SCHOOL BUILDING (PROPOSED FLYING START), YSGOL SANTES TUDFUL, MERTHYR TYDFIL, MTCBC

Drawing title
TOPOGRAPHICAL SURVEY – AREA OF WORKS

	by	date
drawn	AP	30.10.2024
checked	AP	30.10.2024
approved	JEH	30.10.2024

Job No:	Drawing No:	Rev:
24.03	A03	/

scales: 1:100 @ A1