


SCALE 1:50

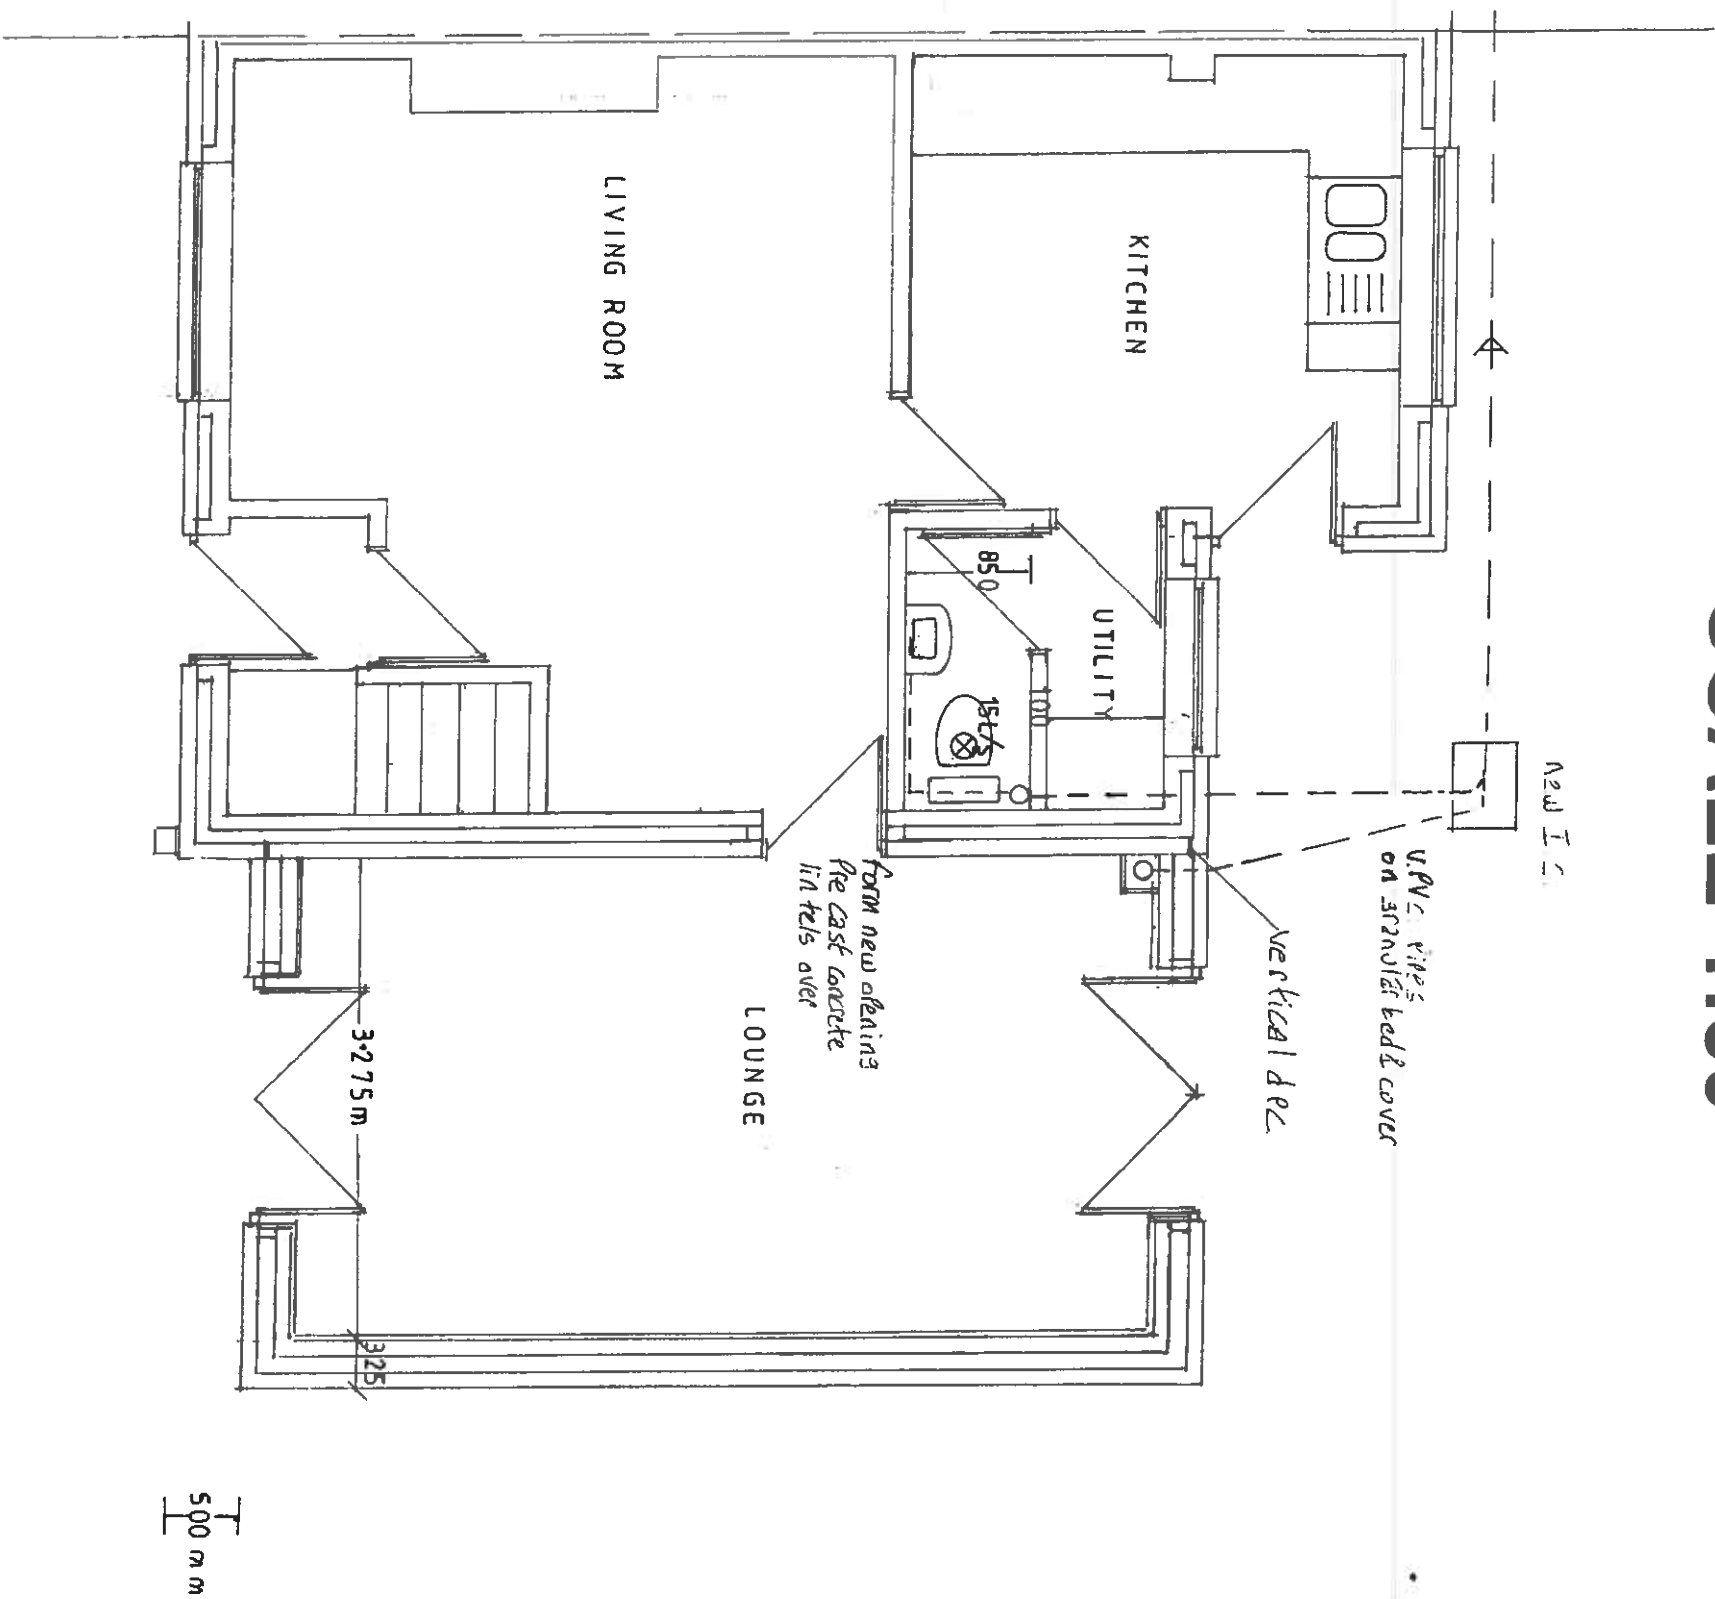

PROPOSED GROUND FLOOR