


210272

22 JUL 2021

RECEIVED

OFFICE COPY
PLEASE DO NOT
REMOVE

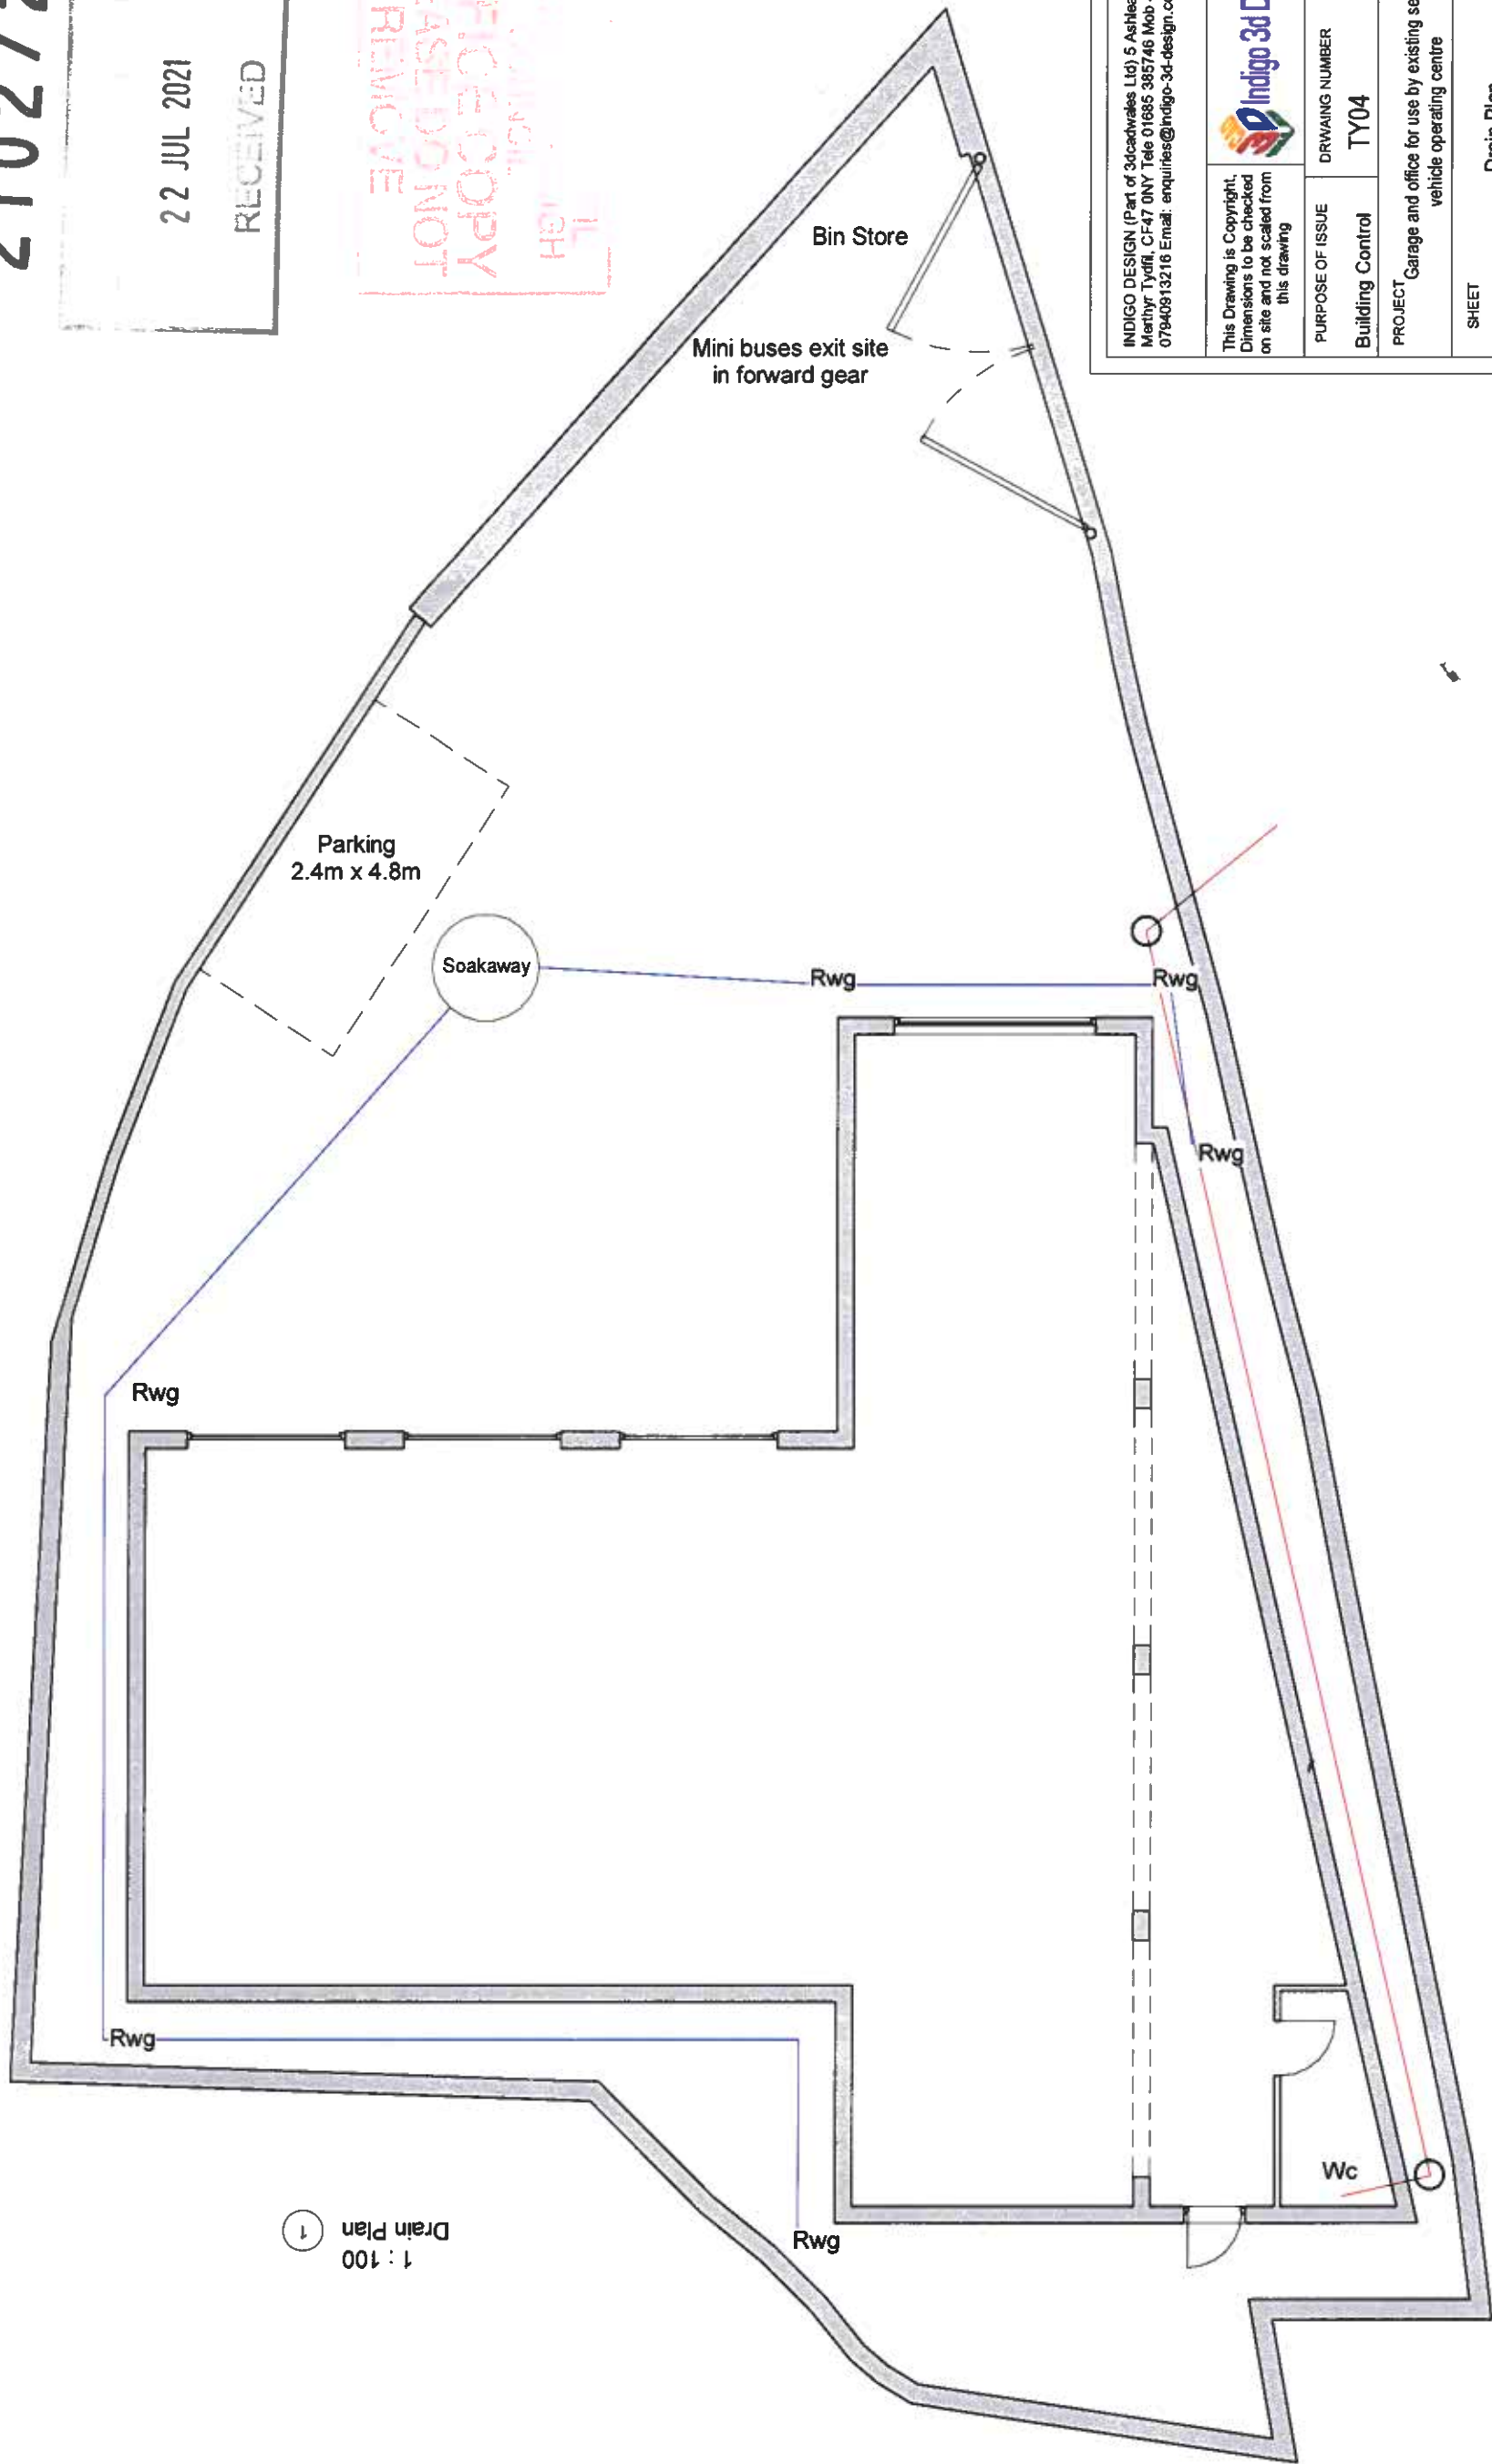

Drain Plan 1:100
1

INDIGO DESIGN (Part of 3dCADwales Ltd) 5 Ashlea Drive,
Merthyr Tydfil, CF47 0NY Tel: 01685 385746 Mob -
07940913216 Email: enquiries@indigo-3d-design.co.uk

This Drawing is Copyright,
Dimensions to be checked
on site and not scaled from
this drawing



PURPOSE OF ISSUE

DRWAING NUMBER

TY04

Building Control

PROJECT Garage and office for use by existing service
vehicle operating centre

SHEET

Drain Plan

Address The Yard rear of nos 29 to 37 pontmorlais,
Merthyr tydfil

Checked by JH

Drawn by PH

Scale (@ A3)

1:100

Rev No	Description	Date
1	Revision 1	Date 1
2	Building Level Added	13-07-21