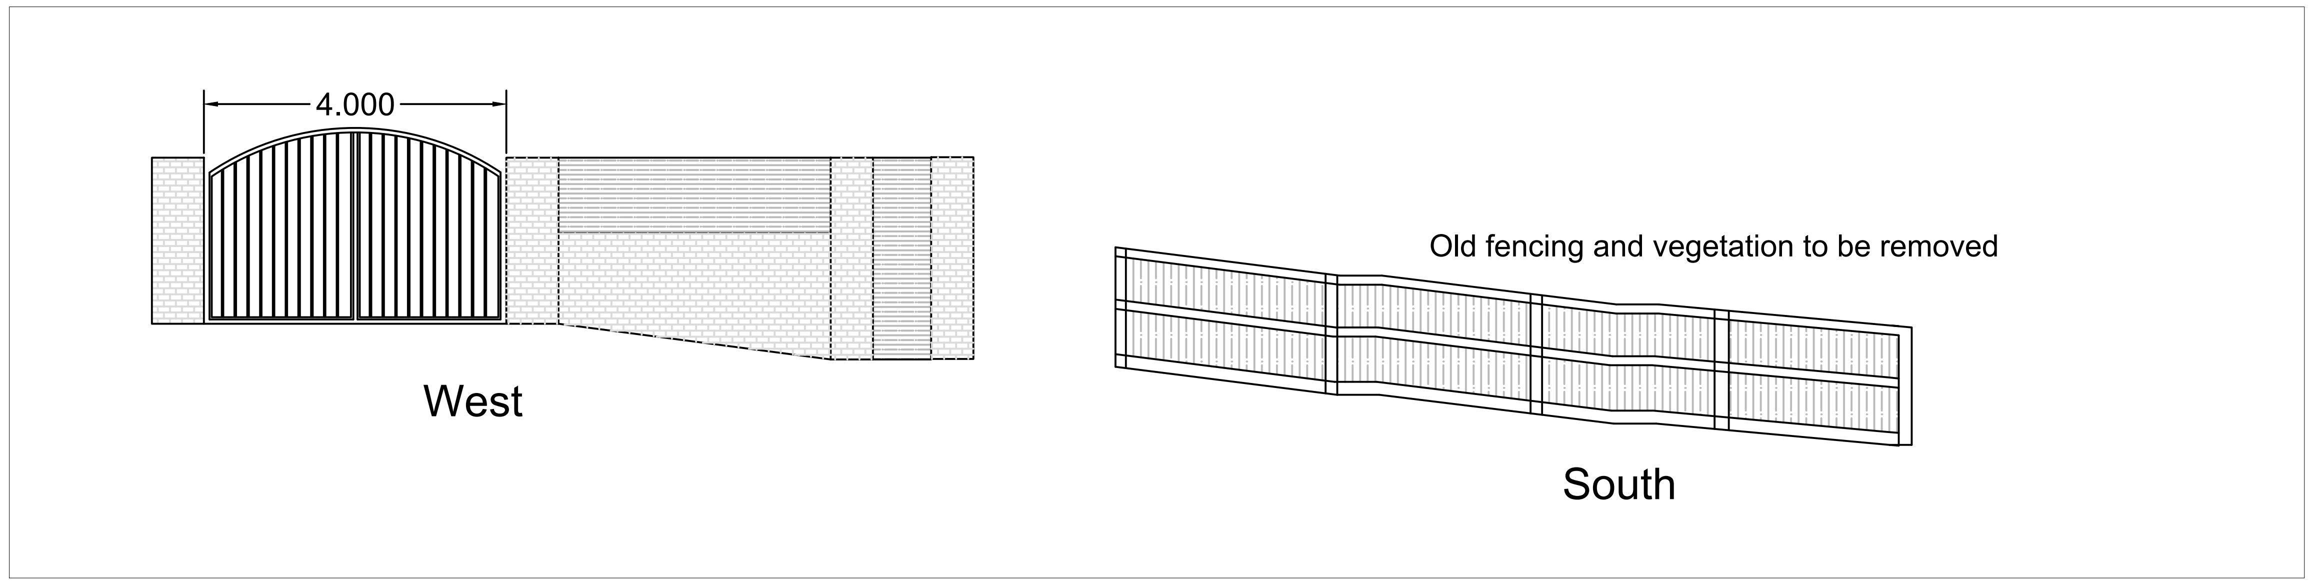

Existing Elevations 1:100

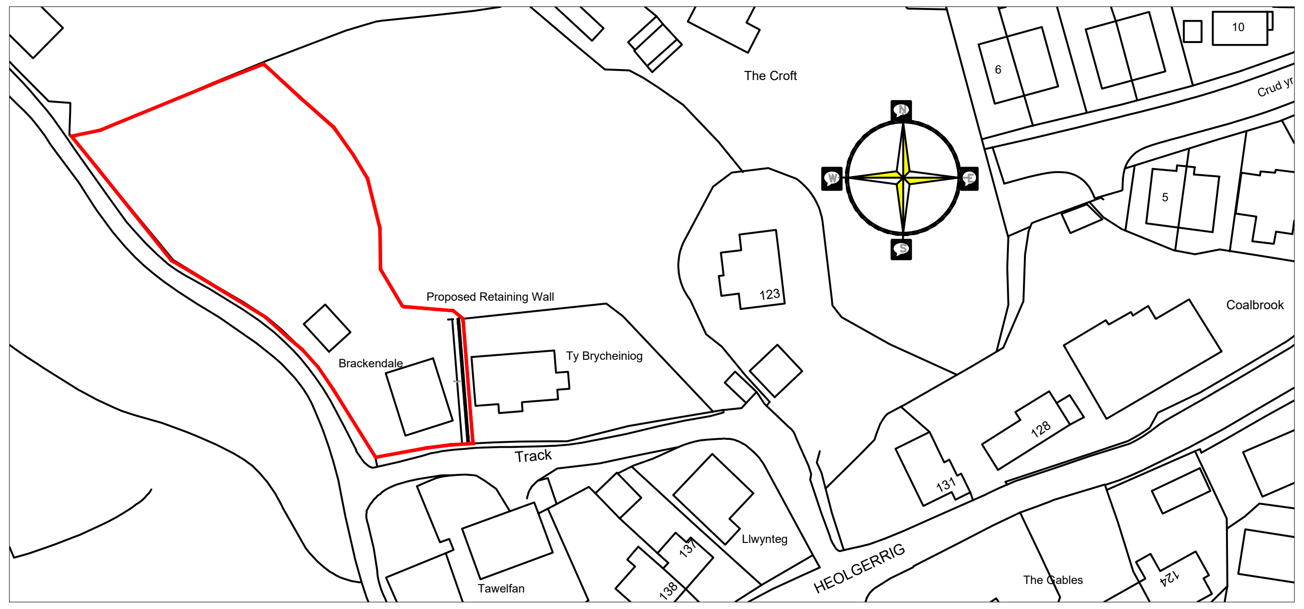

Location Plan 1:1250

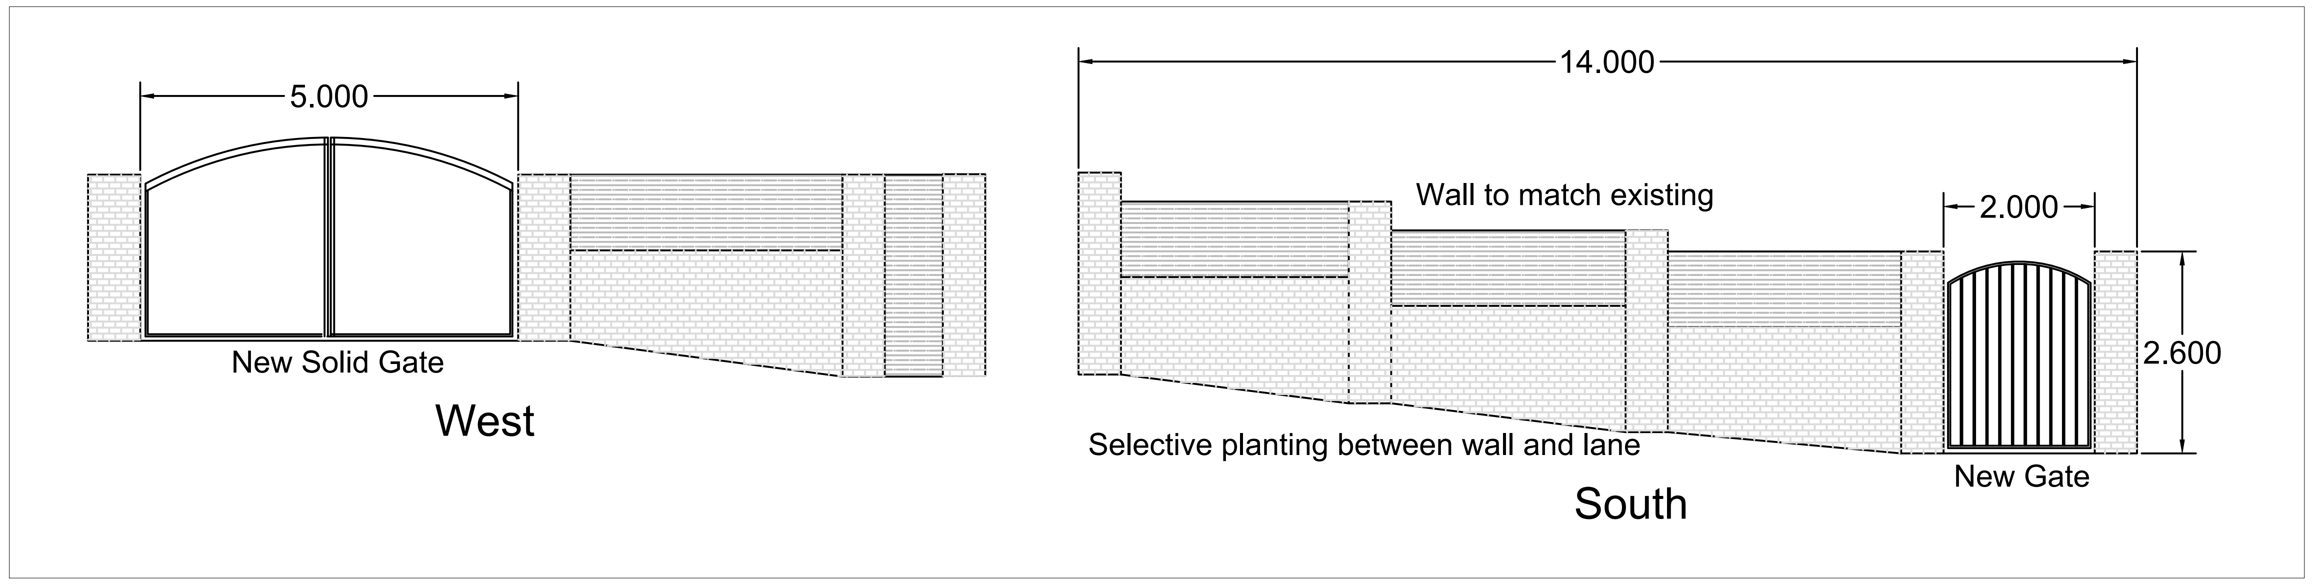

Proposed Elevations 1:100

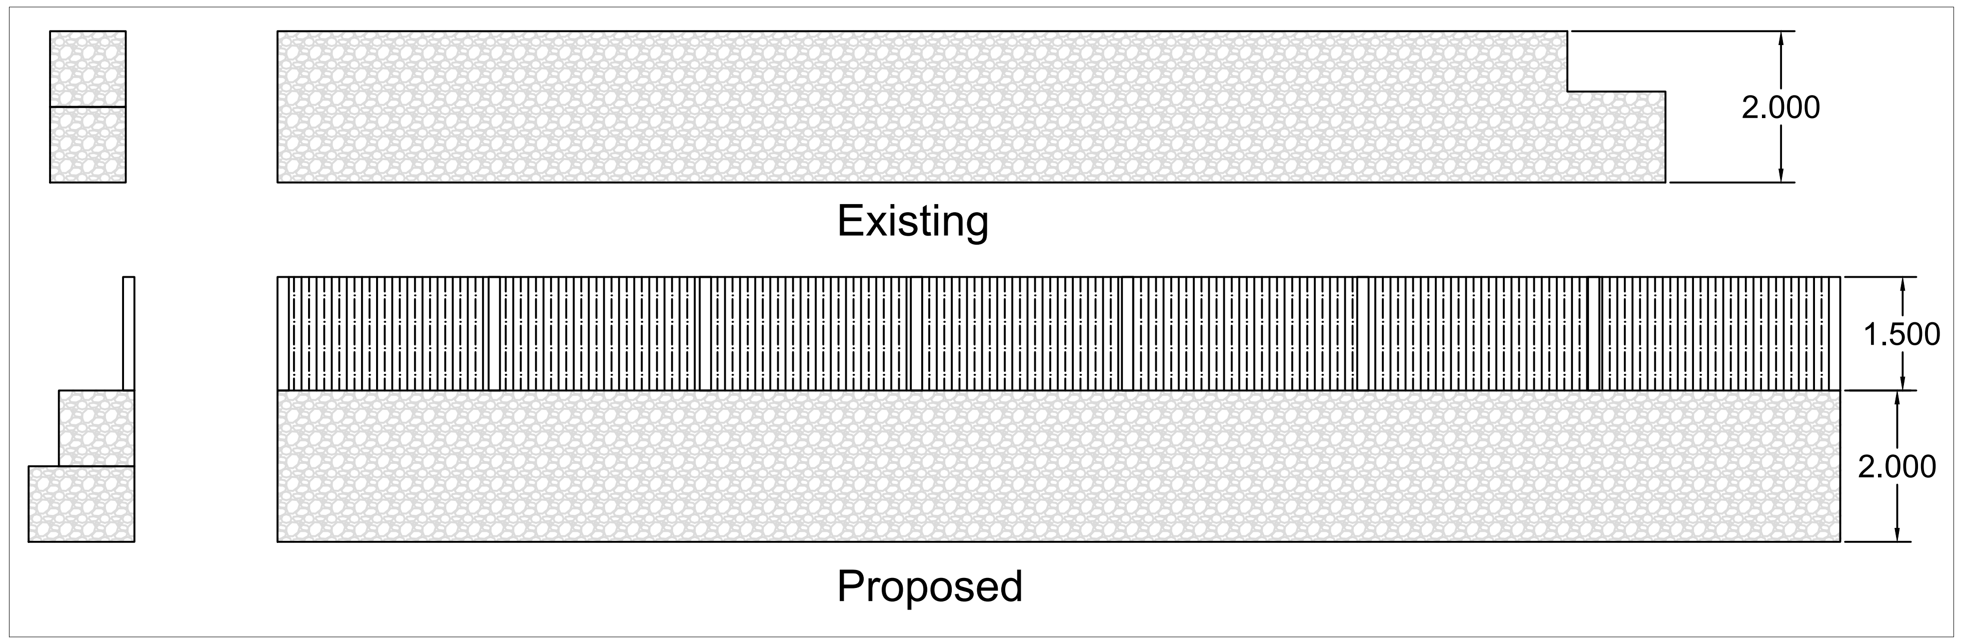

Retaining Wall Elevations & Sections 1:100

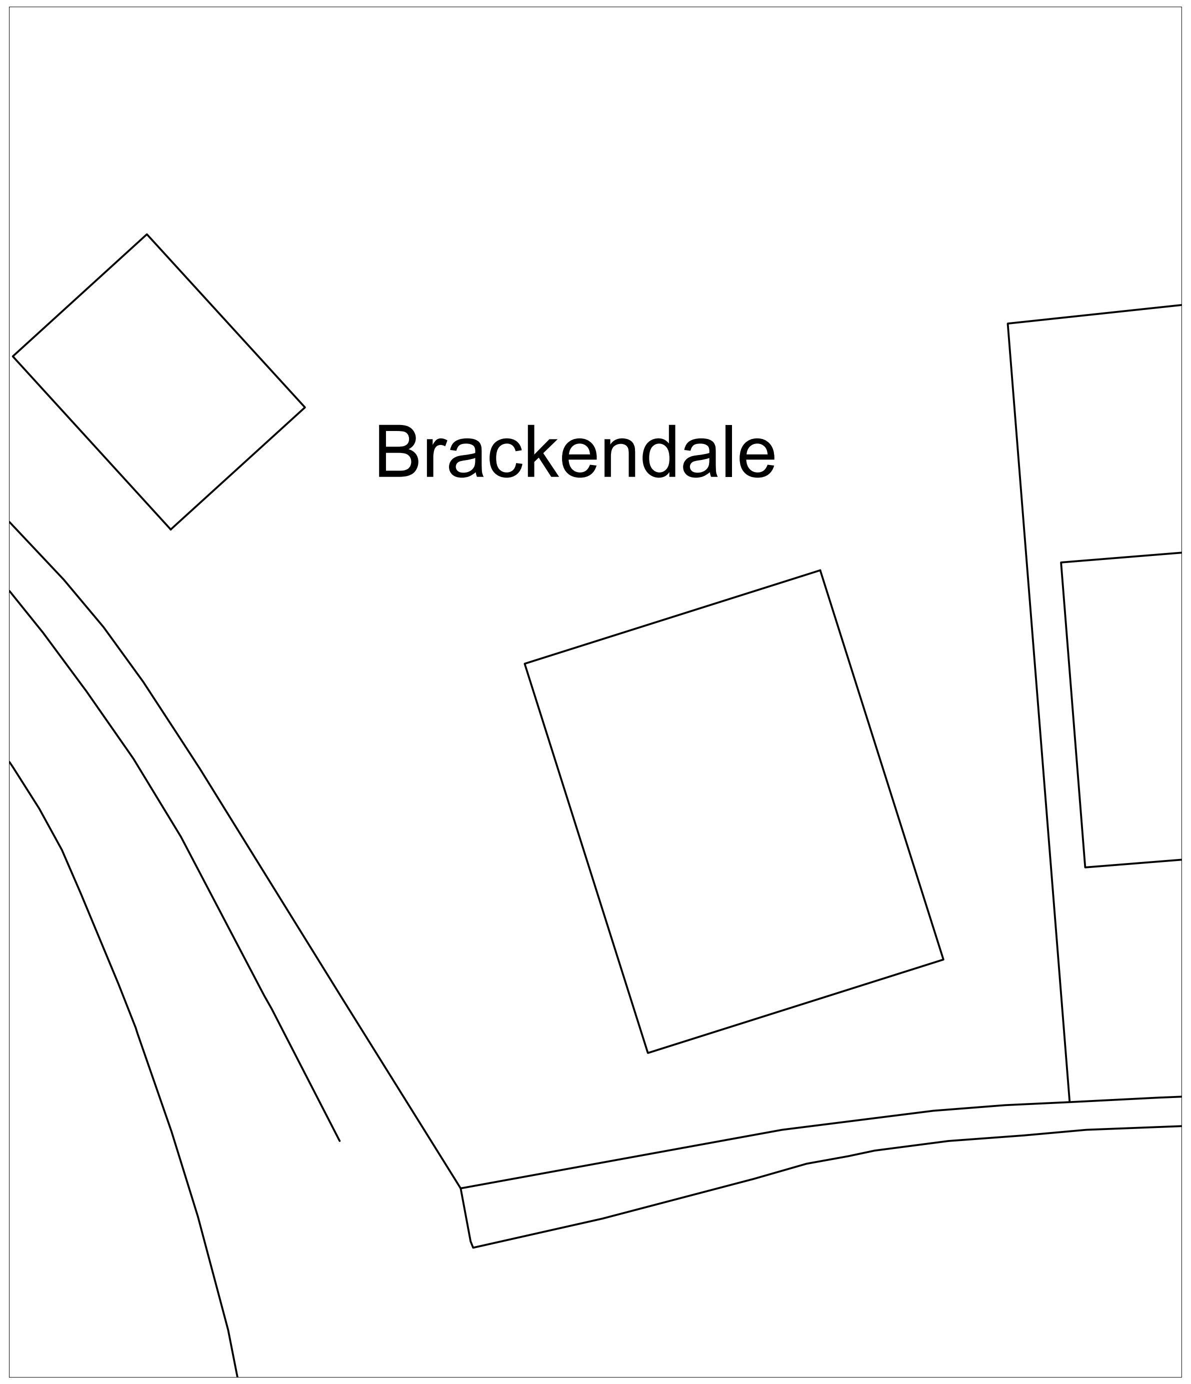

Existing Block Plan 1:200

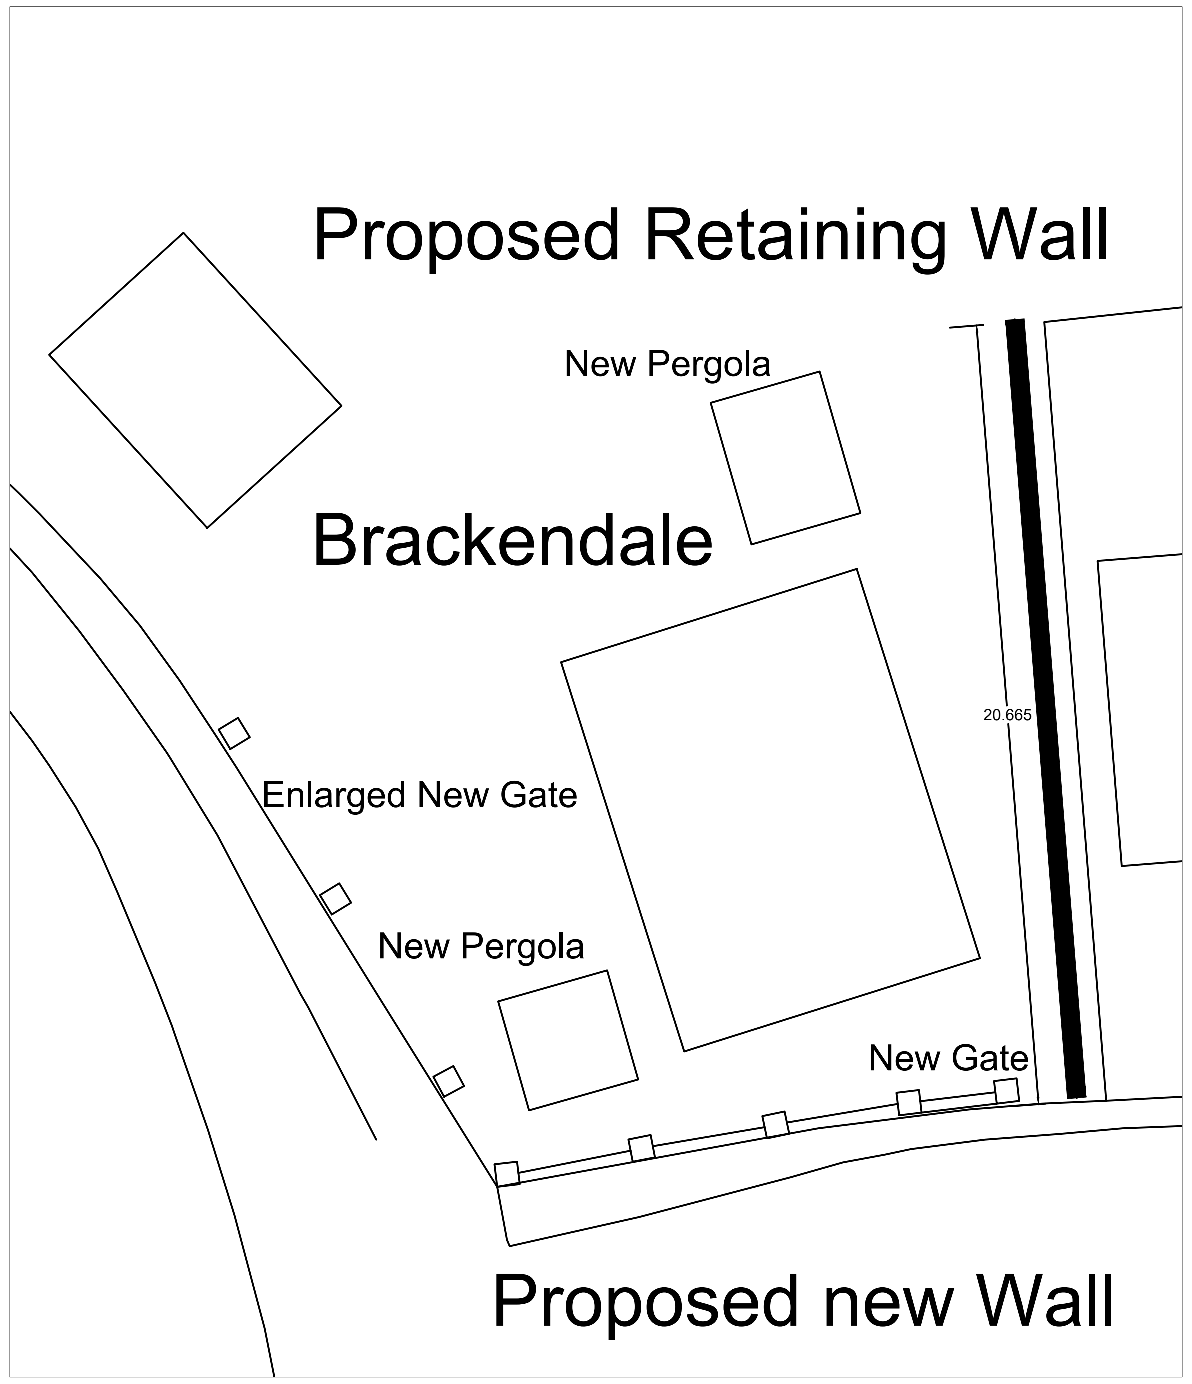

Proposed Block Plan 1:200

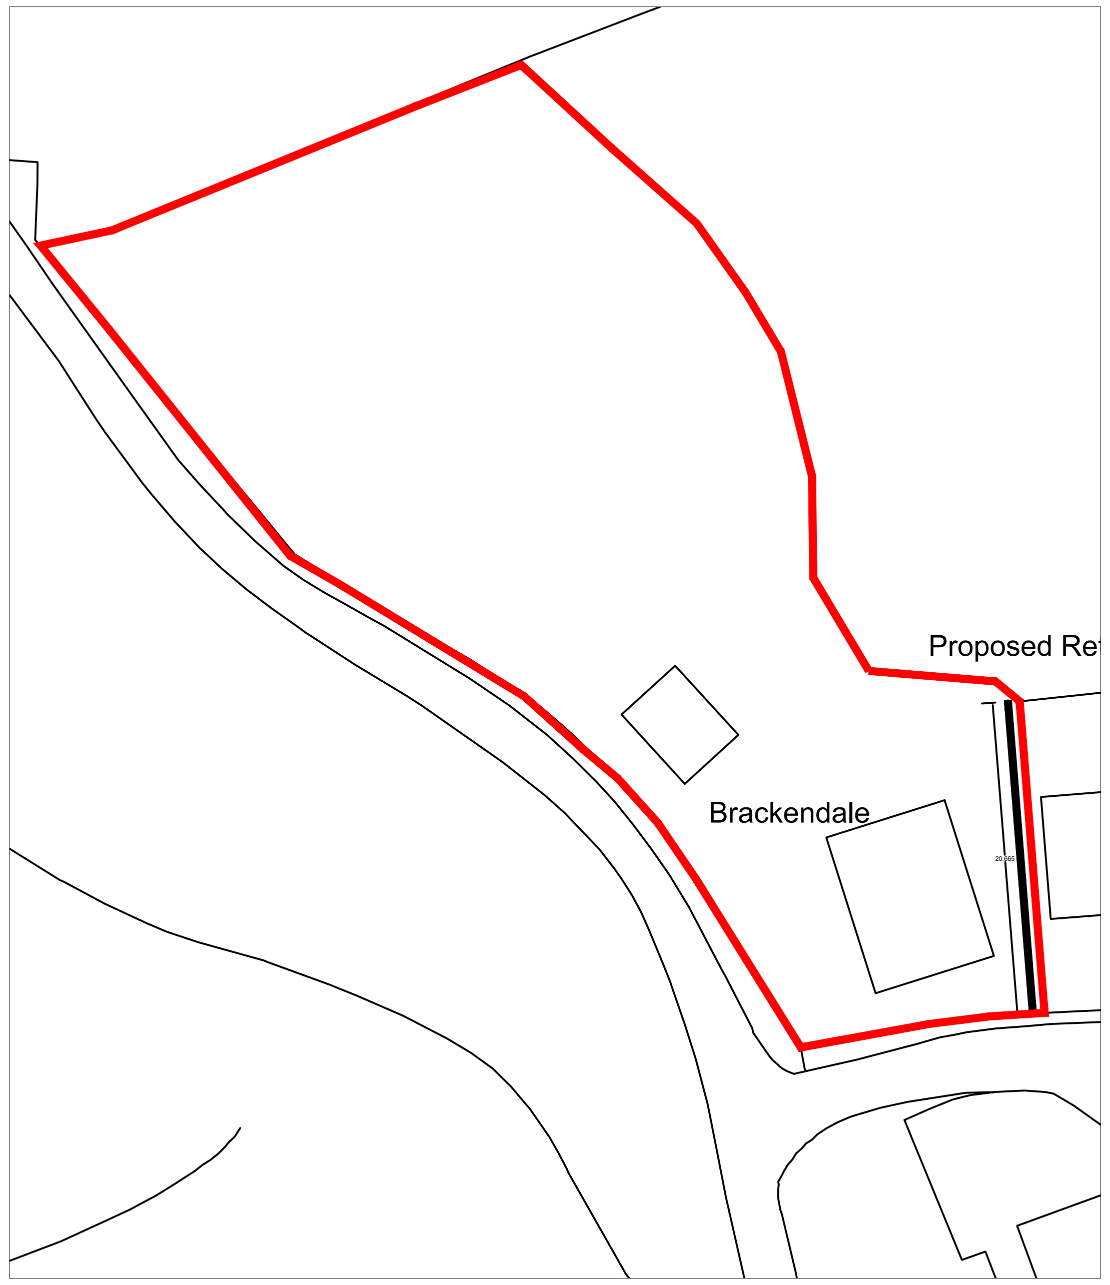

THIS DRAWING IS COPYRIGHT ©

Can Plan

Denis Canney
Chartered Town Planner

18 West Grove, Merthyr Tydfil
South Wales CF47 8HJ
tel: 07807 502231

Revision

project
[redacted]
[redacted]
[redacted]
[redacted]
[redacted]
[redacted]
[redacted]

[redacted]
[redacted]

[redacted] [redacted]
[redacted] [redacted]
[redacted] [redacted]
[redacted]
[redacted] [redacted]
[redacted]